


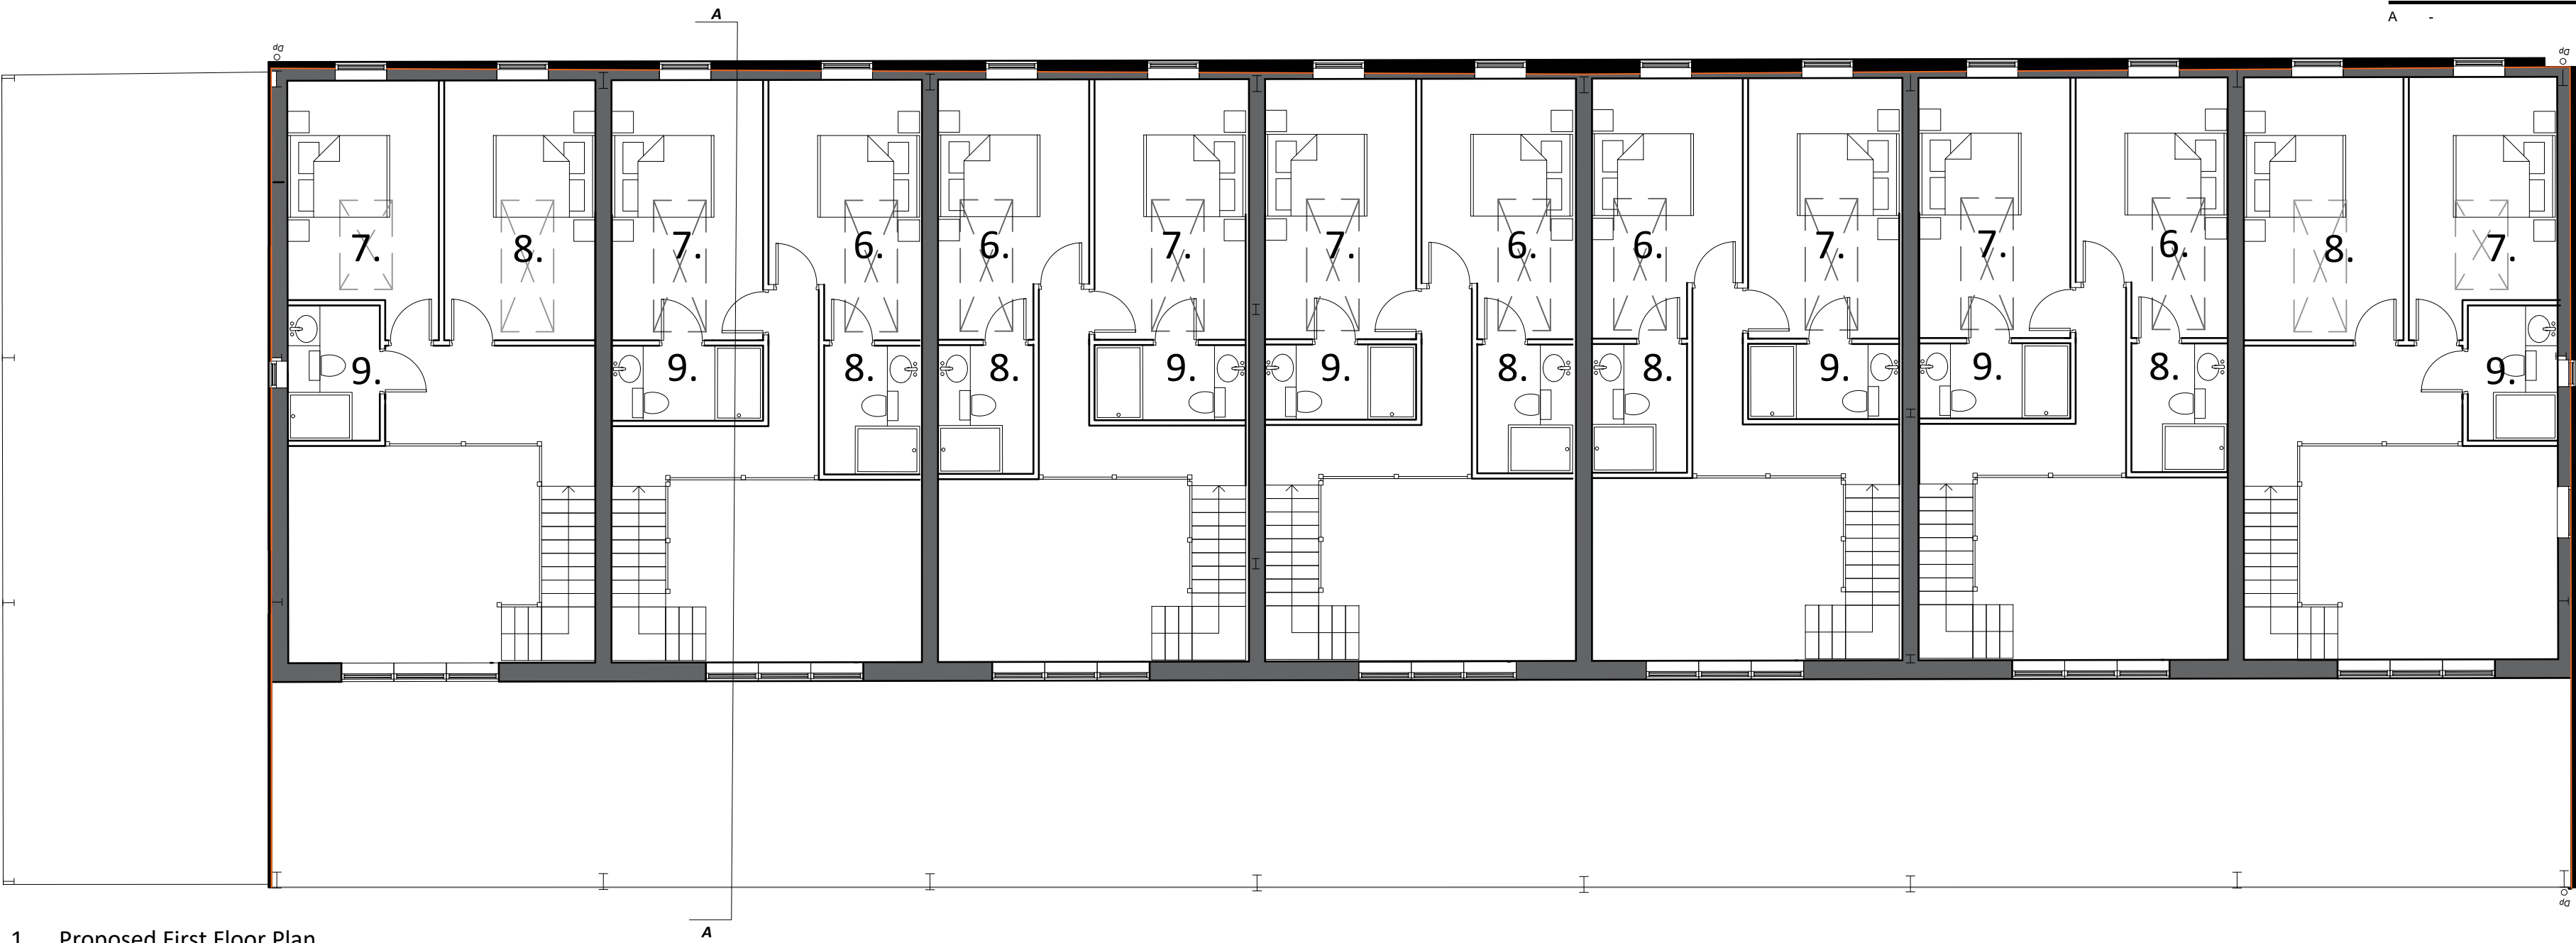


1. Proposed First Floor Plan

- Layout A:
1. Living Space (18.3m²)
 2. Kitchen/Diner (15.5m²)
 3. Utility (3m²)
 4. W/C (3m²)
 5. Bedroom 1 (12.5m²)
 6. En-Suite (5.2m²)
 7. Bedroom 2 (12.2m²)
 8. Bedroom 3 (13.6m²)
 9. Family Bathroom (4.3m²)

Total Floor area:
104m²

- Layout B:
1. Living Space (23.7m²)
 2. Kitchen/Diner (24.8m²)
 3. Utility (6.2m²)
 4. W/C (3m²)
 5. Store (1.7m²)
 6. Bedroom 1 (13.6m²)
 7. Bedroom 2 (12.8m²)
 8. En-suite (3.9m²)
 9. En-suite (4.3m²)

Total Floor area:
108m²

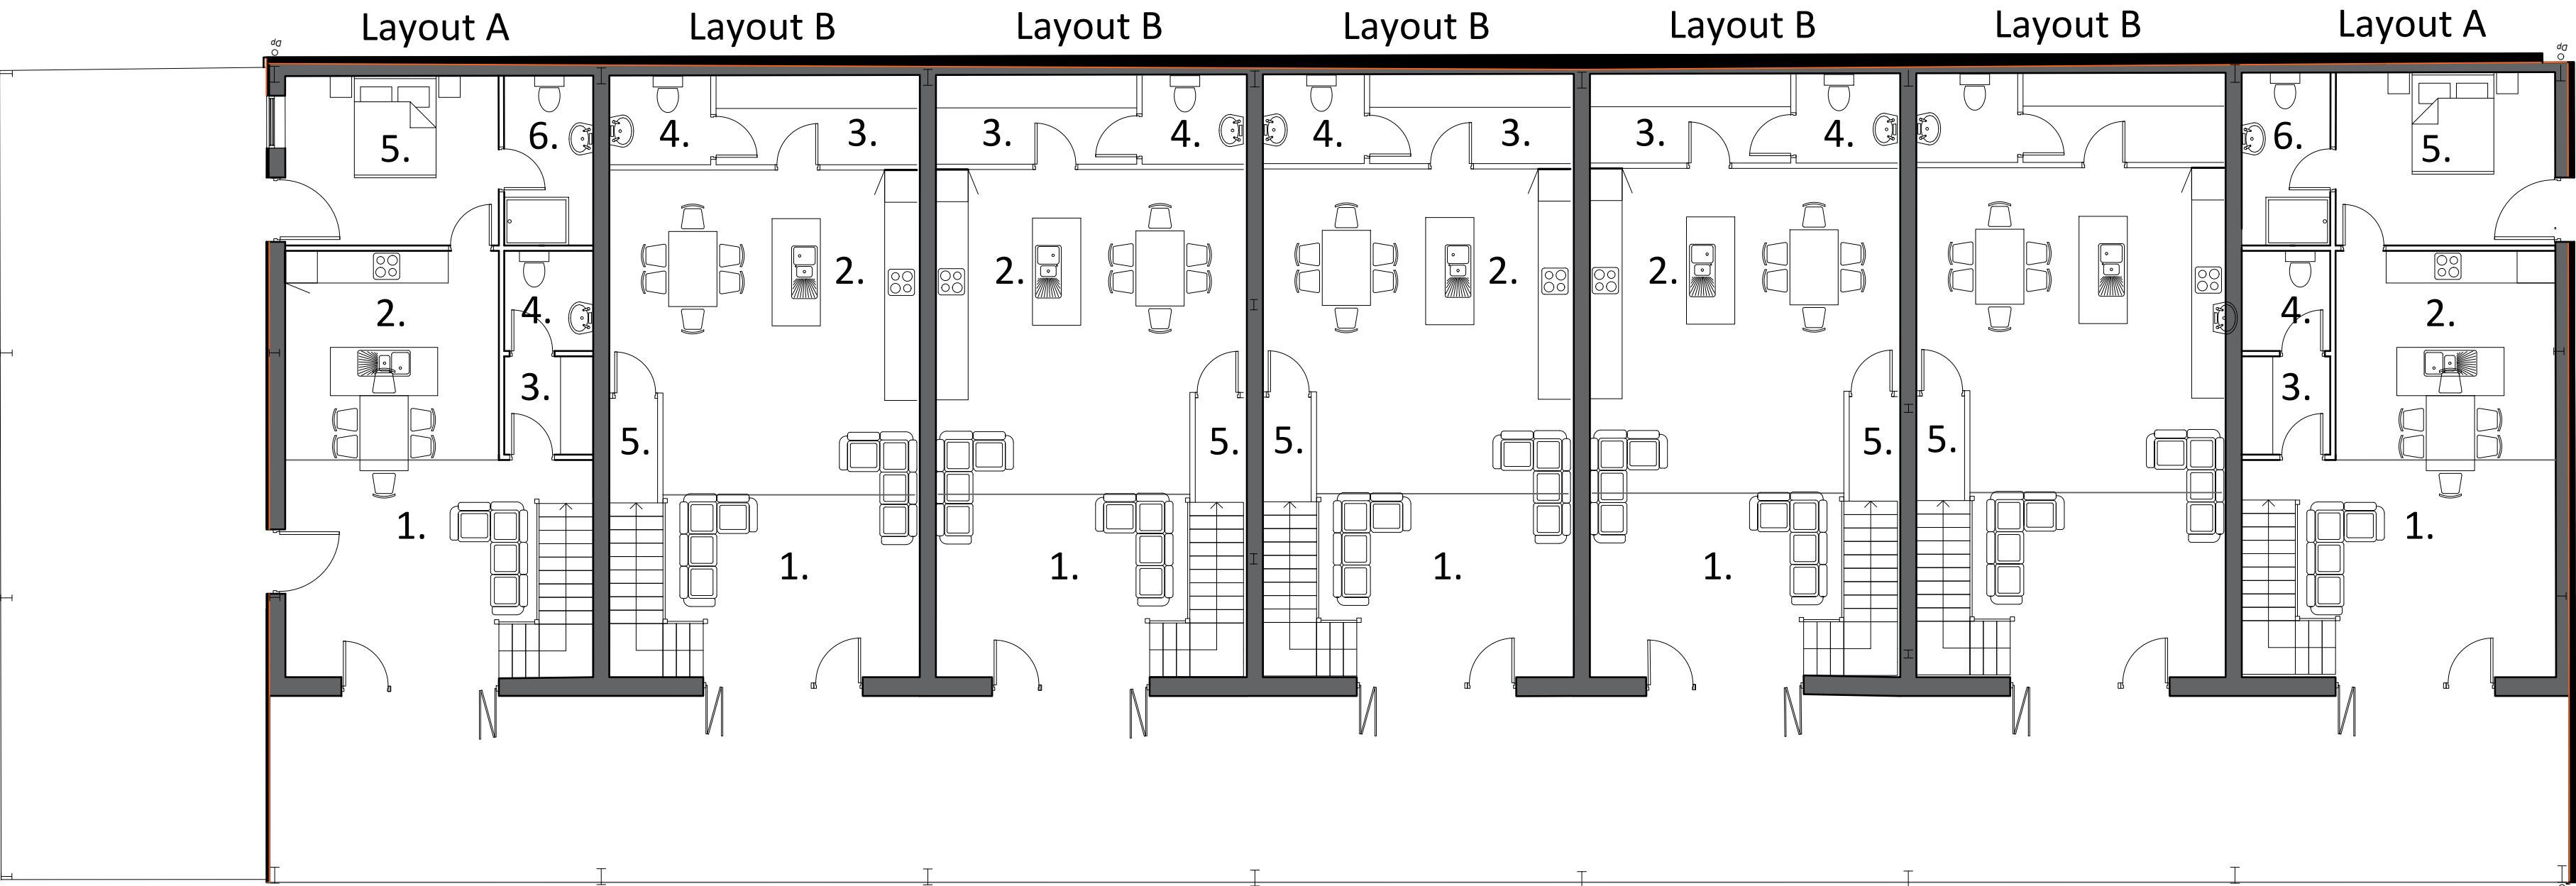

2. Proposed Ground Floor Plan

PlanningDesign

Second Floor, Suite 3
Woburn House
Wernham Close
Derby DE1 1UL

Tel: 01332 347 371
E-mail: info@planningdesign.co.uk
www.planningdesign.co.uk

CLIENT:
Rob and Kate Dale

STATUS:
PLANNING

PROJECT DESCRIPTION:
DEVELOPMENT OF UP TO 5 NO. NEW CLASS Q BARN DWELLINGS,
LONGDALE FARM, HOLLINGTON

DRAWING TITLE:
Proposed Plans

DRAWN BY:
JB

CHECKED BY:
-

DRAWING NUMBER:
006

REVISION:
A

SCALE:
1:100 @ A2

DATE:
April 2023

DRAWING REF:
4628 - 006

© All information copyright planning design director Ltd. All rights reserved.
DRAWINGS FOR LICITATION PURPOSES ONLY NOT INTENDED FOR CONSTRUCTION
No dimensions to be used from this drawing. All dimensions to be checked and confirmed
on site.