





1. Proposed Front Elevation (East)

Datum 168.00m

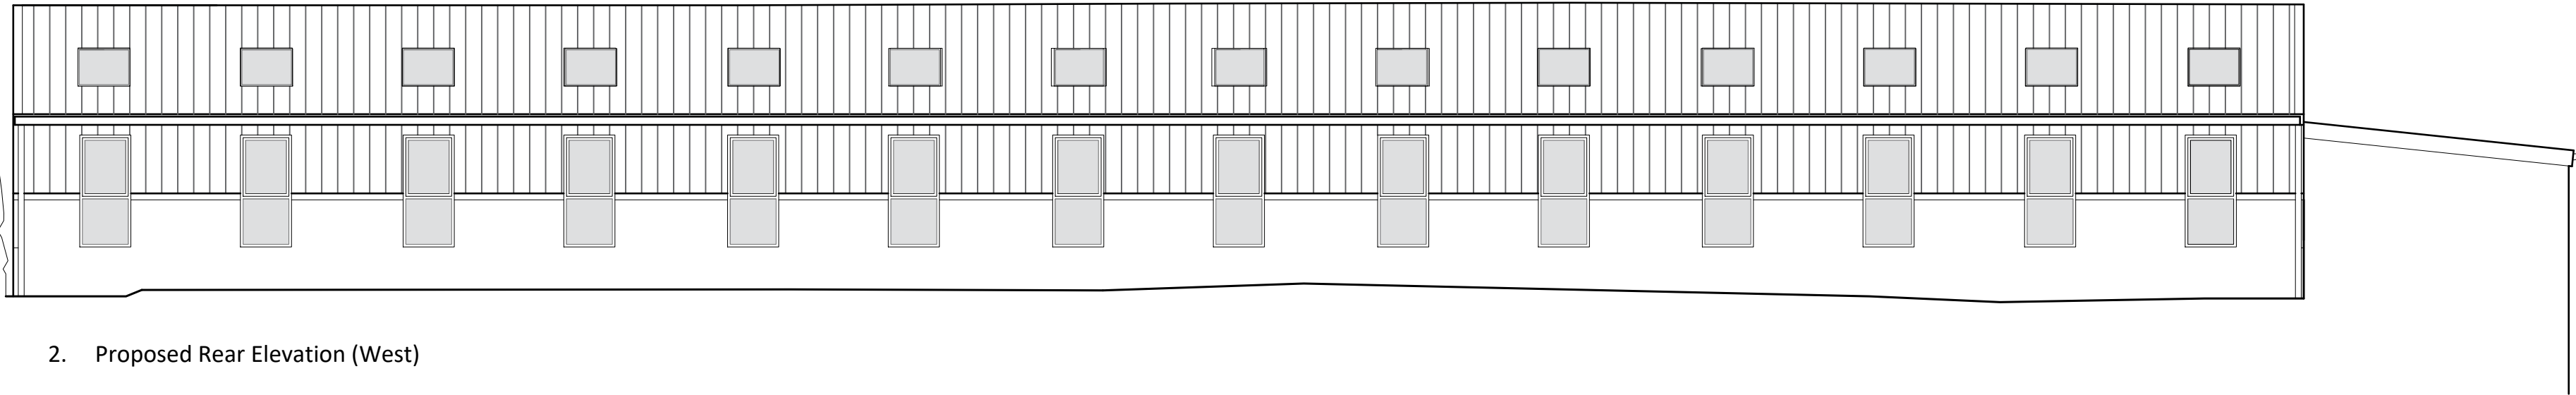


2. Proposed Rear Elevation (West)

Datum 168.00m

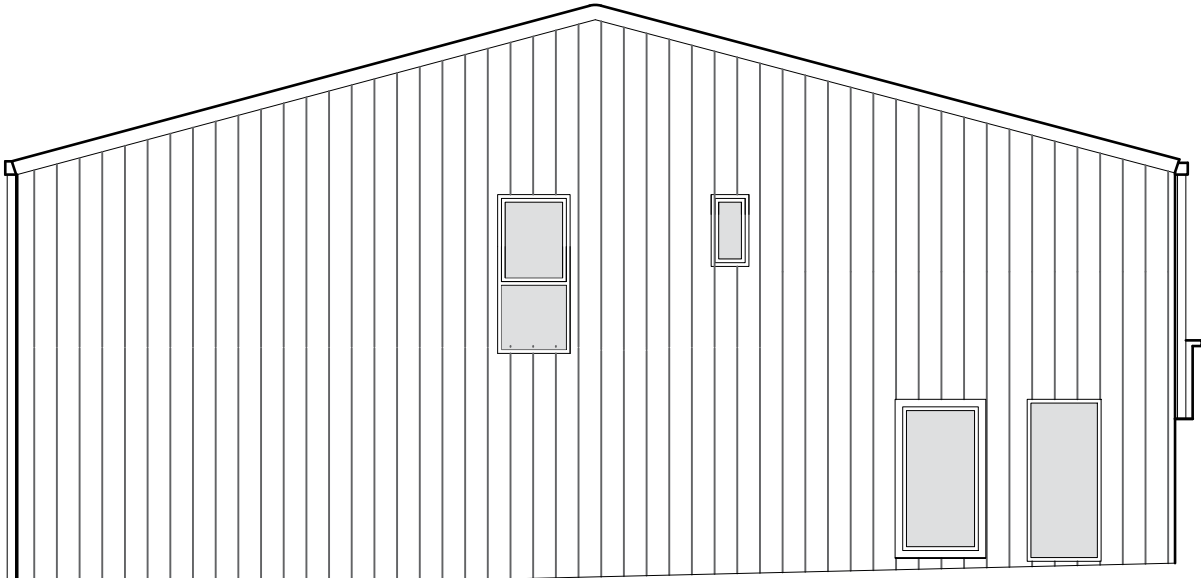


3. Proposed Side Elevation (North)

Datum 138.00m

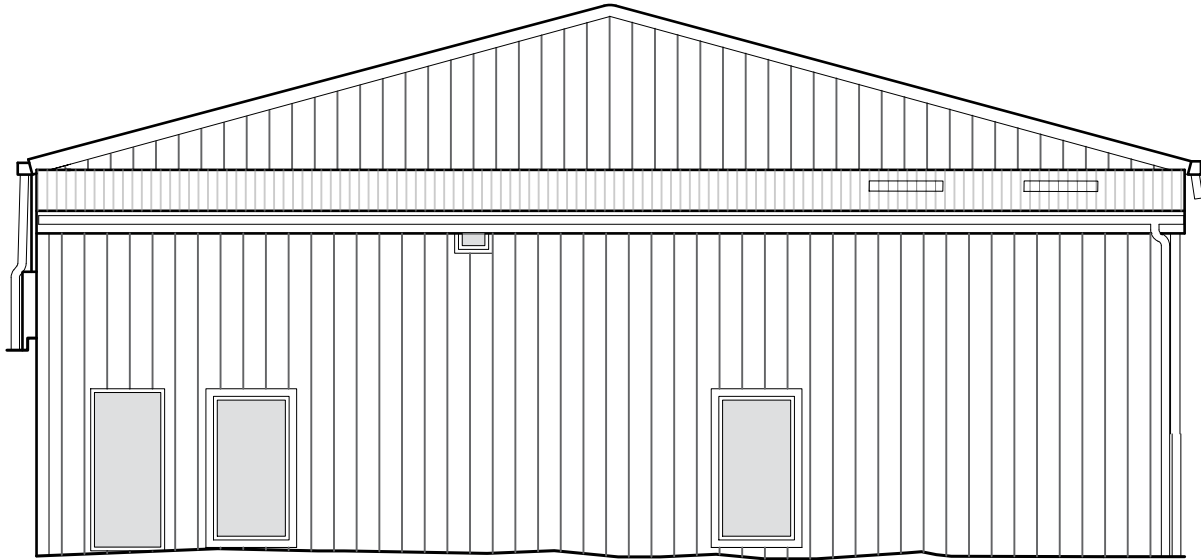

4. Proposed Side Elevation (South)

Datum 168.00m

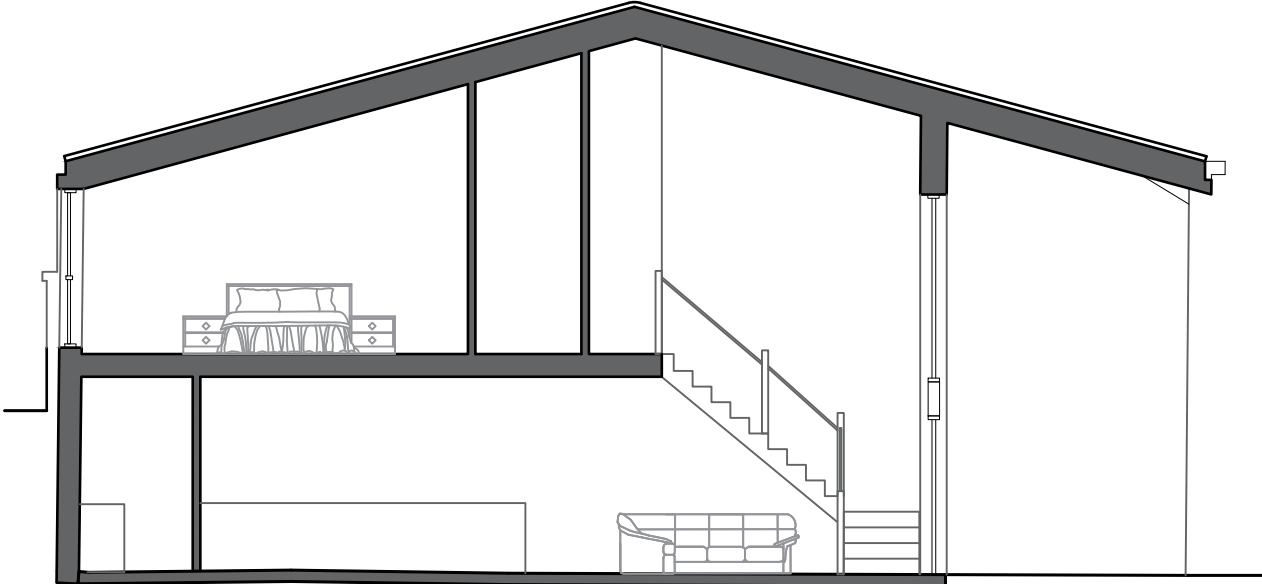

5. Proposed Section (A-A)

Datum 165.00m



PlanningDesign

Second Floor, Suite 3
Walton House
Vernon Gate
Derby DE1 1UL

Tel: 01332 347 371
E-mail: info@planningdesign.co.uk
www.planningdesign.co.uk

CLIENT:

Rob and Kate Dale

STATUS:

PLANNING

PROJECT DESCRIPTION:

DEVELOPMENT OF UP TO 5 NO. NEW CLASS Q BARN DWELLINGS,
LONGDALE FARM, HOLLINGTON

DRAWING TITLE:

Proposed Elevations

DRAWN BY:

JB

CHECKED BY:

-

DRAWING NUMBER:

007

REVISION:

A

SCALE:

1:100 @ A2

DATE:

April 2023

DRAWING REF:

4628 - 007

© All information copyright planning design creation Ltd. All rights reserved.
DRAWINGS FOR ILLUSTRATION PURPOSES ONLY. NOT INTENDED FOR CONSTRUCTION.
No dimensions to be taken from this drawing. All dimensions to be checked and confirmed
on site.