


Existing front elevation
Scale 1:100

Existing side elevation
Scale 1:100

Existing rear elevation
Scale 1:100

Existing side elevation
Scale 1:100

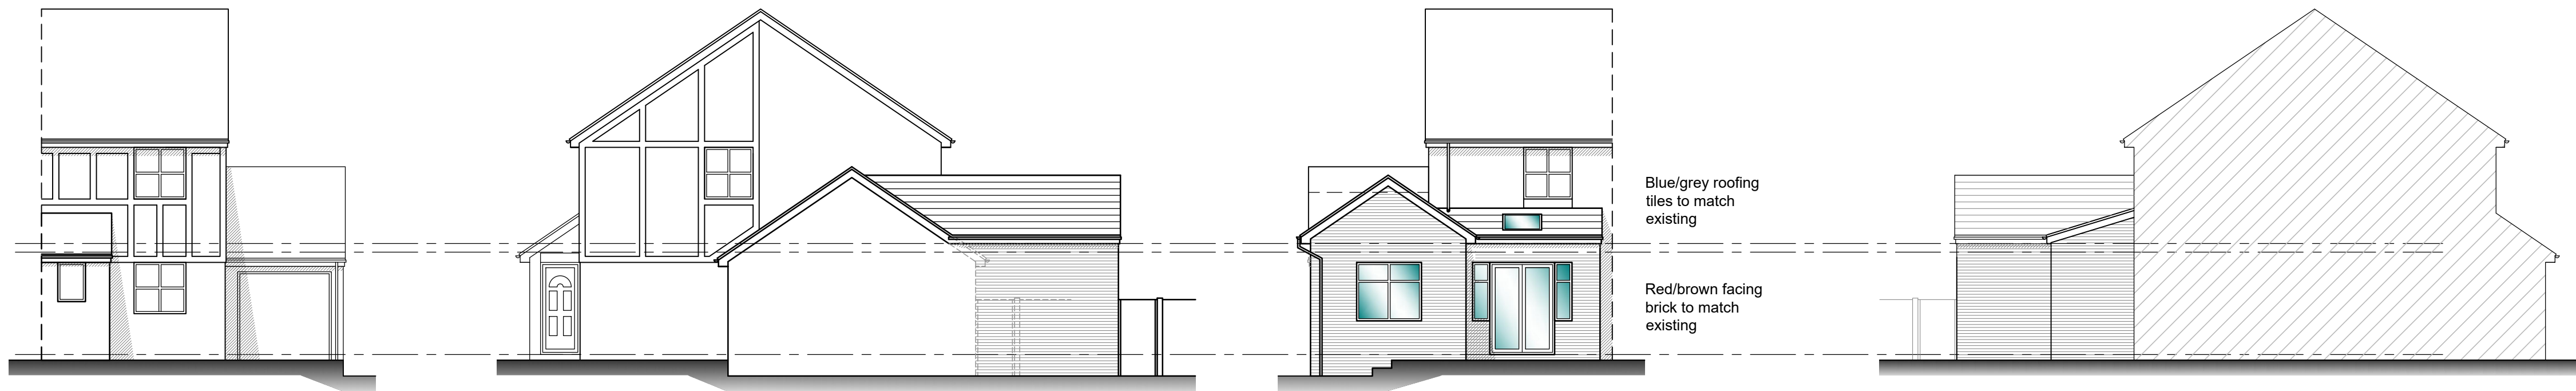

Proposed front elevation
Scale 1:100

Proposed side elevation
Scale 1:100

Proposed rear elevation
Scale 1:100

Proposed side elevation
Scale 1:100

Copyright of this drawing is vested in the Designer and it must not be copied or reproduced without consent.
Contractor to check site for any utility locations that may affect any proposals prior to commencement on site.
Contractor to check any site dimensions prior to commencement on site.

Rev.	Drawn	Comments	Date
A	ME	Footprint reduced slightly	Sep 22
B	ME	Footprint amended slightly	Nov 24




Site location plan
Scale 1:1250




Existing site plan
Scale 1:500



Proposed site plan
Scale 1:500

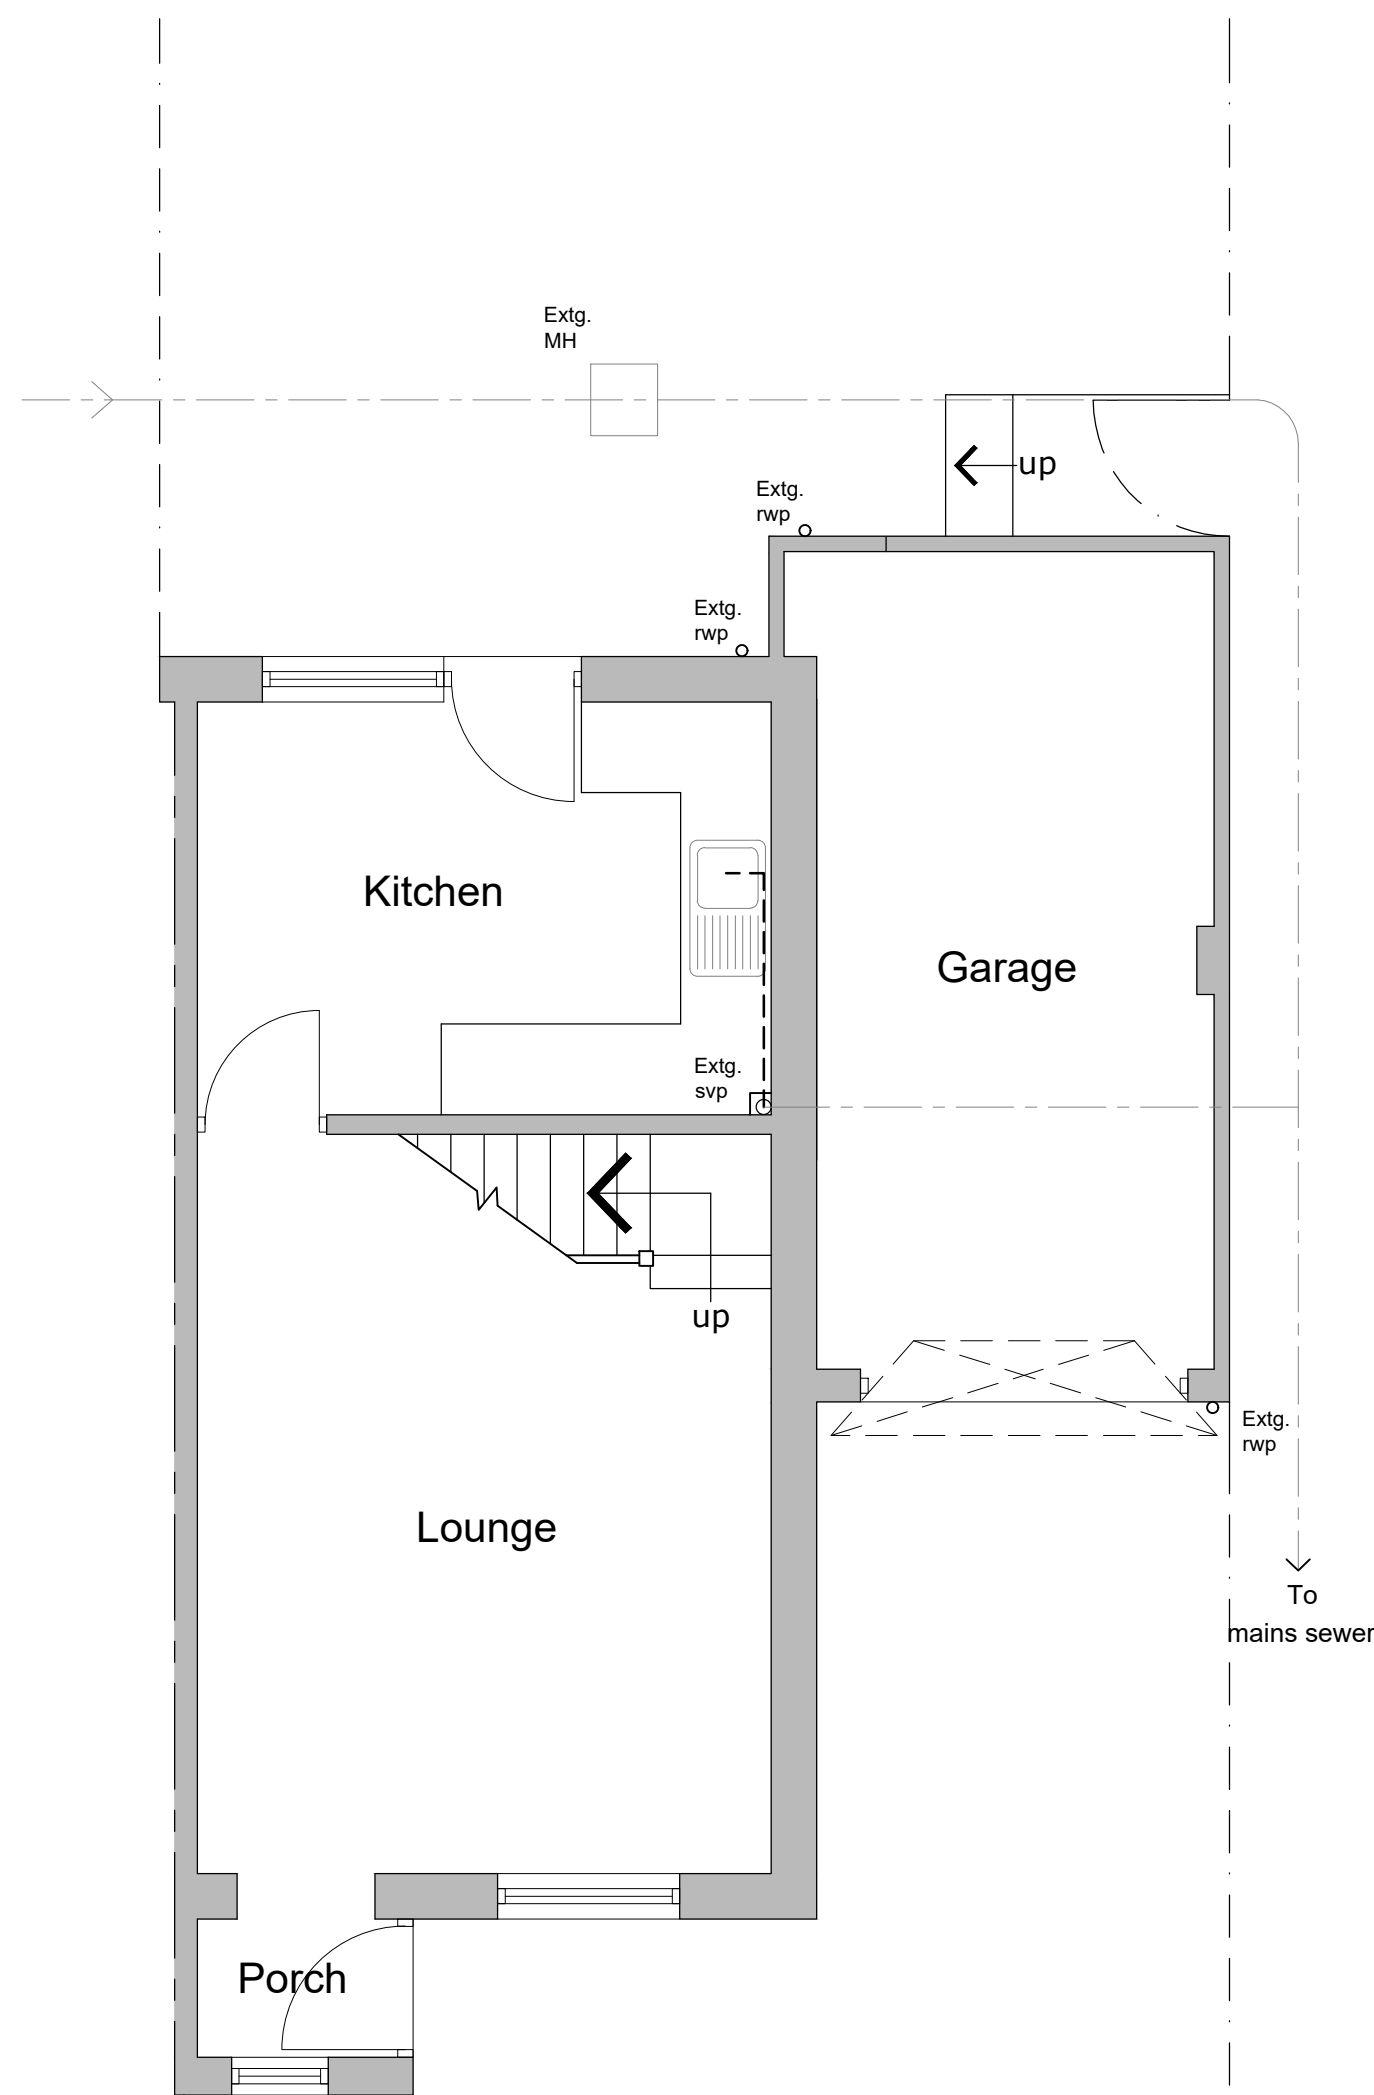

Existing ground floor plan
Scale 1:50

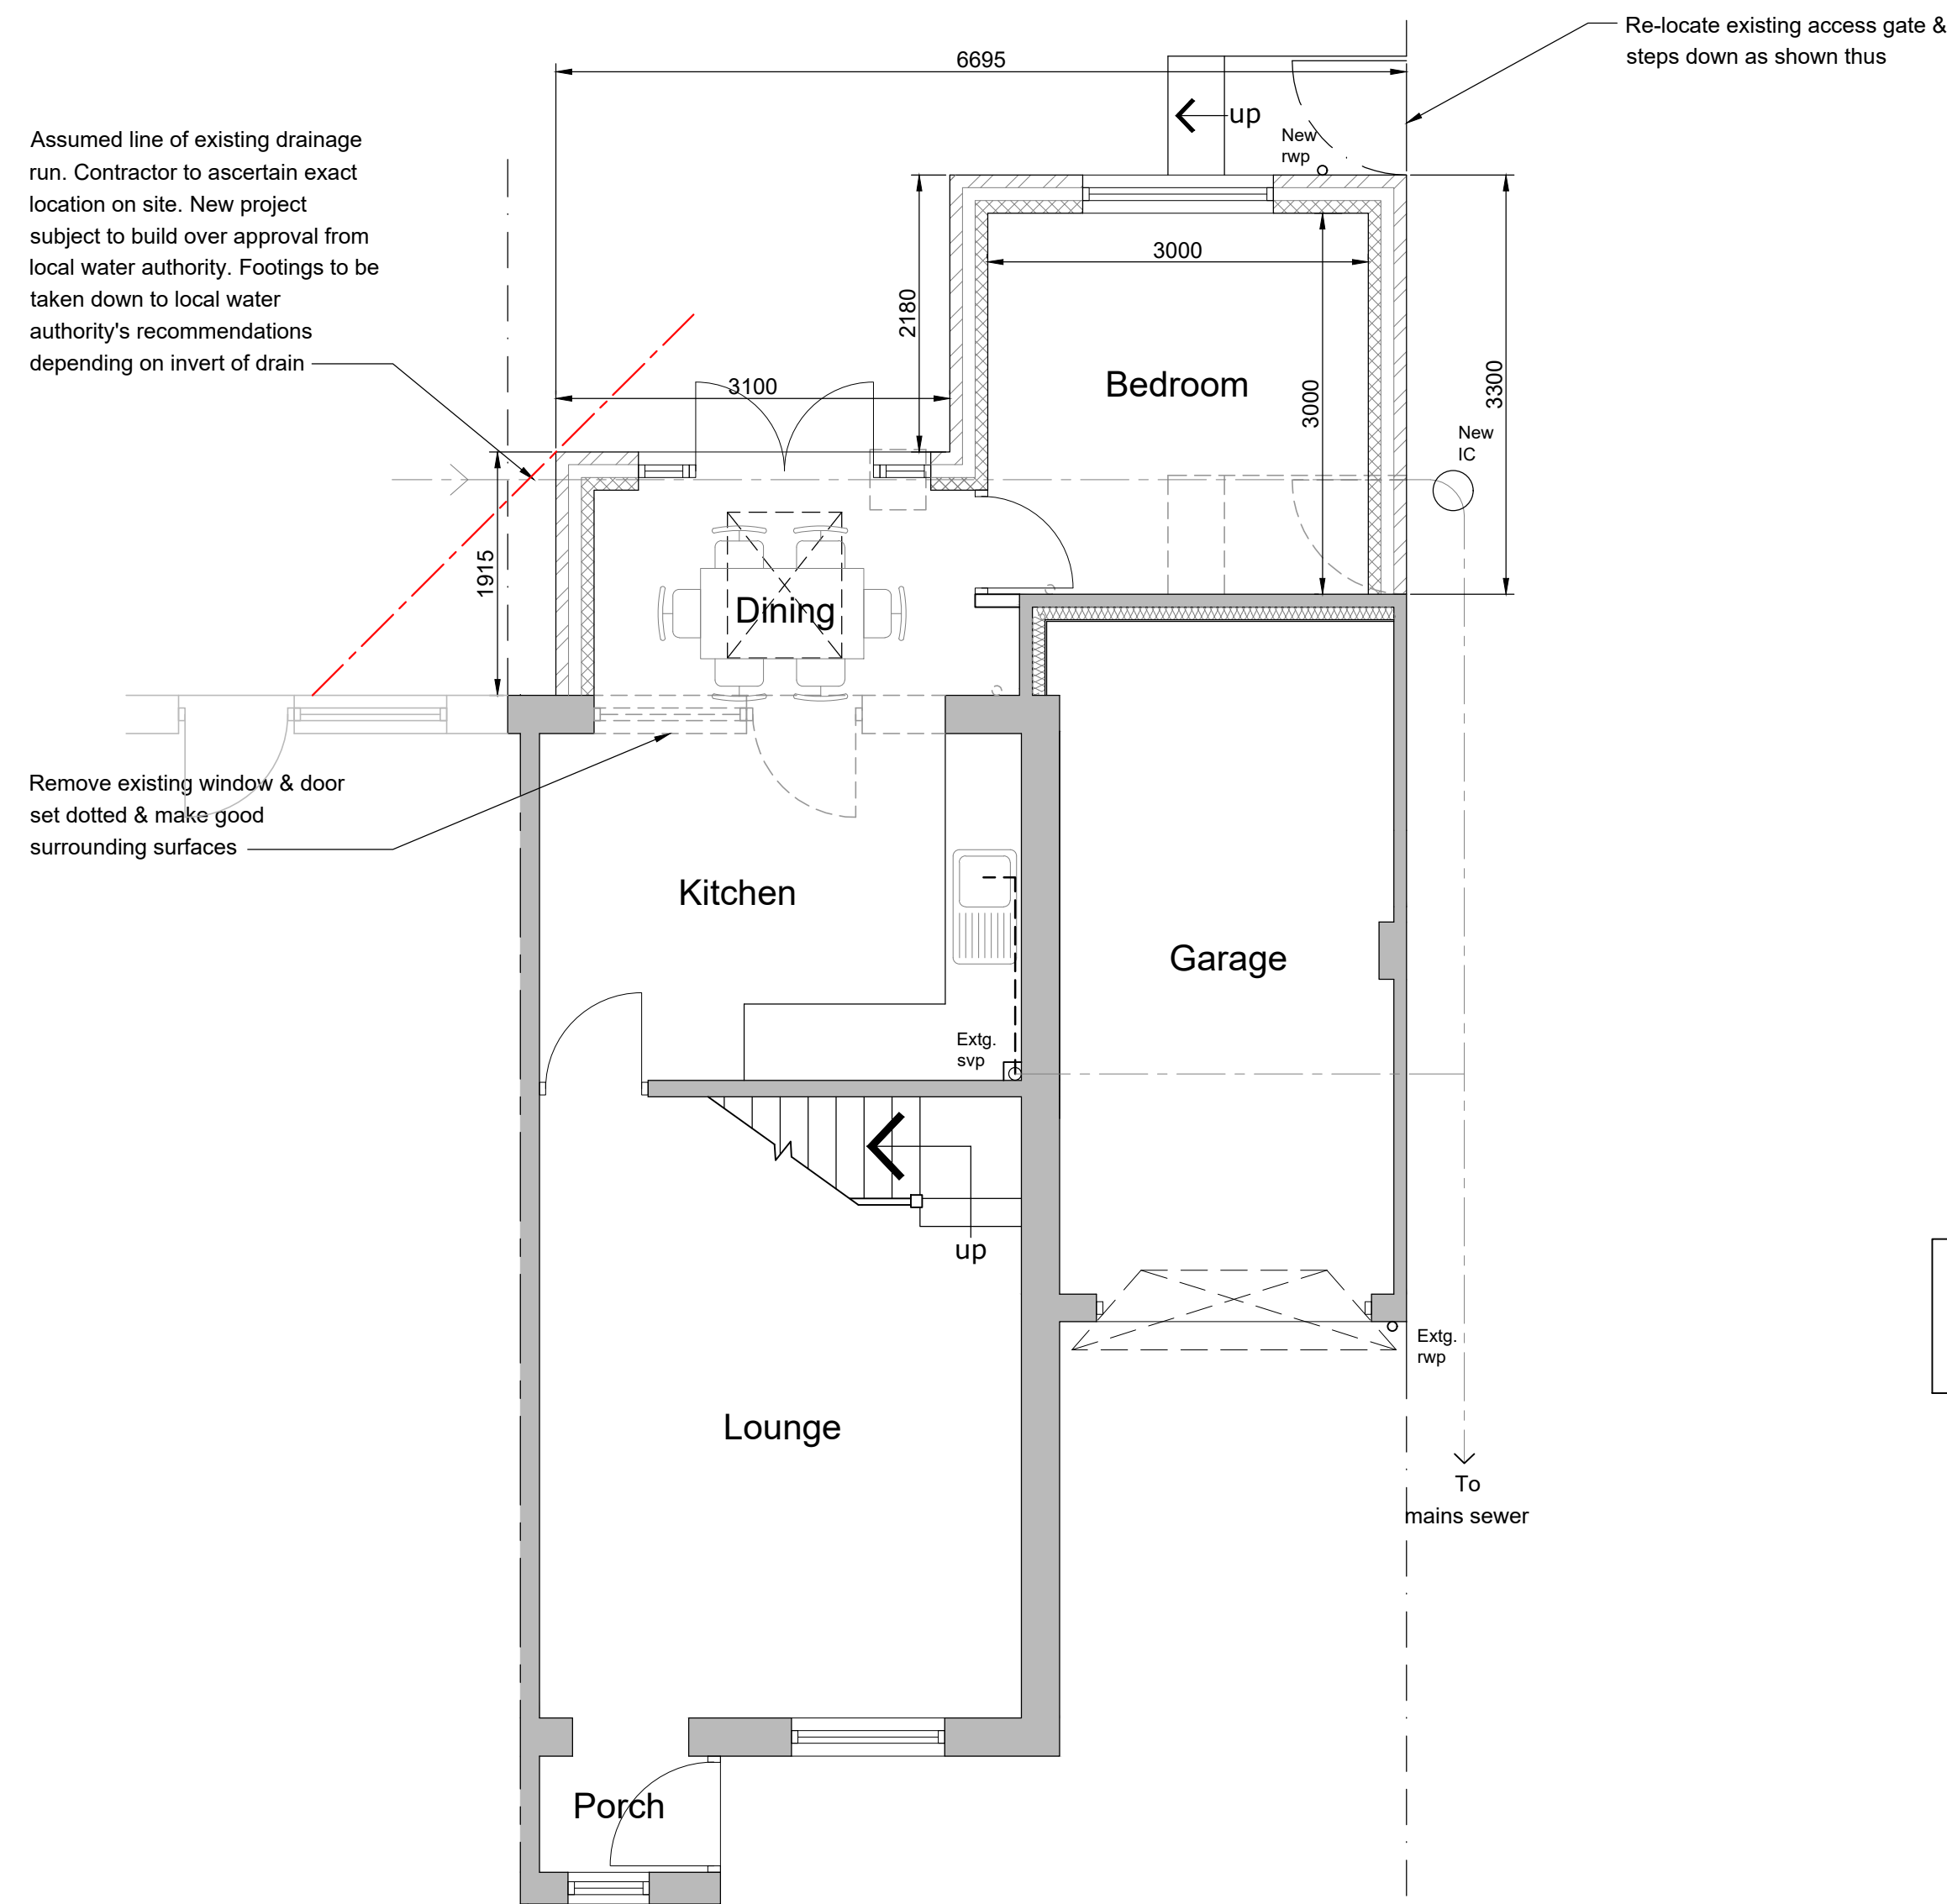

Proposed ground floor plan
Scale 1:50

Reproduced from the
Ordnance Survey map with the permission of Ordnance
Survey on behalf of The Controller of Her Majesty's
Stationary Office
Licence No. AL 100001834

Client	MR & MRS BOSTOCK		
Project	PROPOSED ALTERATIONS & EXTENSION TO 25 SWALLOW WALK, BIDDULPH, ST8 6TY		
Title	EXISTING - PROPOSED PLANS		
Status	PLANNING PERMISSION		
Date	APRIL 2022	Drawn	ME
Scale	©A1 AS SHOWN	Checked	
Project No	100-01B	Drawing No.	
		Rev	
Copyright ©M&E Design Sol. 2019. All rights reserved.			