


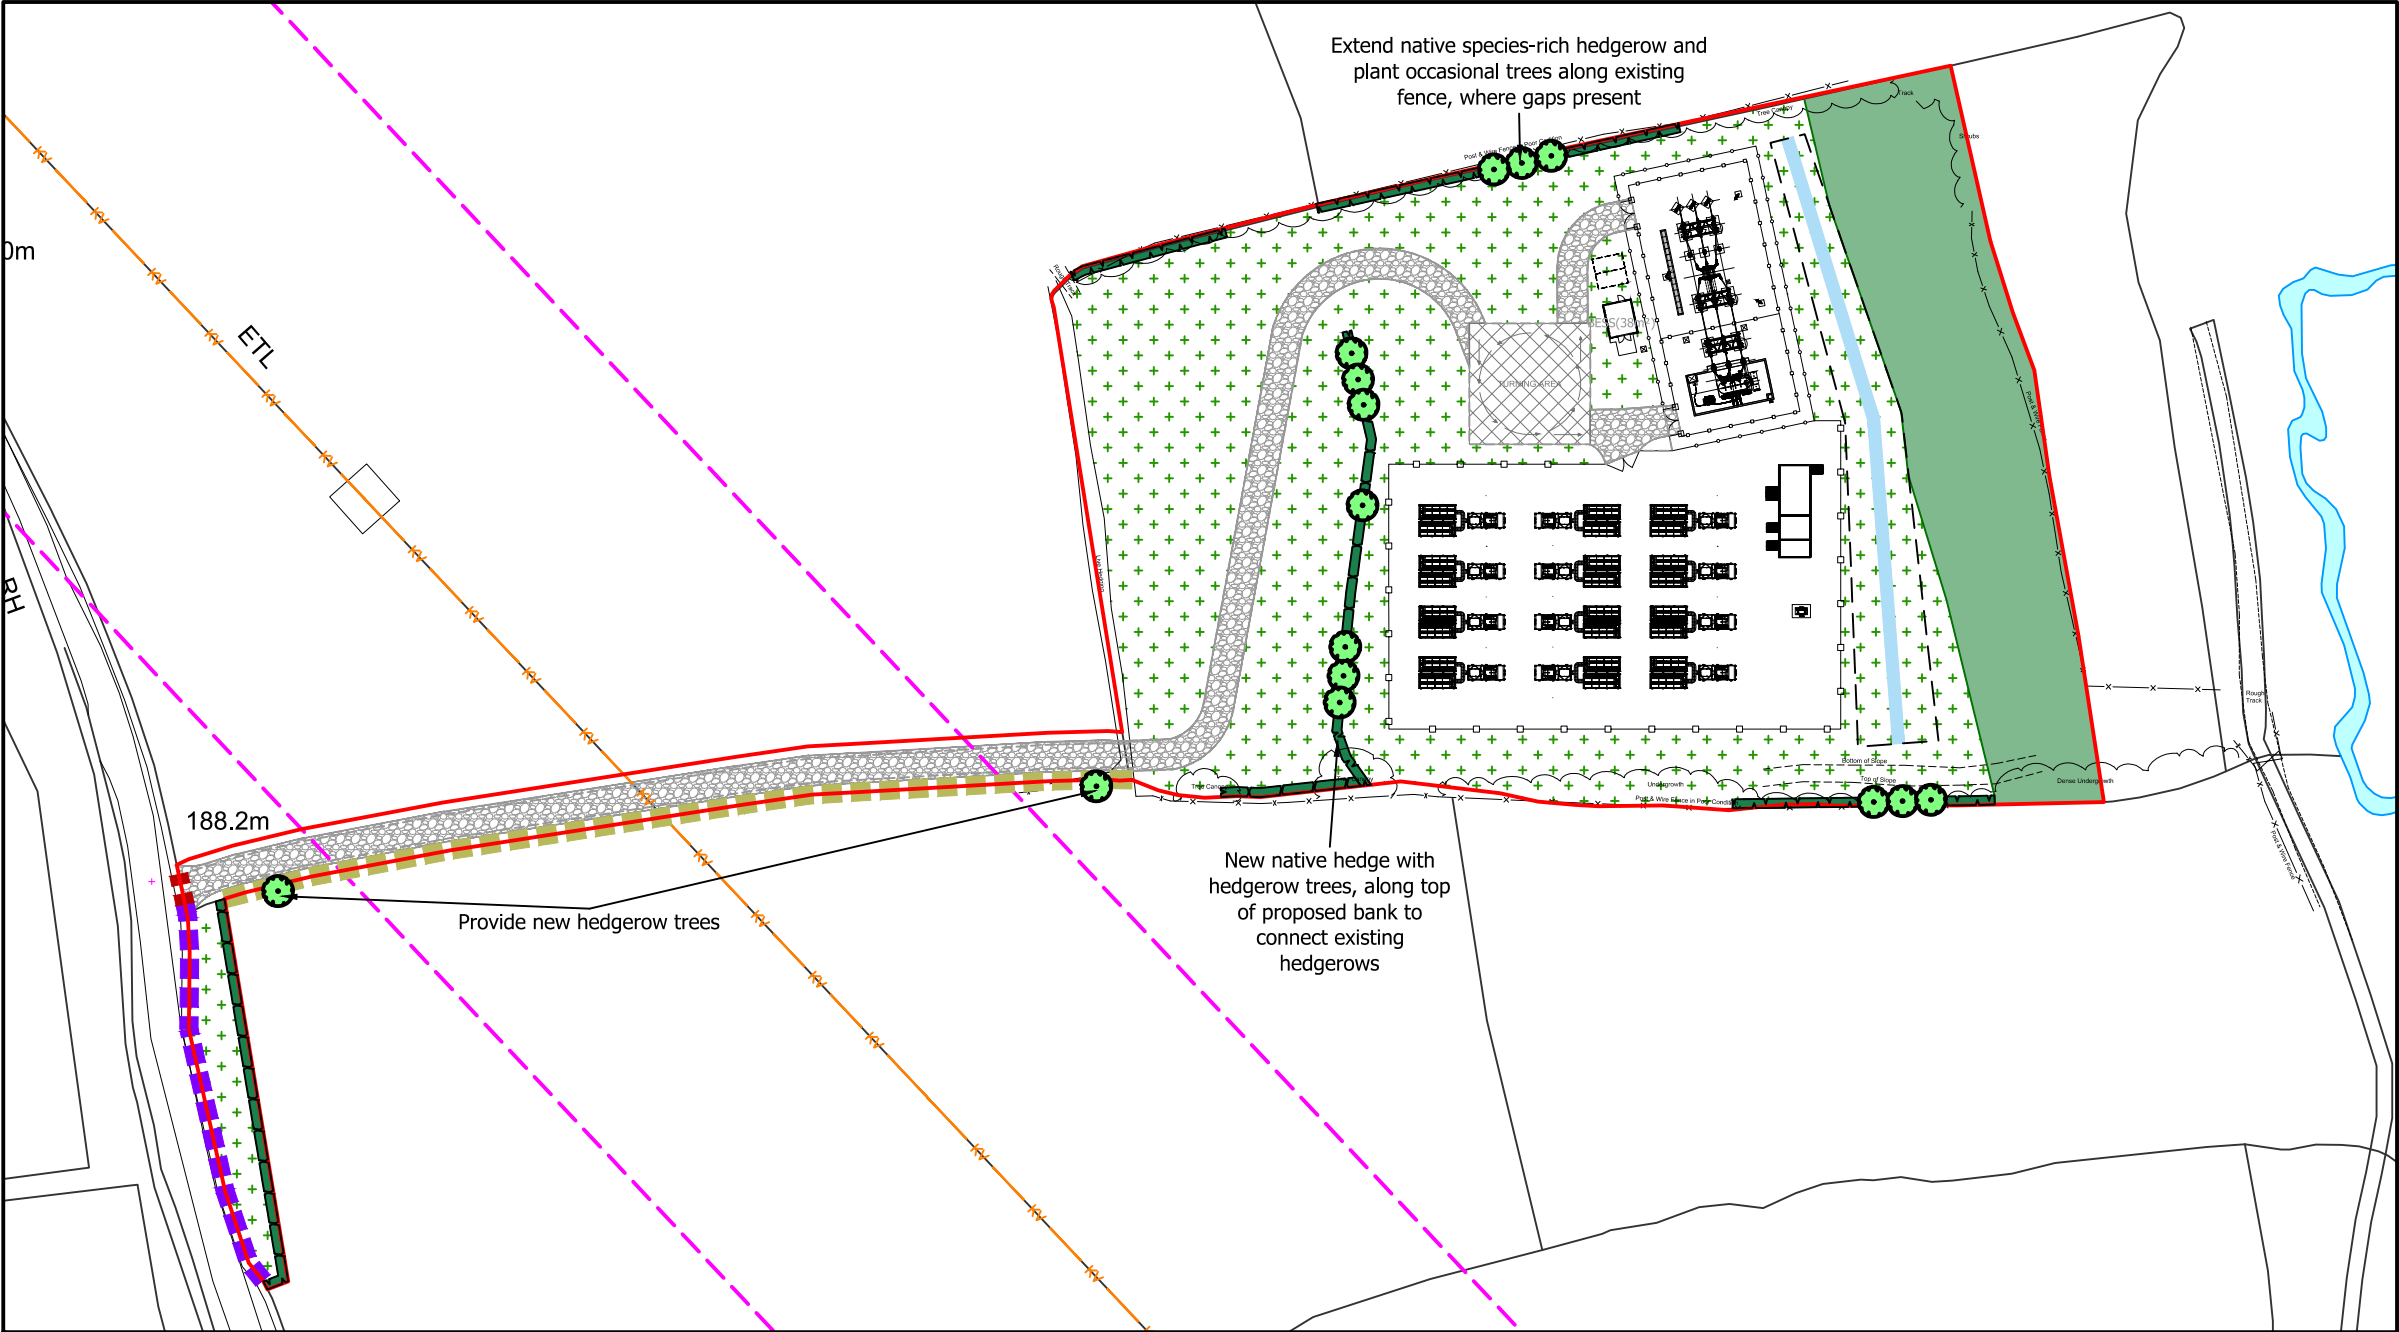

Revision F Updated Drainage Layout and Planting Schedule Date 01-11-24 Drn EJ Ckd DW

LEGEND

- Site Boundary
- Existing Surveyed Trees and Vegetation
- Proposed Scrub with Scattered Trees (To be planted in rough groups of 3-5 plants of the same species, not in a regular grid)
- Proposed Native Tree
- Proposed New and Reinforced Hedgerow Planting
- Proposed Wildflower Meadow, locally sourced or Emorsgate EM8: Meadow Mixture for Wetlands (to be cut annually and arisings removed)
- Proposed Swale
- Proposed Contours
- Existing Hedgerow to be Removed for Access
- Existing Hedgerow to be Managed within Visibility Splay
- Existing Offsite Hedgerow to be Managed
- 150ft Wayleave to Existing Overhead Transmission Line
- Proposed Access Route
- Proposed Security Fence

For layout refer to Anesco drawing C0002462_02_PL Rev J. For locations of bank and proposed levels, refer to Anesco Levels Appraisal drawings Rev H.

Scrub planting (plant at 1.0 plants/m² in single species groups of 3-5 plants)						
Abbrev	Species Name	Common Name	Height	General Specification	Percentage	Quantity
Co sa	Cornus sanguinea	Common Dogwood	60-80cm	1+1: Transplant - seed raised: Branched: 3 brks: B	15%	405
Co av	Corylus avellana	Common Hazel	60-80cm	1+2: Transplant - seed raised: Branched: 3 brks: B	15%	405
Co mo	Crataegus monogyna	Common Hawthorn	80-100cm	1+2: Transplant - seed raised: B	15%	405
Pr sp	Prunus spinosa	Blackthorn	60-80cm	1.1: transplant - seed raised: branched: 2 brks: B	15%	405
Sa ni	Sambucus nigra	Common Elder	60-80cm	1+1: Transplant - seed raised: Branched: 3 brks: B	15%	405
Ro ca	Rosa canina	Dog Rose	60-80cm	1+1: Transplant - seed raised: Branched: 3 brks: B	12.5%	337
Lo pe	Lonicera peridymenum	Common Honeysuckle	60-80cm	Caned: several shoots: 3 brks: 3L	12.5%	337
Scattered Tree Mix (plant at an average of 5m centres)						
Ac ca	Acer campestre	Field Maple	80-100cm	1+1: Transplant - seed raised: B	10%	11
Ul pr	Ulmus procera	English Elm	80-100cm	1+1: Transplant - seed raised: B	10%	11
Al gl	Alnus glutinosa	Common Alder	150-175cm	2x; Feathered; 3 breaks B	5%	5
Il aq	Ilex aquifolium	Common Holly	60-80cm	Leader with Laterals: 5L	10%	11
Ma sy	Malus sylvestris	Crab Apple	80-100cm	1+2: Transplant - seed raised: B	5%	5
Pr av	Prunus avium	Wild Cherry	80-100cm	1+1: Transplant - seed raised: B	5%	5
Qu pe	Quercus petraea	Sessile Oak	80-100cm	1+2: Transplant - seed raised: B	25%	27
Qu ro	Quercus robur	English Oak	80-100cm	1+2: Transplant - seed raised: B	15%	16
Qu ro(f)	Quercus robur	English Oak	150-175cm	2x; Feathered; 3 breaks B	10%	11
So au	Sorbus aucuparia	Rowan	80-100cm	1+1: Transplant - seed raised: B	5%	5

Native Tree					
Abbrev	Species Name	Common Name	Height	General Specification	Quantity
AC	Acer campestre	Common Maple	250-300cm	Standard: 4 brks: 2x: RB: Clear Stem 175-200cm	11
Qr	Quercus robur	Common Oak	250-300cm	Standard: 3 brks: 2x: B: Clear Stem 175200cm	11


Hedgerow Mix (plant in a double-staggered row, at 0.5m centres in single species groups of 3-7 plants)						
Abbrev	Species Name	Common Name	Height	General Specification	Mix %	Quantity
Ac ca	Acer campestre	Field Maple	80-100cm	1+1: Transplant - seed raised: B	5%	59
Lo pe	Lonicera peridymenum	Common Honeysuckle	60-80cm	Caned: several shoots: 3 brks: 3L	5%	58
Co av	Corylus avellana	Common Hazel	80-100cm	1+2: Transplant - seed raised: Branched: 4 brks: B	10%	120
Cr mo	Crataegus monogyna	Common Hawthorn	80-100cm	1+2: Transplant - seed raised: B	25%	297
Eu eu	Eunymus europaeus	Spindle	80-100cm	1+2: Transplant - seed raised: Branched: 4 brks: B	5%	59
Il aq	Ilex aquifolium	Common Holly	40-60cm	Leader with Laterals: 2L	10%	120
Pr sp	Prunus spinosa	Blackthorn	80-100cm	1+2: Transplant - seed raised: Branched: 3 brks: B	25%	297
Ro ca	Rosa canina	Dog Rose	40-60cm	Branched: 3 brks: 2L	5%	59
Sa ni	Sambucus nigra	Common Elder	80-100cm	1+2: Transplant - seed raised: Branched: 3 brks: B	5%	59
So au	Sorbus aucuparia	Rowan	80-100cm	1+1: Transplant - seed raised: B	5%	59

FIGURE 7

Project Ball Green Farm

Drawing Title Landscape Strategy Plan

Date 01.11.2024 Scale 1:1,250 @A3 Drawn by ML Check by MF Project No 333101234 Drawing No LN-LP-07 Revision F

 

Stantec logo and contact information: Stantec UK Limited, 7 Soho Square, London W1D 3QB, T: 020 7446 6888