



BACK ELEVATION




FRONT ELEVATION

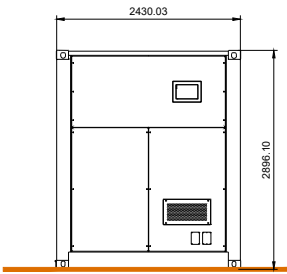


LEFT ELEVATION

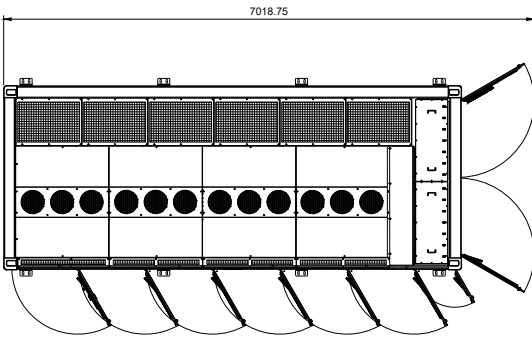

PLAN VIEW (OPEN STATE)

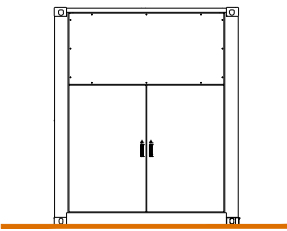


RIGHT ELEVATION

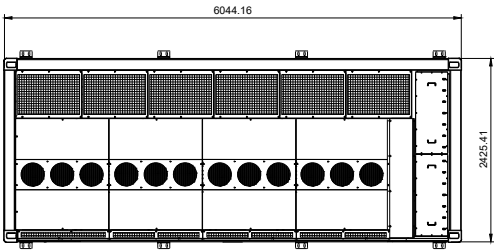


PLAN VIEW (CLOSED STATE)


- 2X ST5015UX (5015KWH) BATTERY CONTAINER
- 1X 5015KWH LFP BATTERIES
 - 12X SC210HX (210KVA) PCS

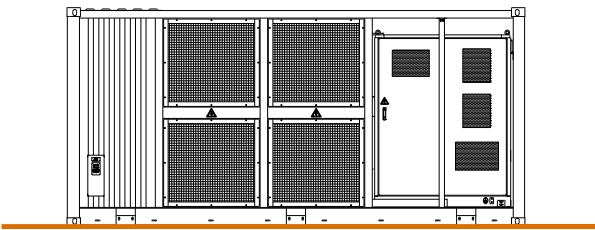


BACK ELEVATION

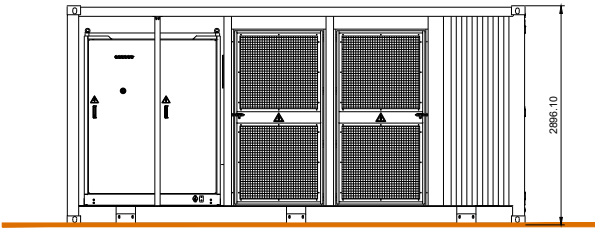


FRONT ELEVATION

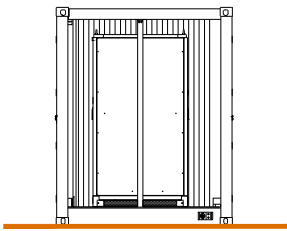


LEFT ELEVATION

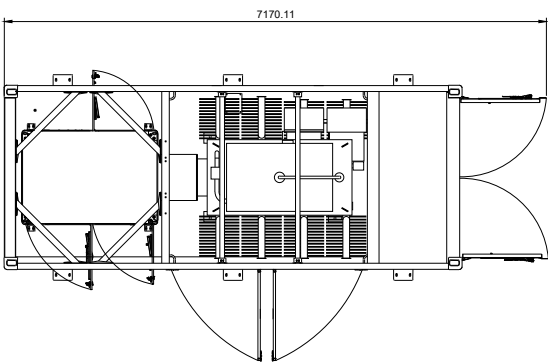

PLAN VIEW (OPEN STATE)

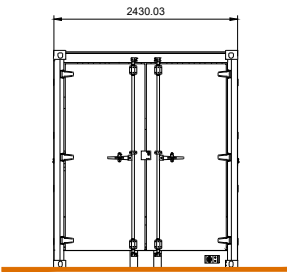


RIGHT ELEVATION

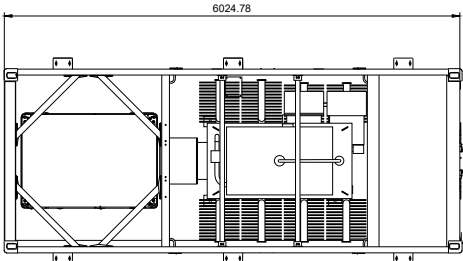

PLAN VIEW (CLOSED STATE)

- 1X MVS5000-LV MV STATION
- 1X 5000KVA 0.69KV/33KV TRANSFORMER
 - 1X36KV RMU

 

Installer Details Anesco Ltd. The Green, Easter Park, Benyon Road, Reading, RG7 2PQ Tel: 0845 894 4444	Comments Not for Construction	Revision	Description		Revised By	Date	Drawn By
		A	Issued for comment		JH	25/11/2021	JH
		B	Revised to Sungrow Battery Containers		JS	12/04/2023	
		C	Revised to Titan 2		JH	05/07/2024	
							Scale 1:100 @A3
							Sheet Size A3
		Installation Address					
		Bemersley Road, Brown Edge, Staffordshire, Moorlands, ST6 8UL					
		Project					
		BALL GREEN FARM					
		Title					
		ESS CONTAINER and LV SUBSTATION PLANS AND ELEVATIONS					
		Drawing No.				Rev.	
		C0002462_04				C	
		Anesco™ AMAZING ENERGY					

