




Revision	Date
REVA Drawing prepped for planning submission	21/11/22
REVB Drawing prepped for planning submission	21/11/22
REVC Drawing prepped for planning submission	21/11/22
REVD Revised scheme	20/05/24
REVE Revised scheme	11/06/24
REVF Revised scheme - Ecological additions (bird and bat boxes)	17/09/24

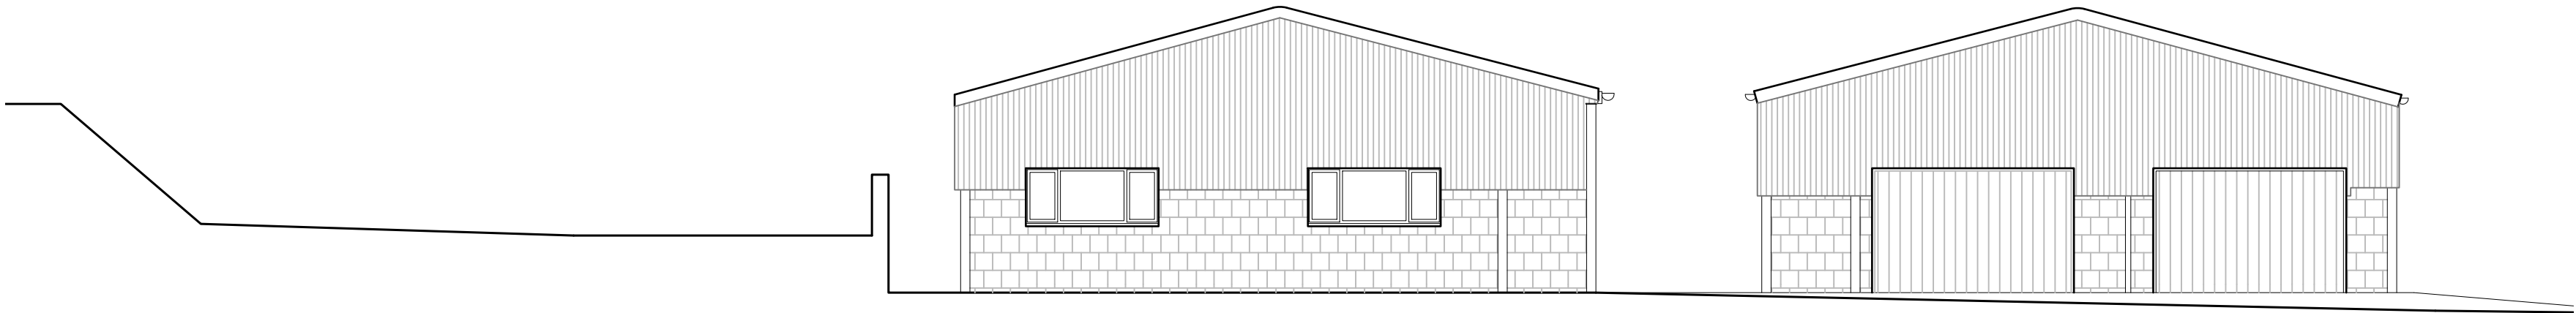


Site section AA
scale 1:100

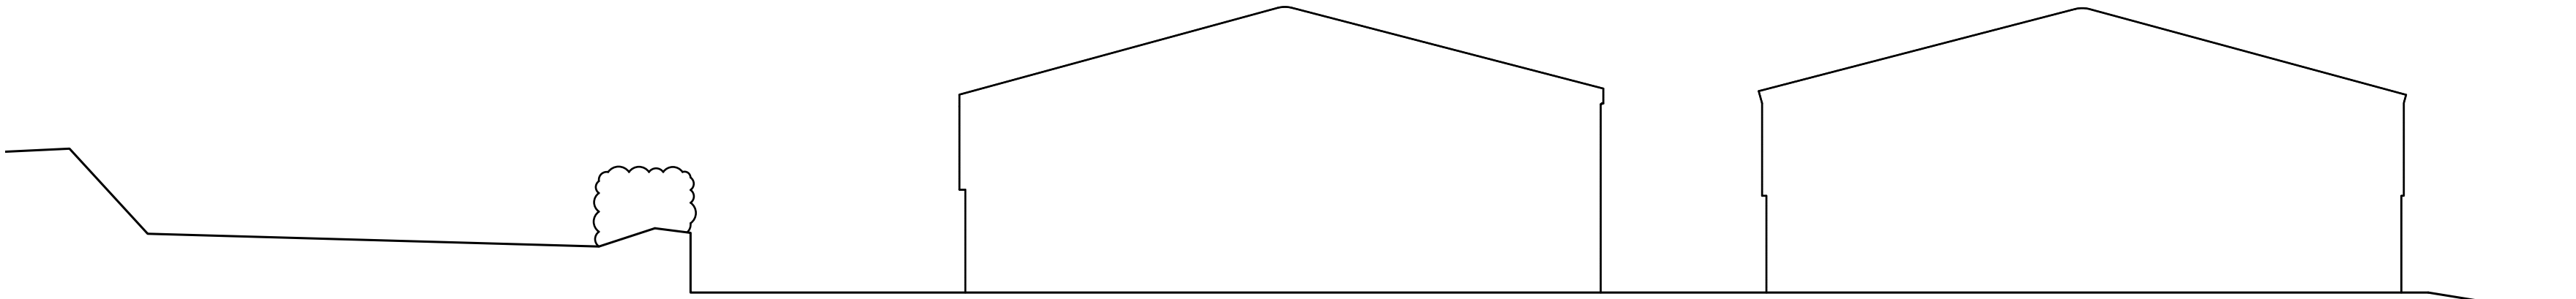

Site section BB
scale 1:100

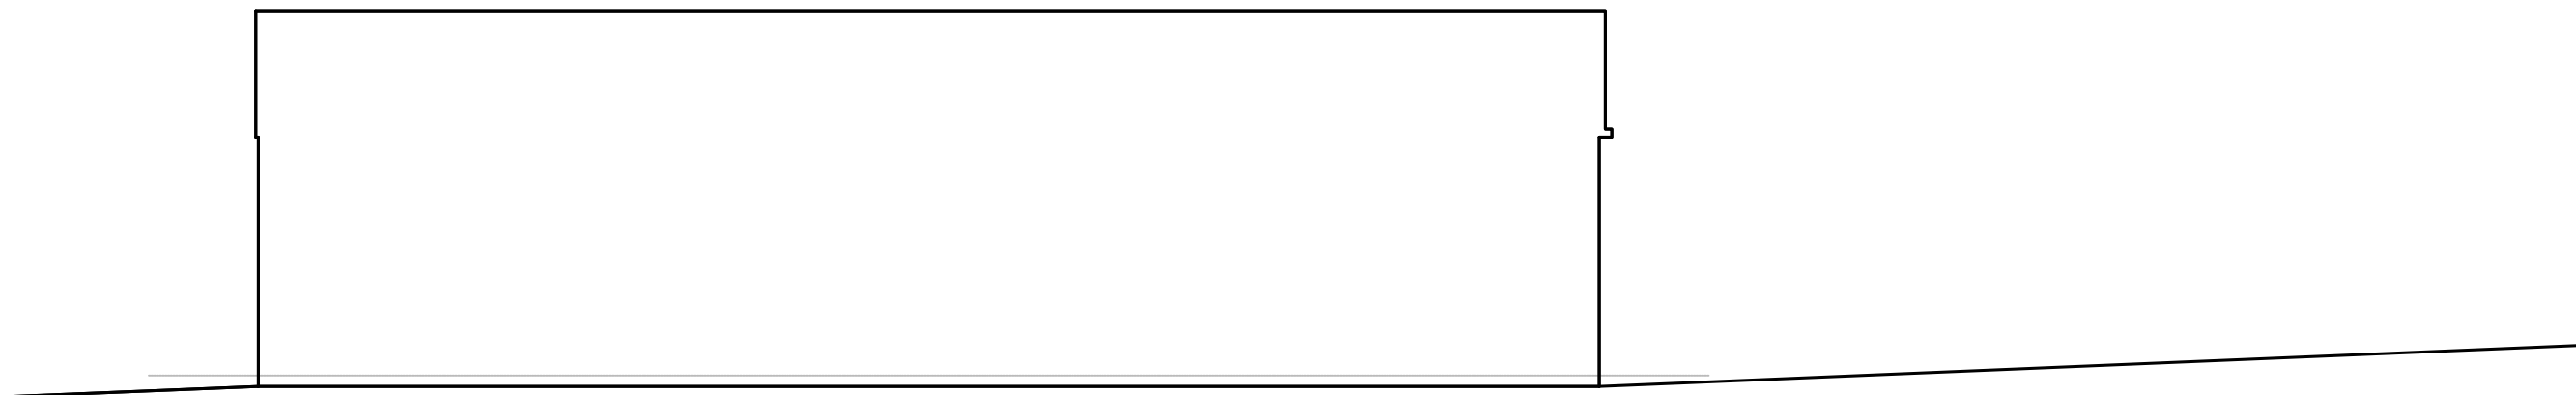

Site section CC
scale 1:100

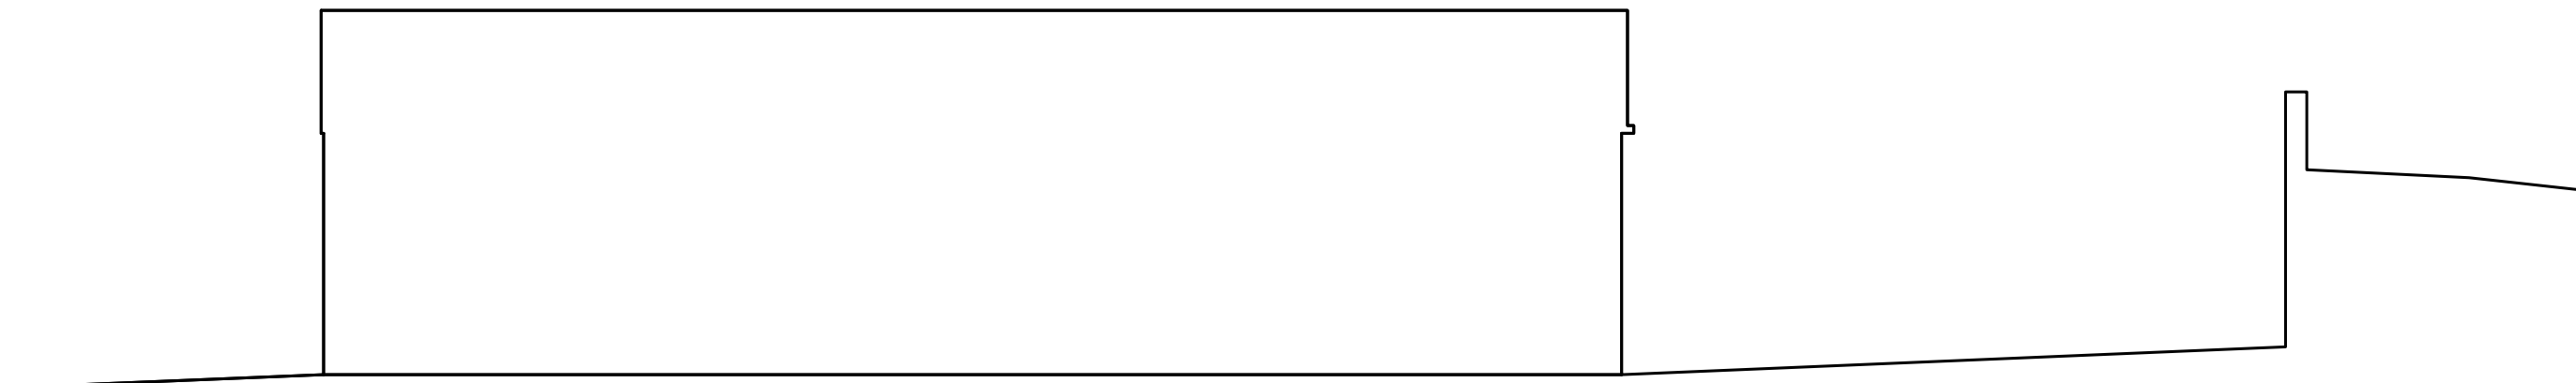

Site section DD
scale 1:100



Site plan key

1. New native hedgerow
2. New native tree planting
3. New wildflower and shrub planting
4. Roof mounted solar PV arrays
5. Rainwater harvesting
6. Potential ground source heat pump below hardstanding

- Ecological Key**
- 1. Surface mounted Sparrow Box (x2)
Vivara Pro WoodStone House Sparrow Nest Box
 - 2. Surface Mounted Bat Box (x2)
Elisa Bat Box
 - 3. Surface Mounted Barn Swallow Box (x2)
No. 10B Schwegler Swallow Nest
 - 4. Pole mounted Barn Owl Box

PlanningDesign
Second Floor, Suite 3
Woburn House
Vernon Gate
Derby DE1 1UL
Tel: 01332 347 371
E-mail: info@planningdesign.co.uk
www.planningdesign.co.uk

CLIENT: Mr Badger	
STATUS: PLANNING	
PROJECT DESCRIPTION: Barn Conversions at Ladygreen Farm, Leek	
DRAWING TITLE: Site block plan as Proposed	
DRAWN BY: EG	CHECKED BY: SH
DRAWING NUMBER: 004	REVISION: F
SCALE: 1:200 @ A1	DATE: September 2024
DRAWING REF: 3479 - 004	

1m SCALE 1:200

Site block plan as proposed
scale 1:200

© COPYRIGHT EXISTS ON THE DESIGNS AND INFORMATION SHOWN ON THIS DRAWING. The Contractor must verify all dimensions on site before making shop drawings or commencing work of any kind. Architect to be notified of any discrepancies in dimensions immediately.