

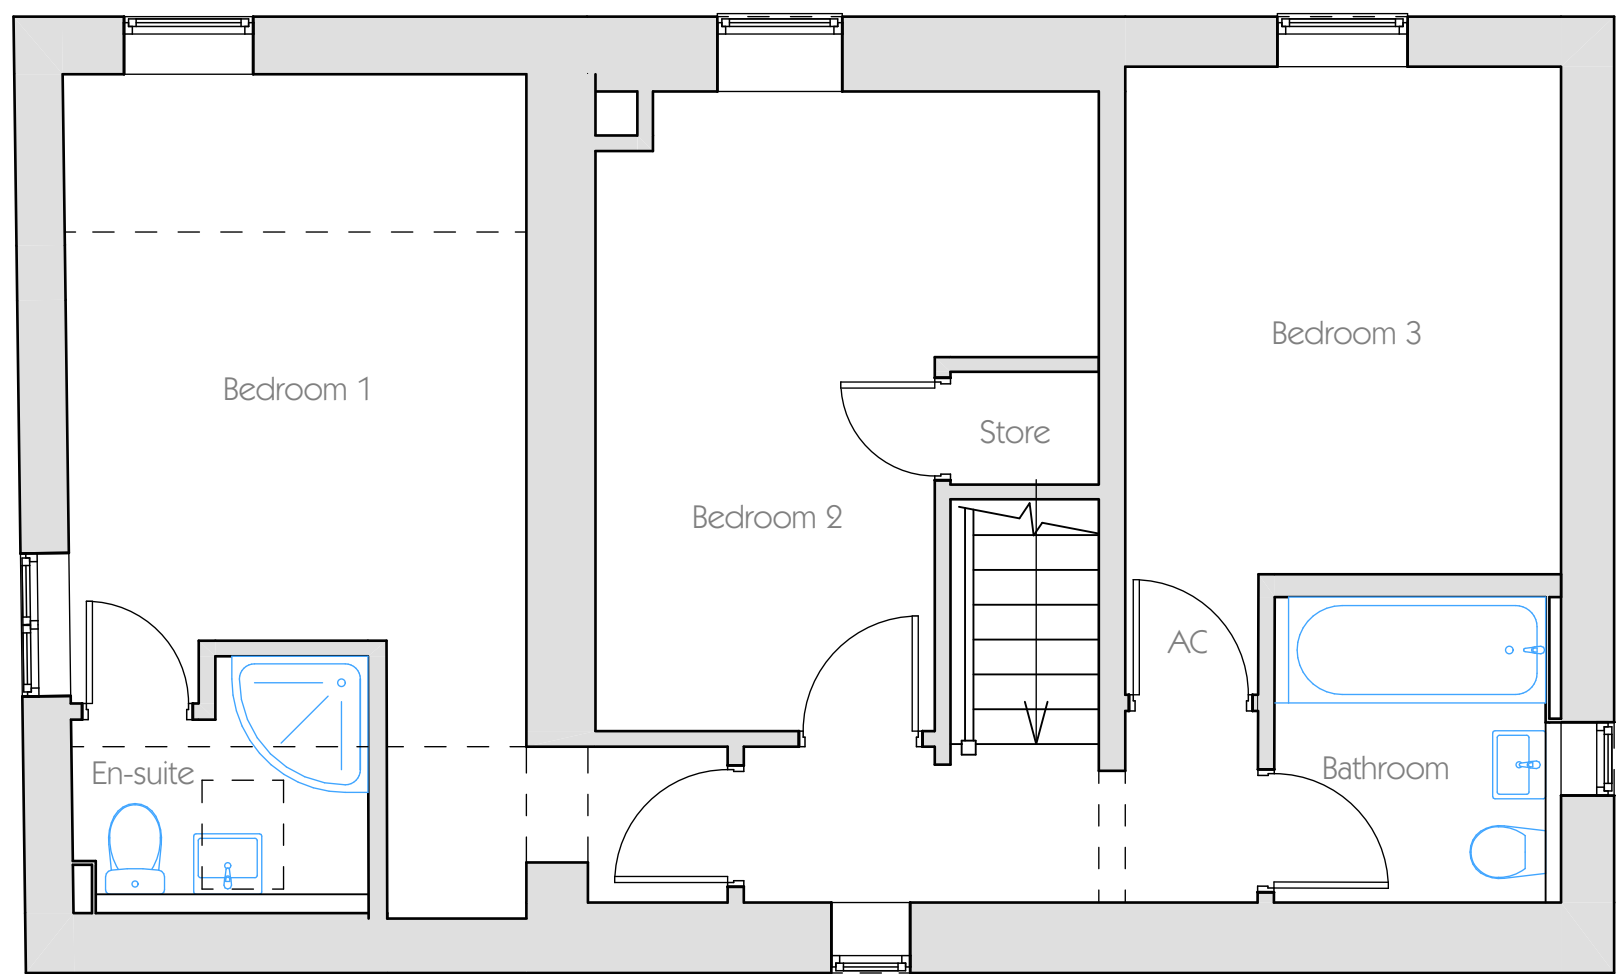
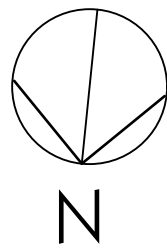


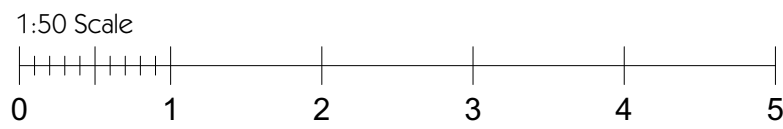

Existing First Floor

1:50

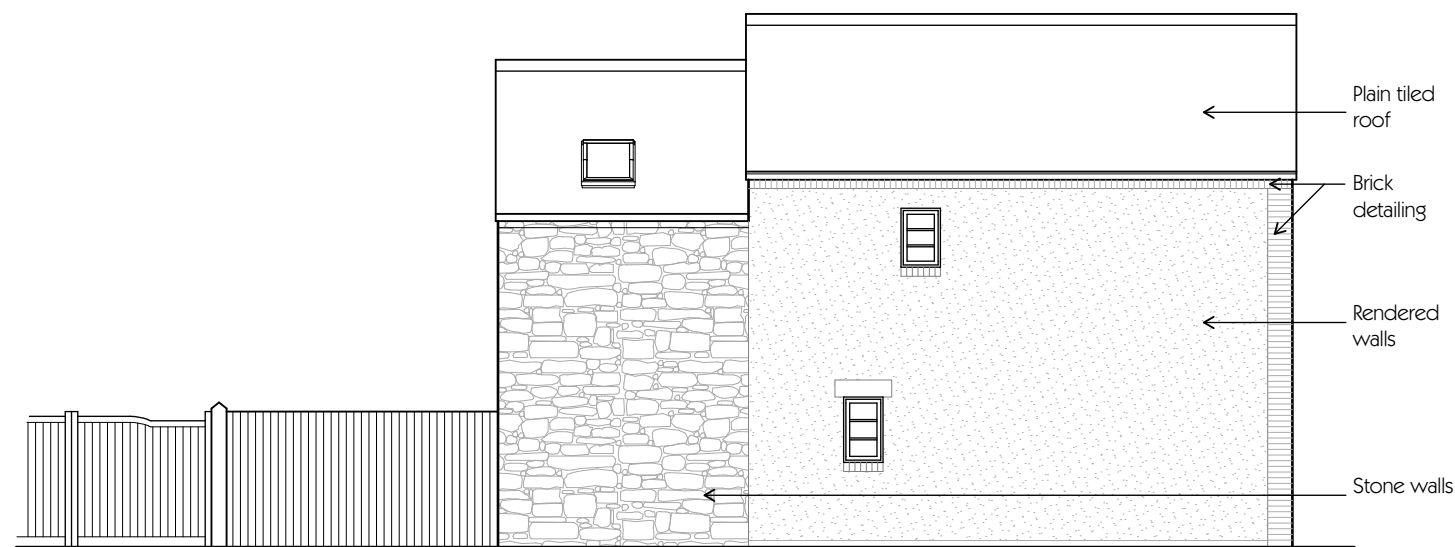

1-1

Existing Front Elevation - House

1:100



2-2

Existing Side Elevation - House

1:100



3-3

Existing Rear Elevation - House


1:100



4-4

Existing Side Elevation - House

1:100

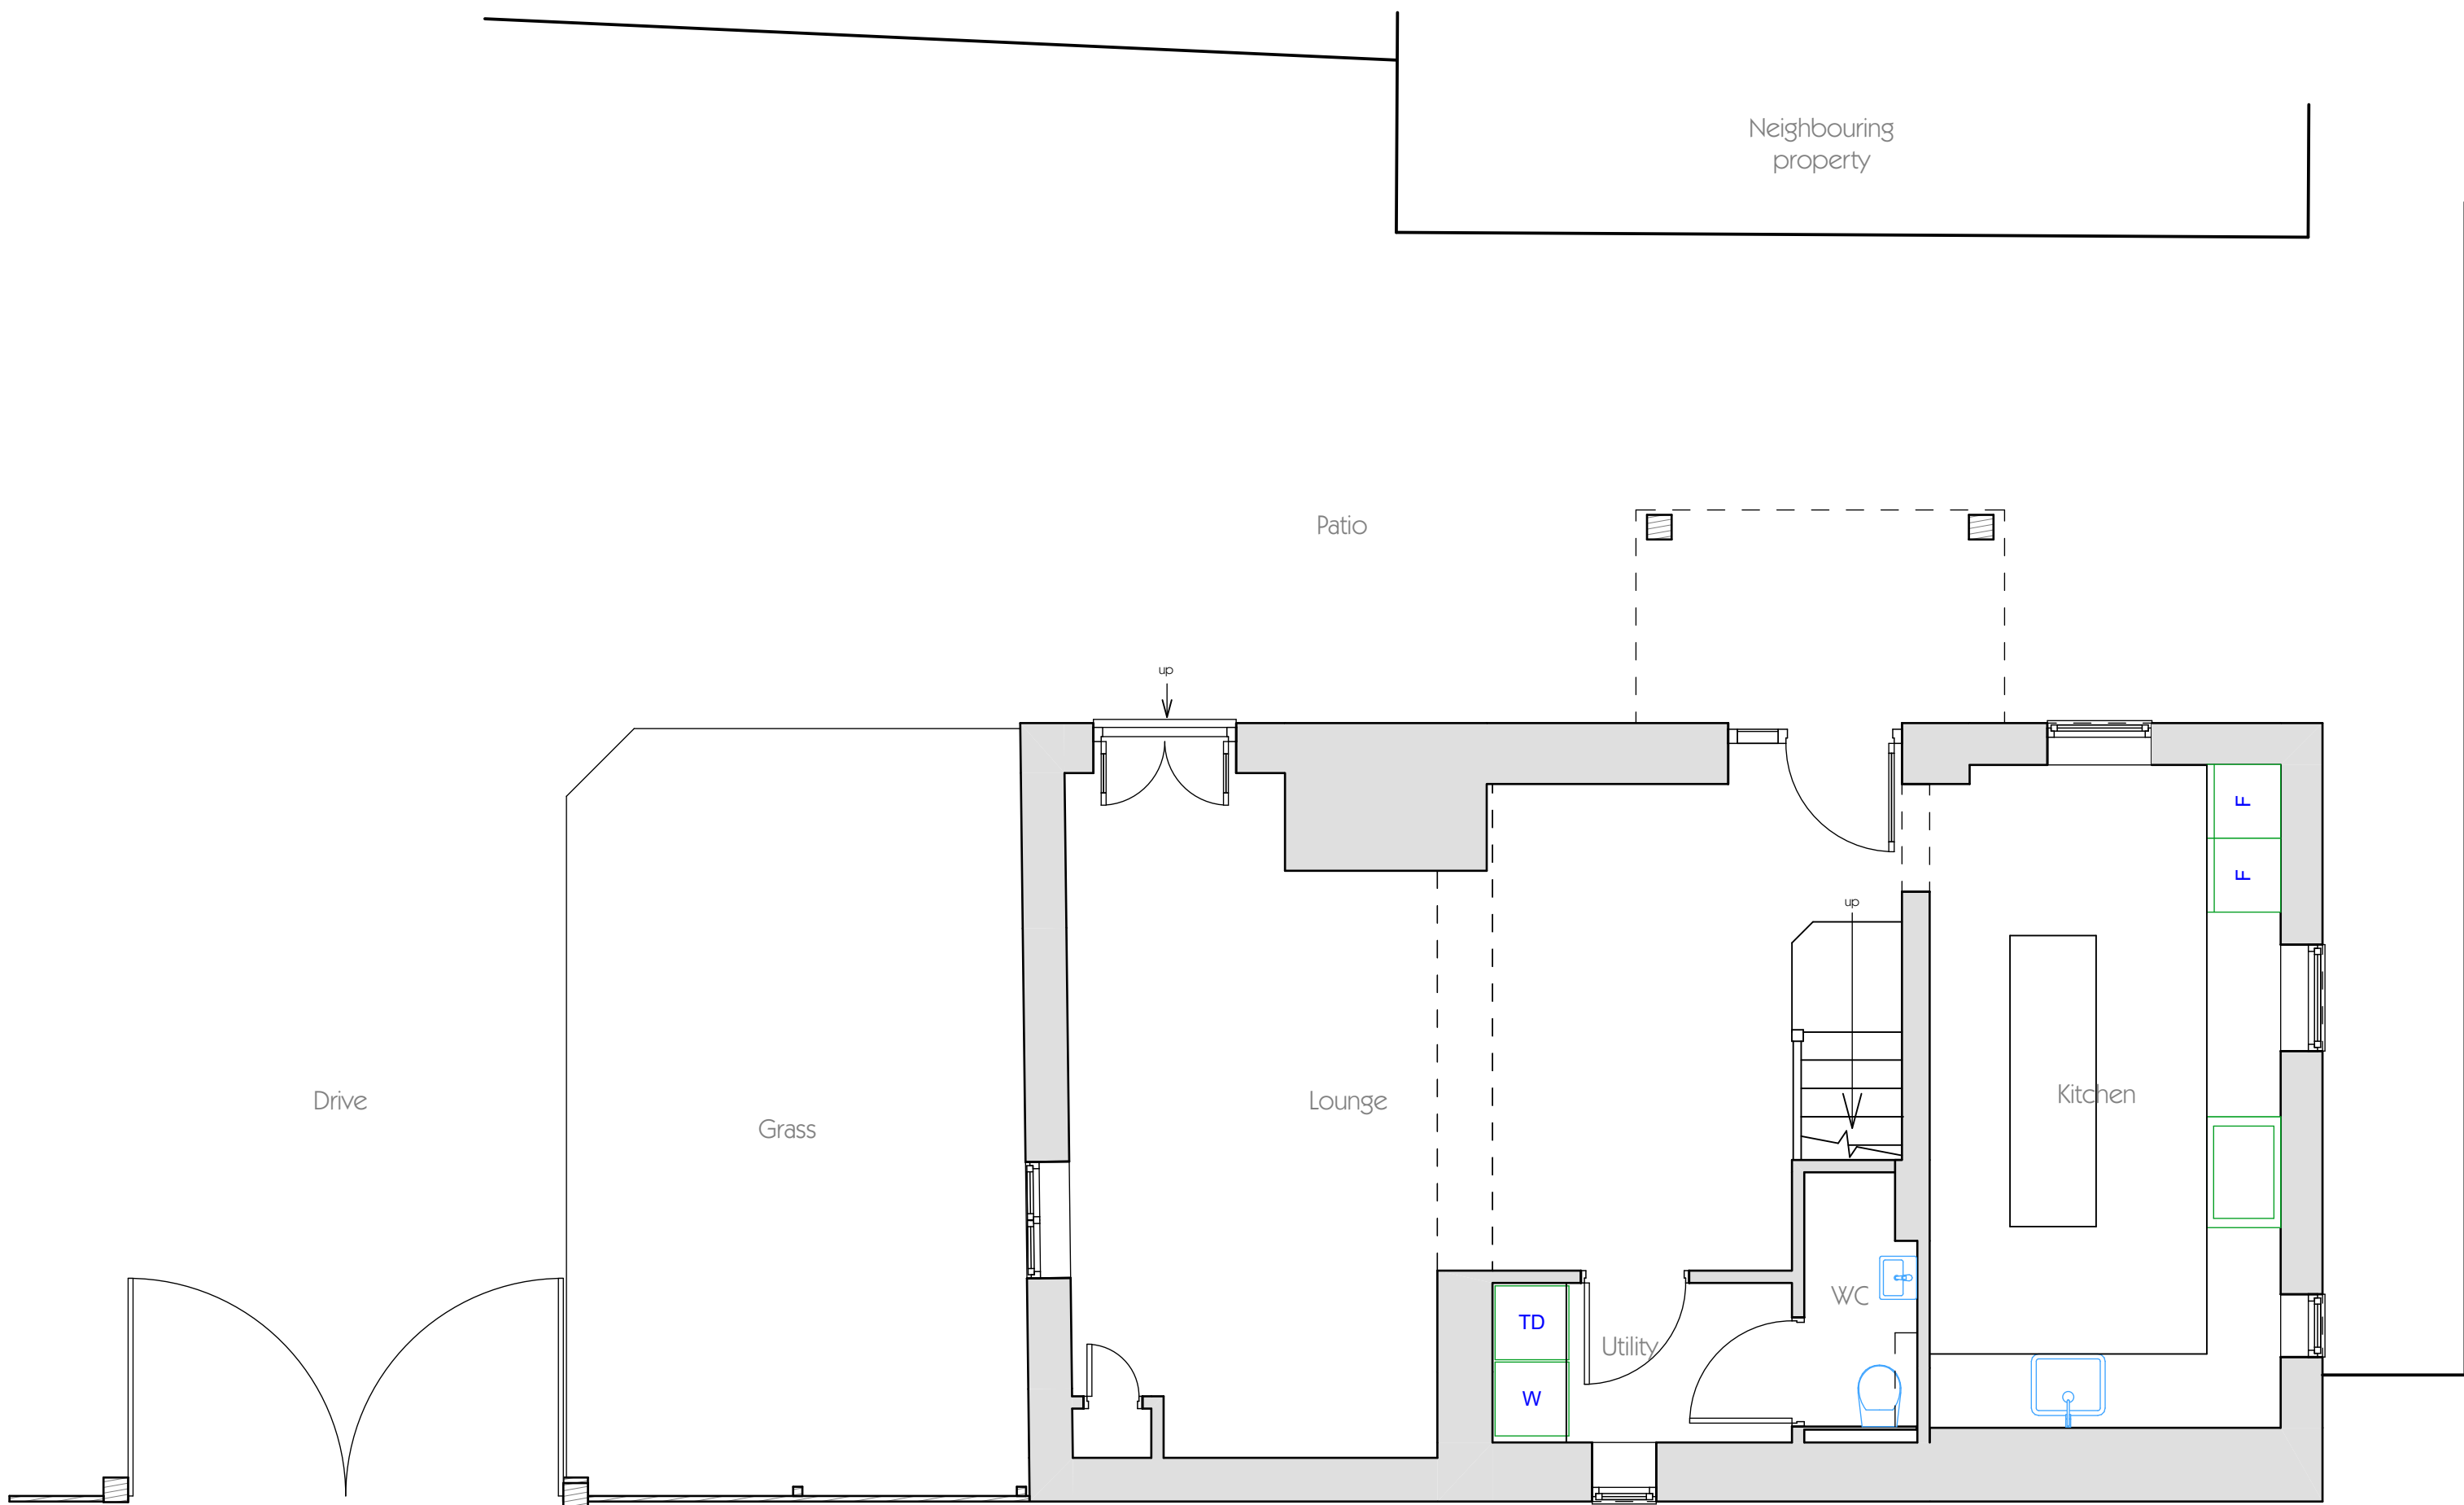

Existing Ground Floor

1:50

B	Remove 'Do not scale' note	LA	14/11/17
A	Add notes	LA	24/10/17
rev. details		by date	
Project			
Atkinson Highwayman Cottage Alton Road, Thrapwood			
Drawing Name			
Existing Plans and Elevations - House			
Drawn by		Date	
Laura		June 2024	
Project No.		Drawing Scale	
2413		1:50 & 1:100	
Layout ID		Status	
02B		Planning	

Original produced at A1 (841x594) not to reproduce with our written permission of Channel Design Ltd.