

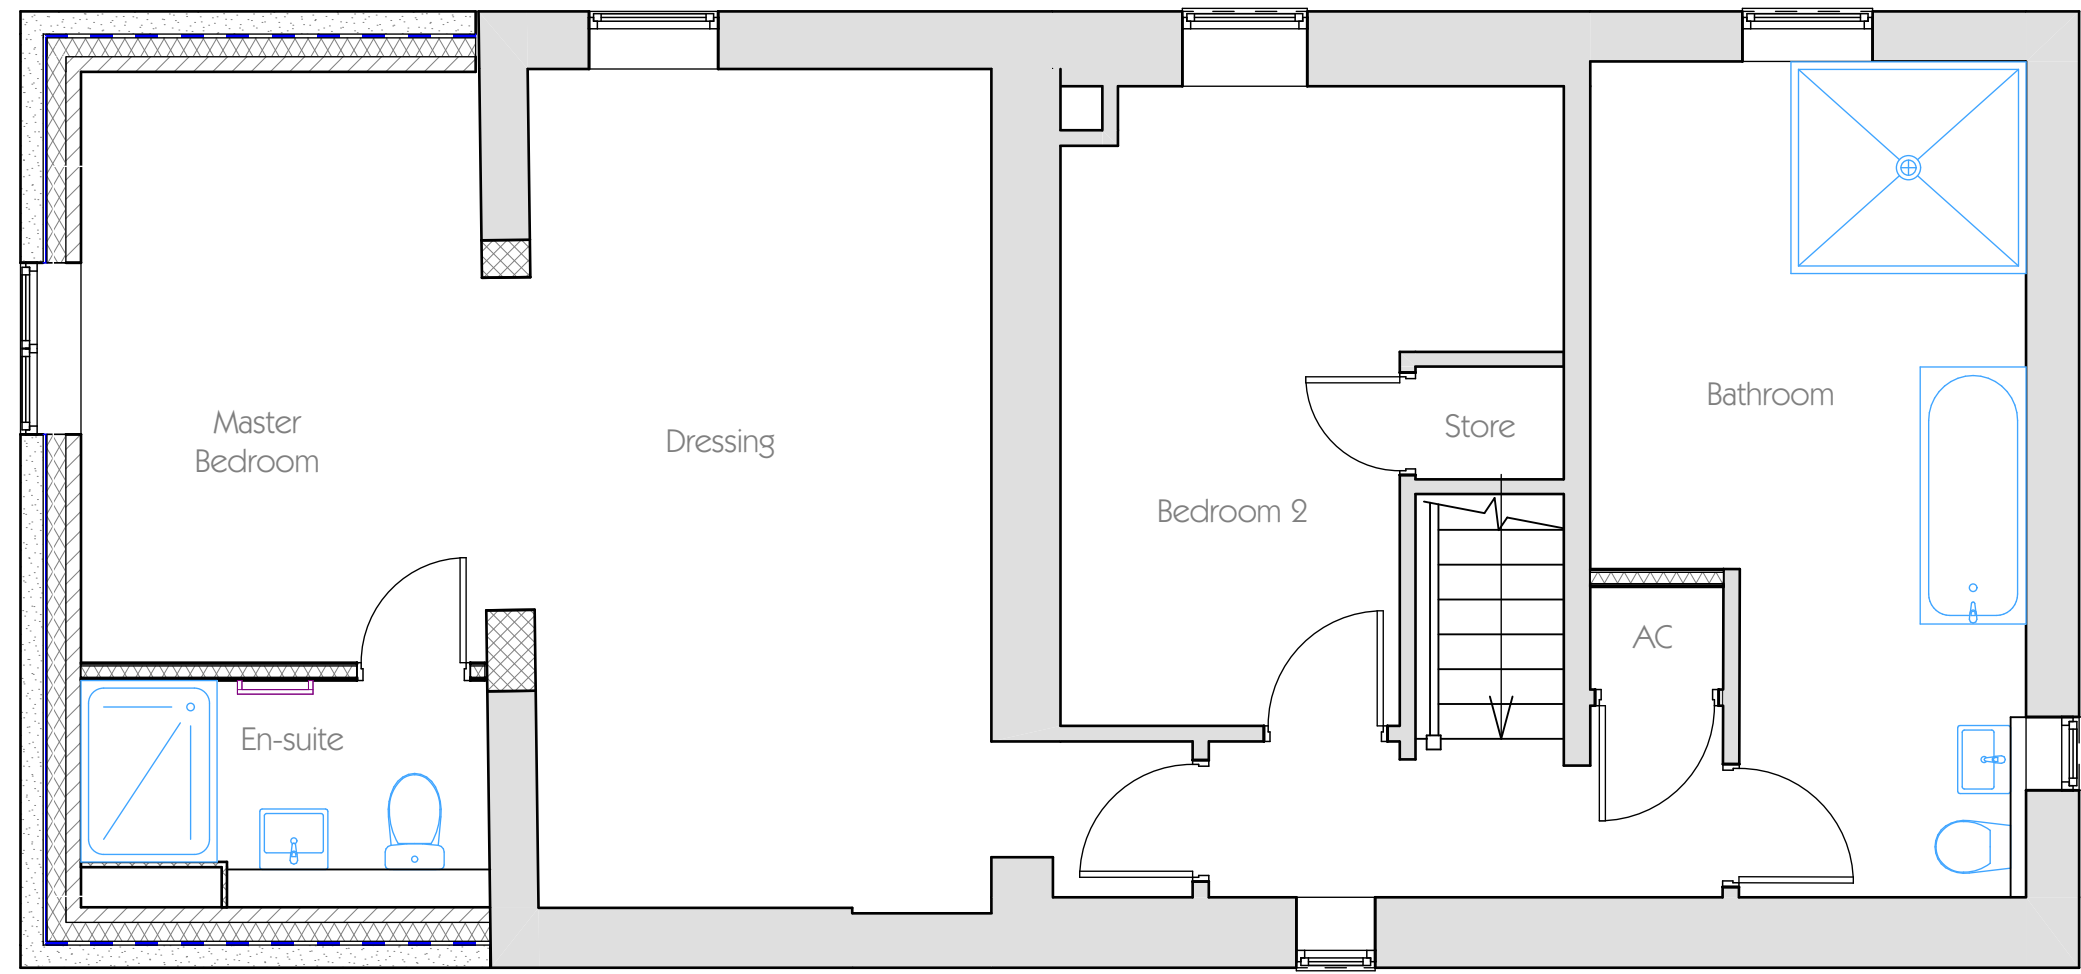
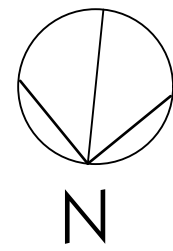


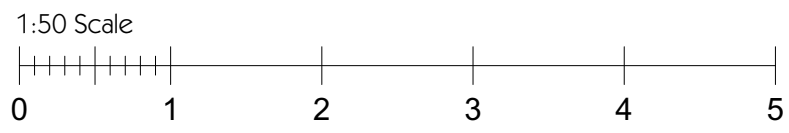


Proposed First Floor

1:50

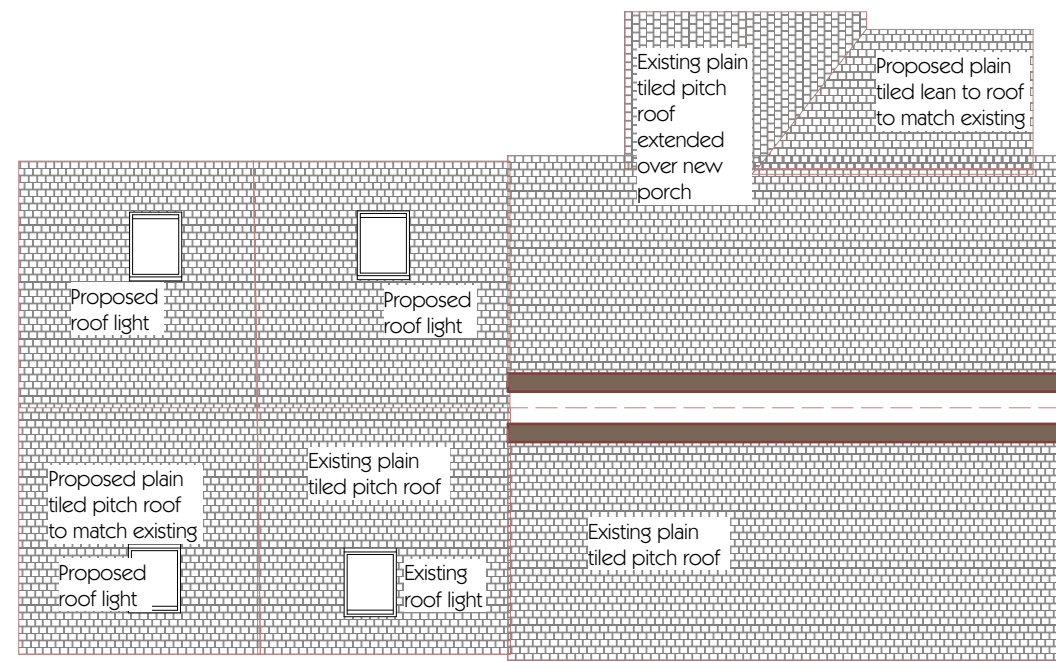

Proposed Roof Plan


1:100

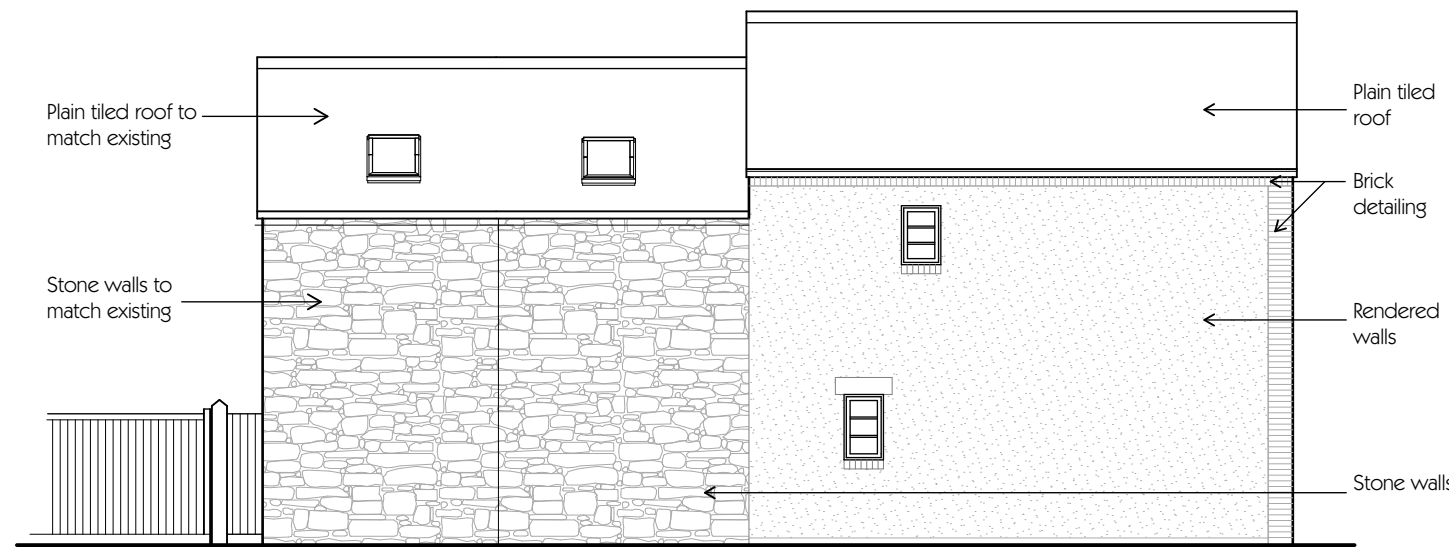

1-1


Proposed Front Elevation - House

1:100

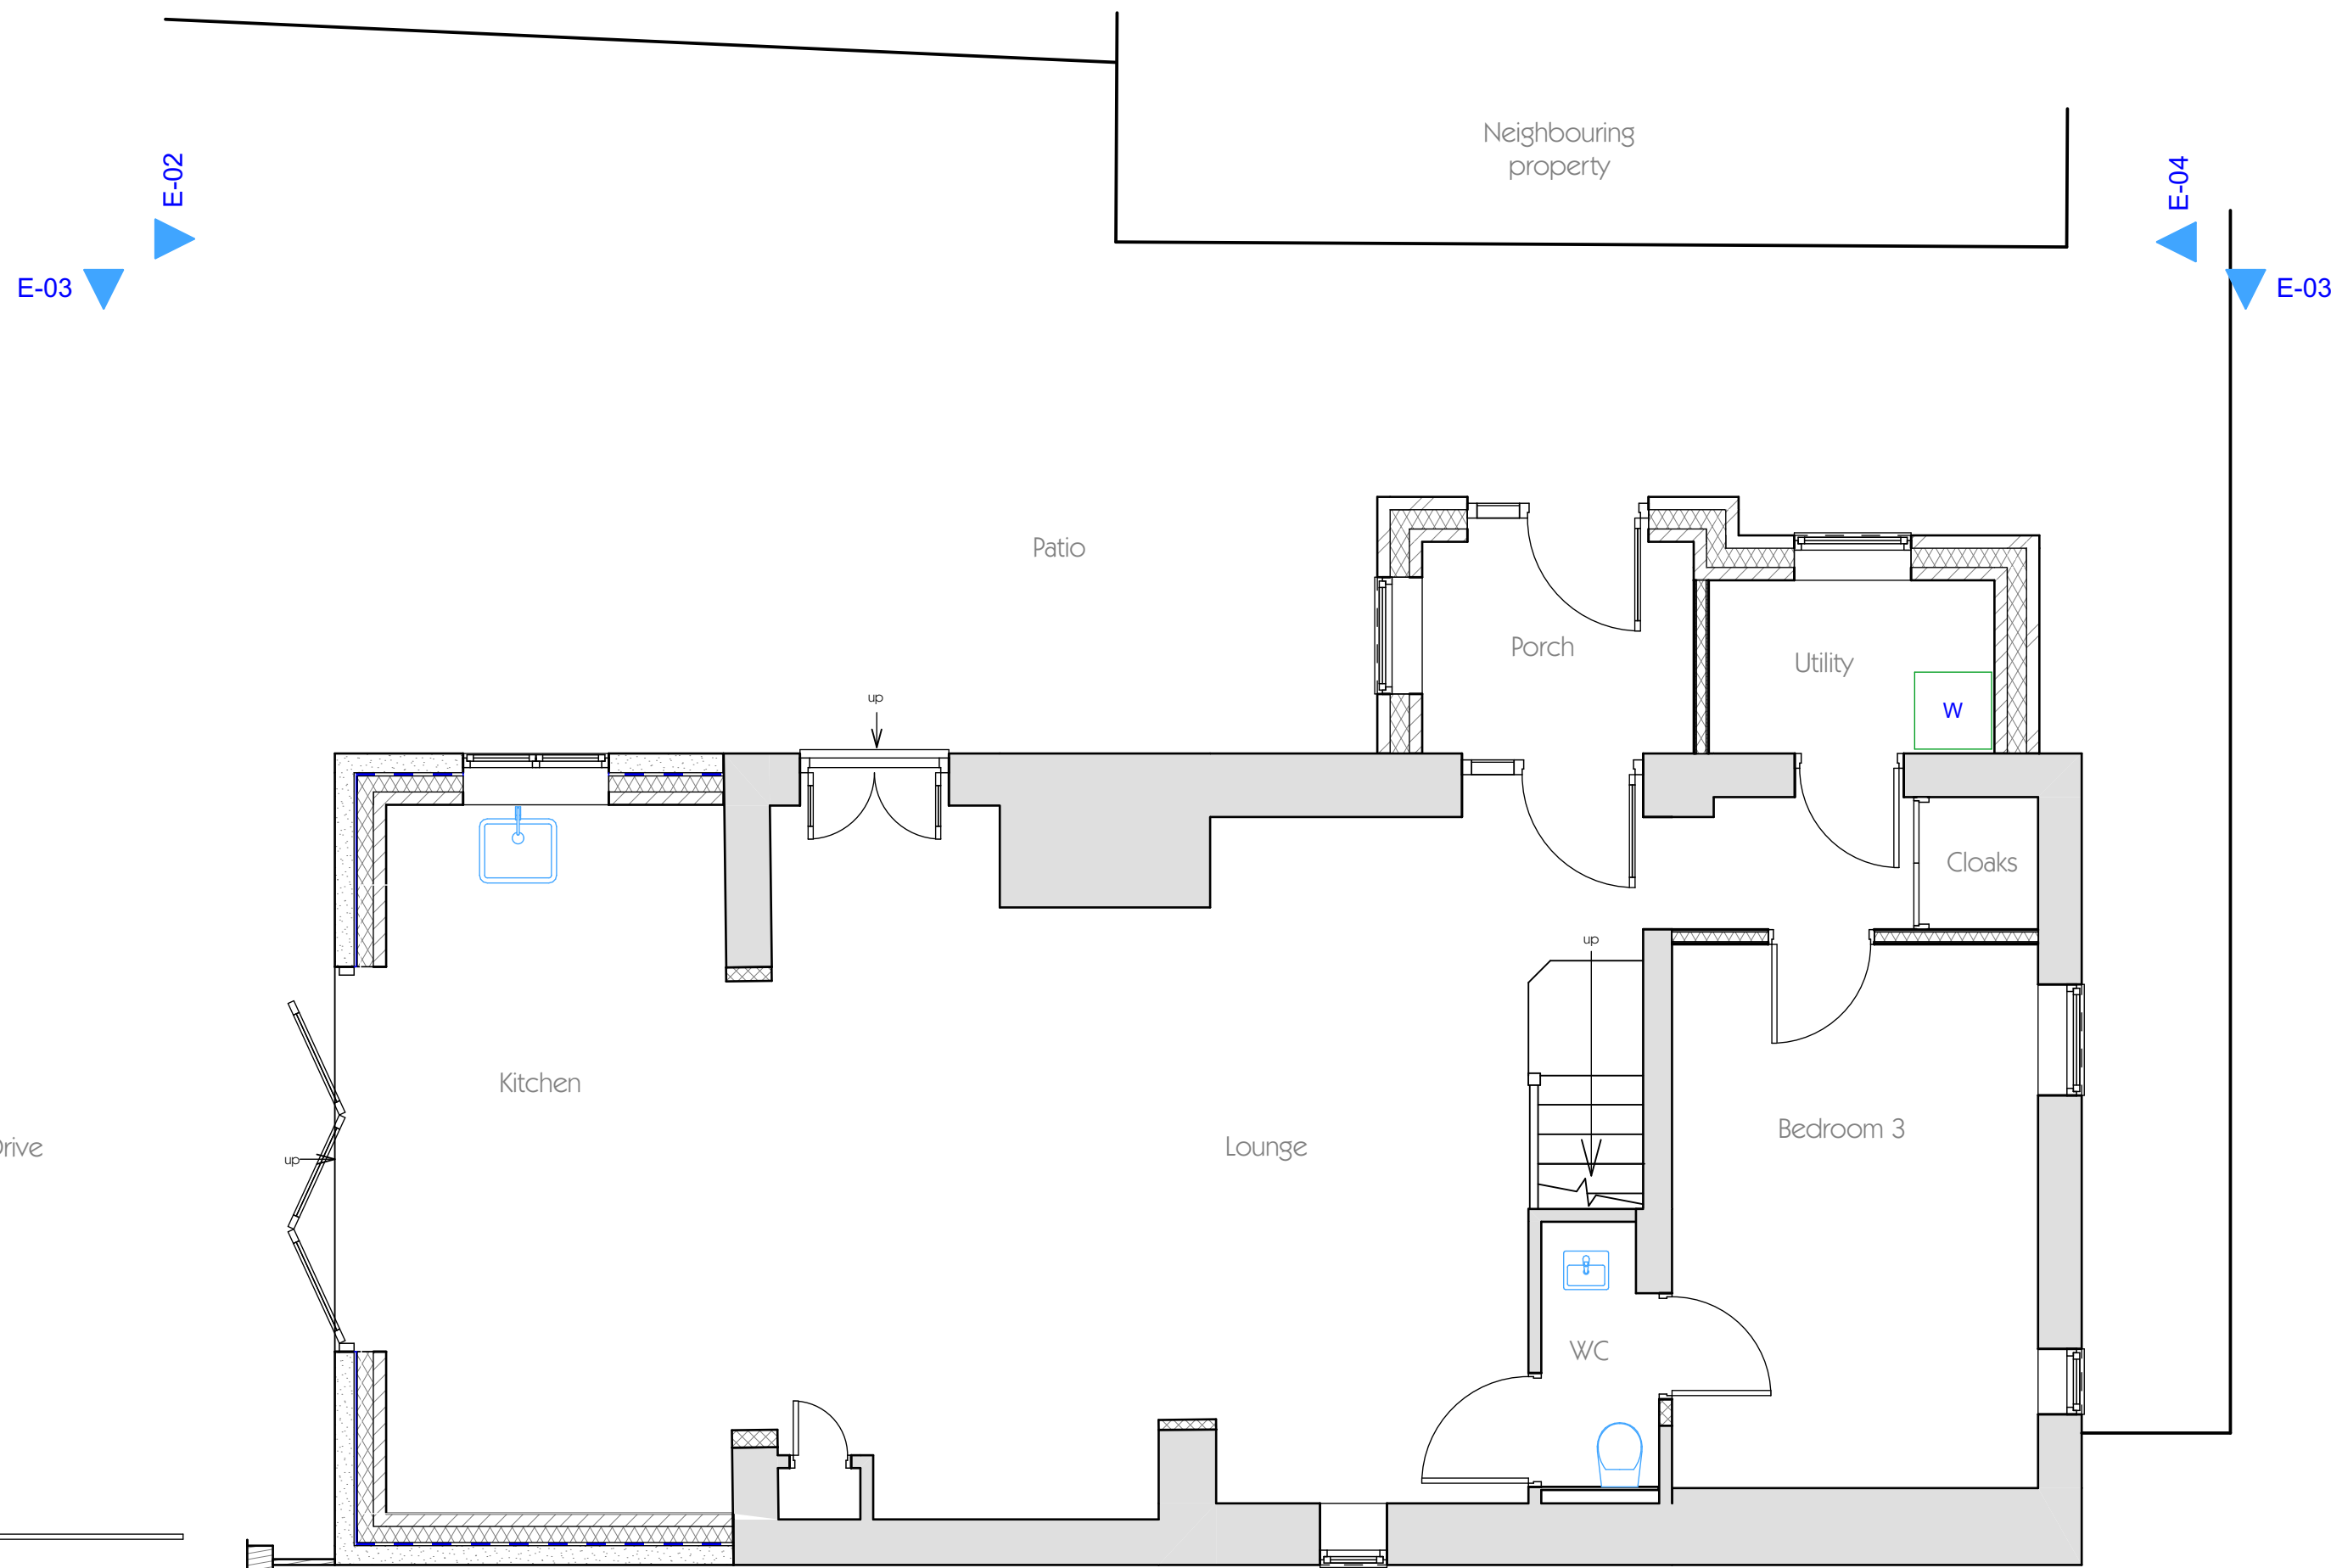

Proposed Ground Floor

1:50

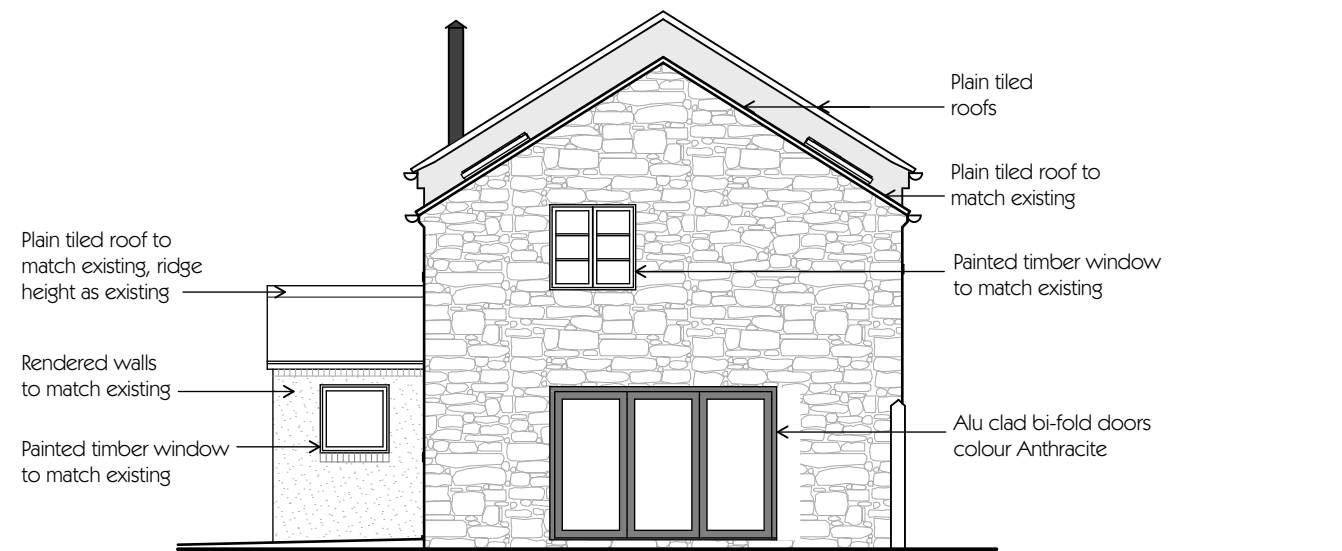

2-2

Proposed Side Elevation - House

1:100



3-3

Proposed Rear Elevation - House

1:100



4-4

Proposed Side Elevation - House

1:100

C	Remove 'Do not scale' note	LA	14/11/24
B	Amend as clients comments	LA	4/11/24
A	Amend as clients/ planners comments	LA	24/10/24

rev.	details	by	date
------	---------	----	------

Project
Atkinson
Highwayman Cottage
Alton Road, Thrapwood

Drawing Name
Proposed plans and Elevations - House

Drawn by
Laura

Date
September 2024

Project No.
2413

Drawing Scale
1:50 & 1:100

Layout ID
08C

Status
Planning

Original produced at A1 (841x594) not to reproduce
with out written permission of Channel Design Ltd.