


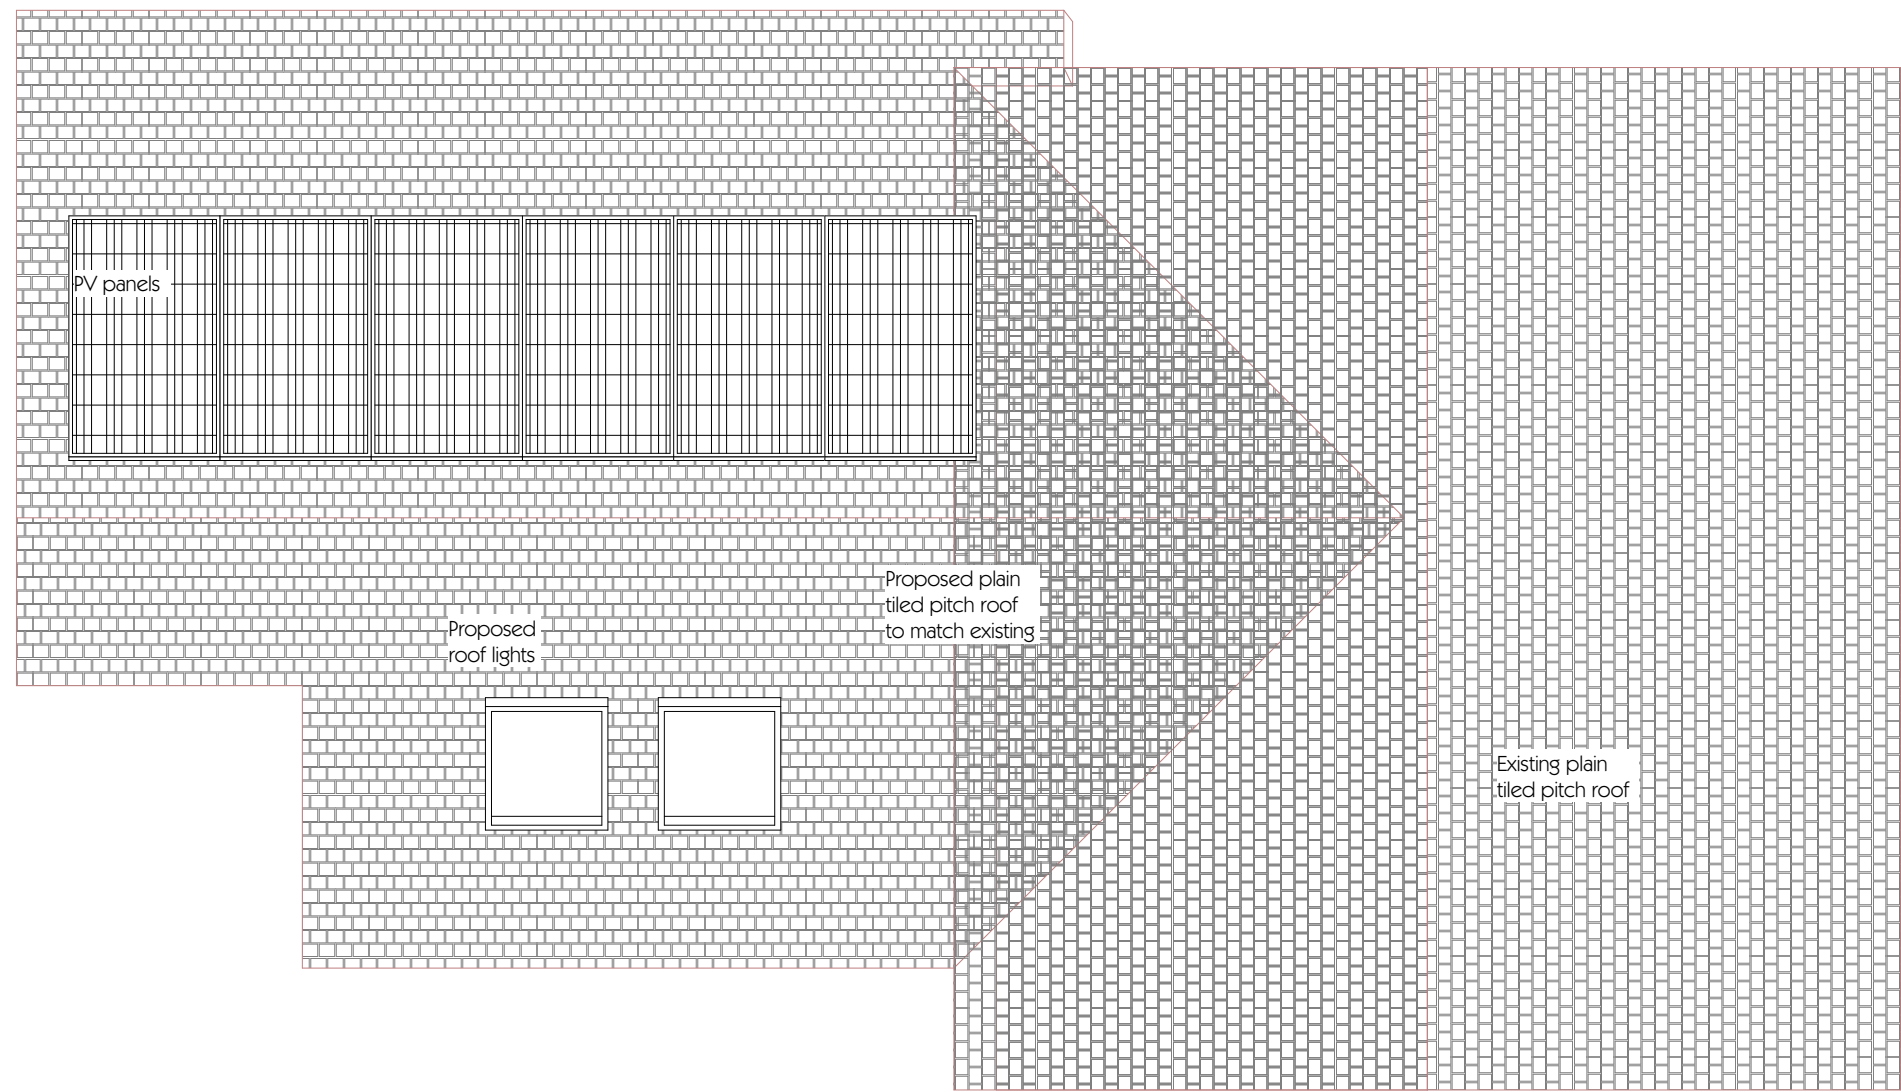
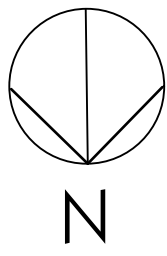


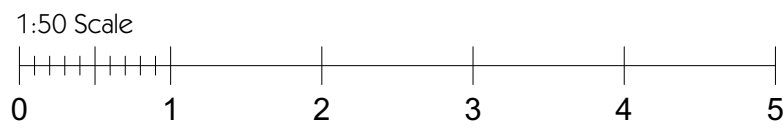


Proposed Roof Plan 1:50

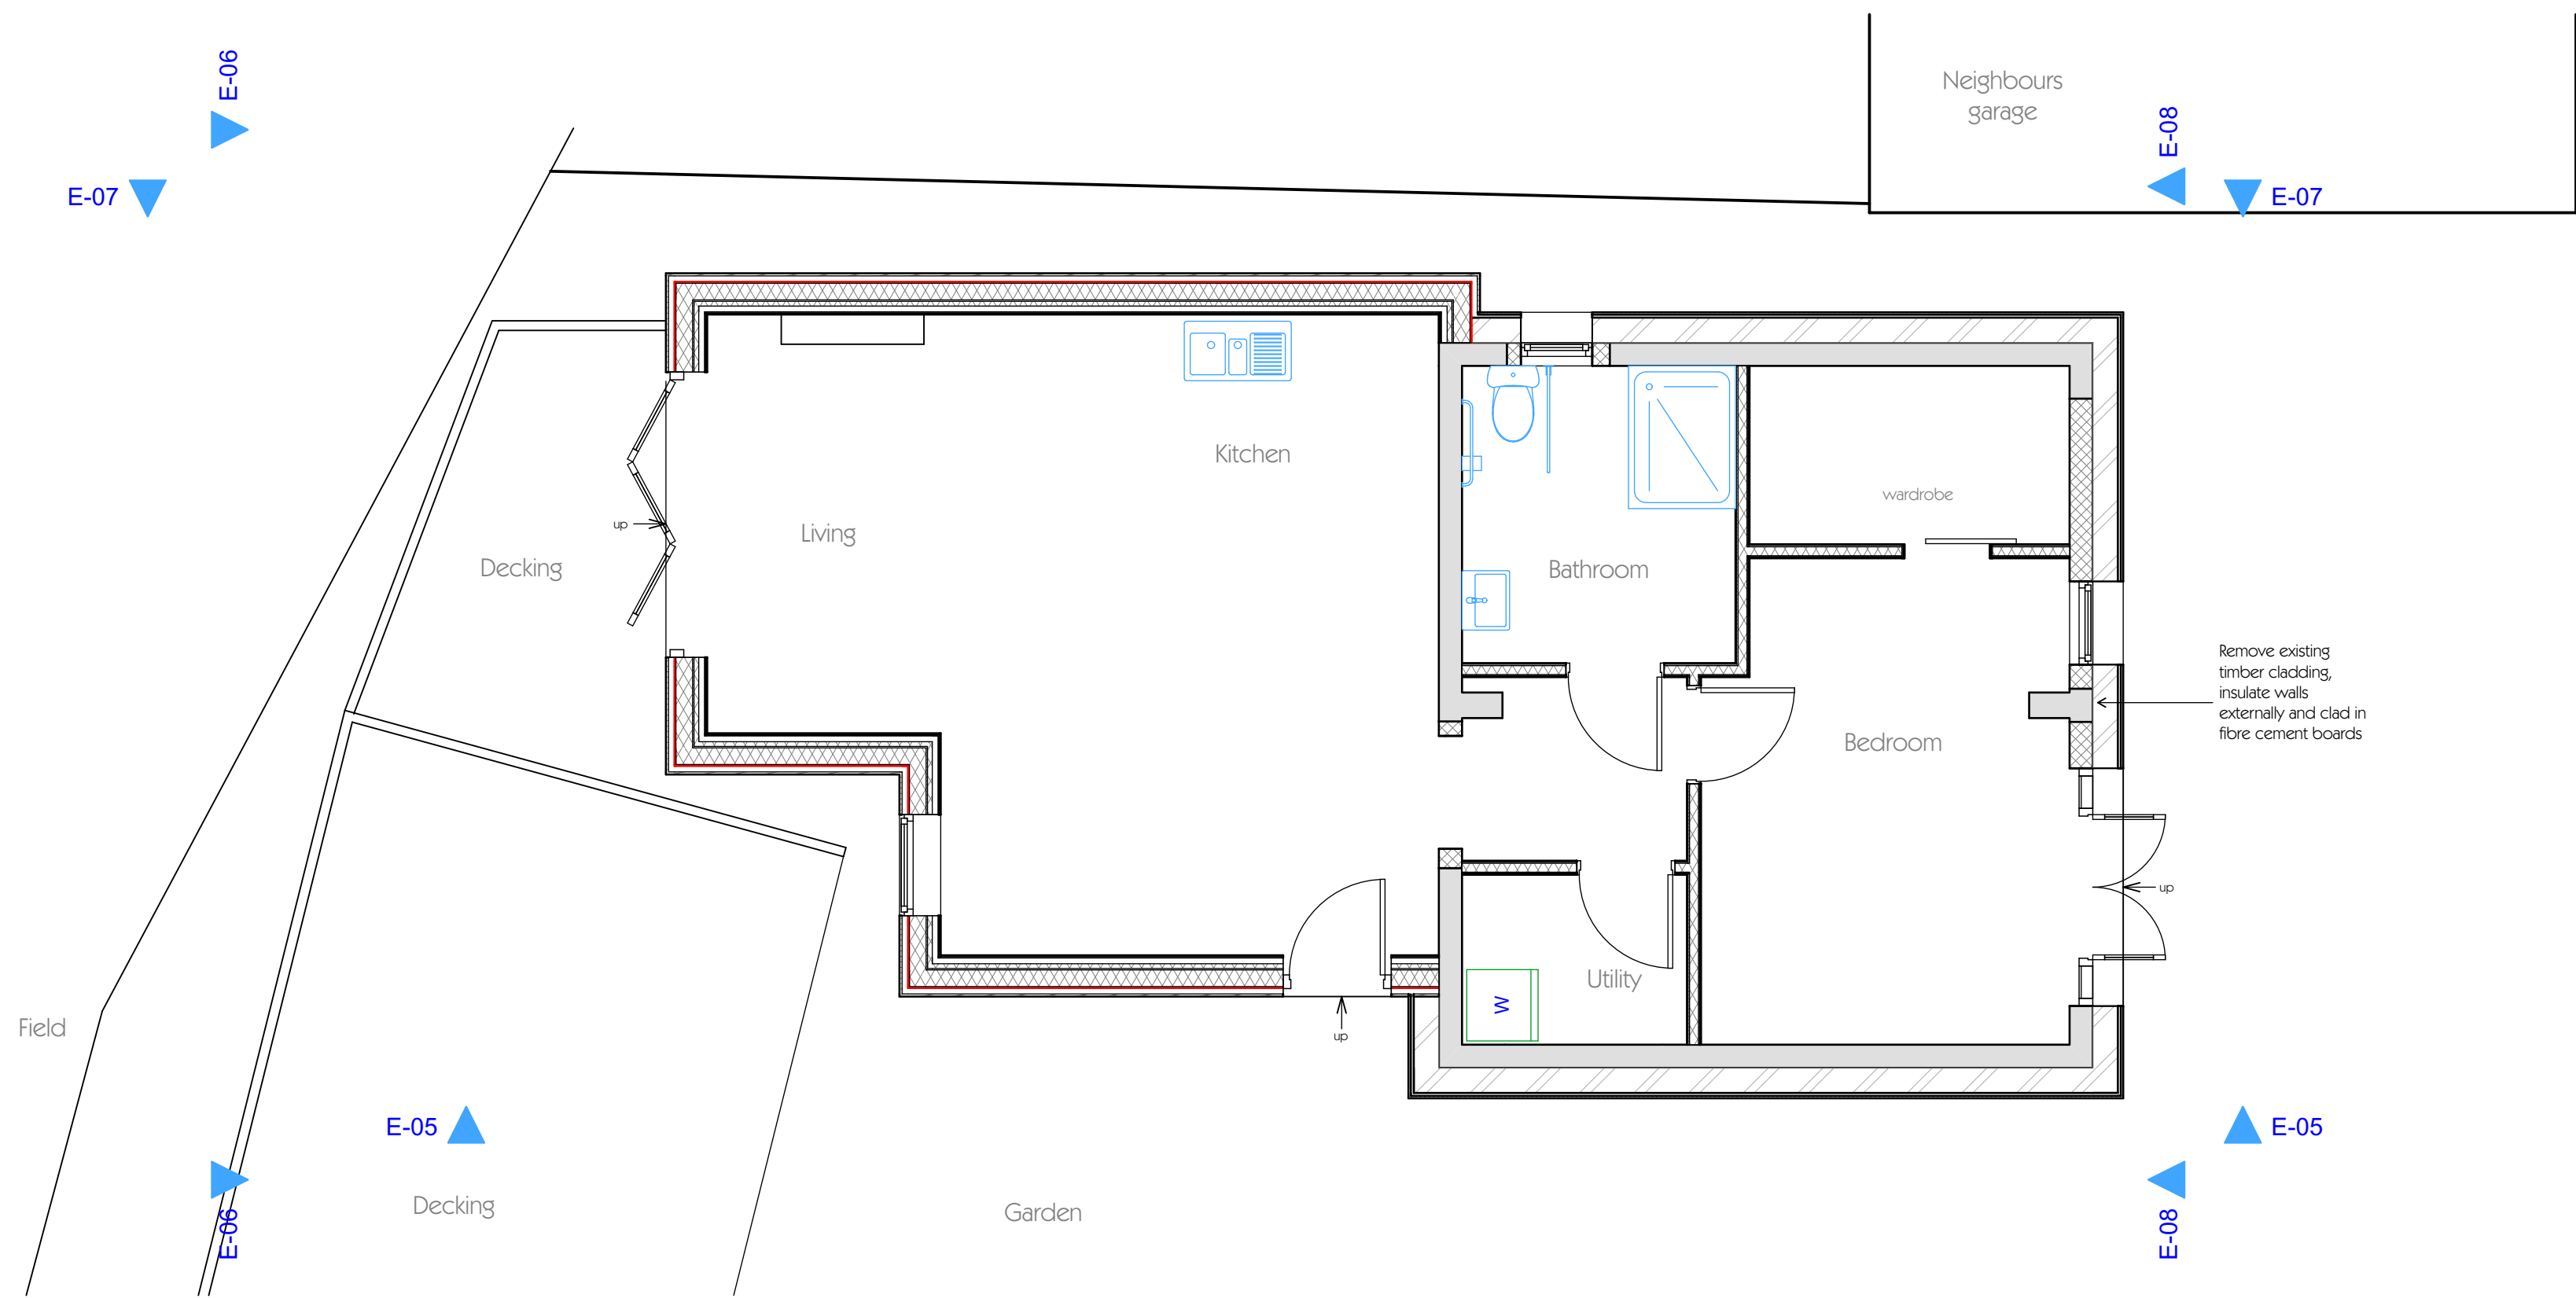


Proposed Ground Floor - Annexe 1:50

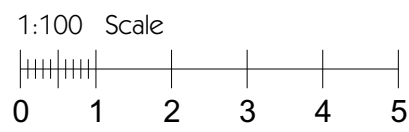


5-5 Proposed Side Elevation - Annexe 1:100

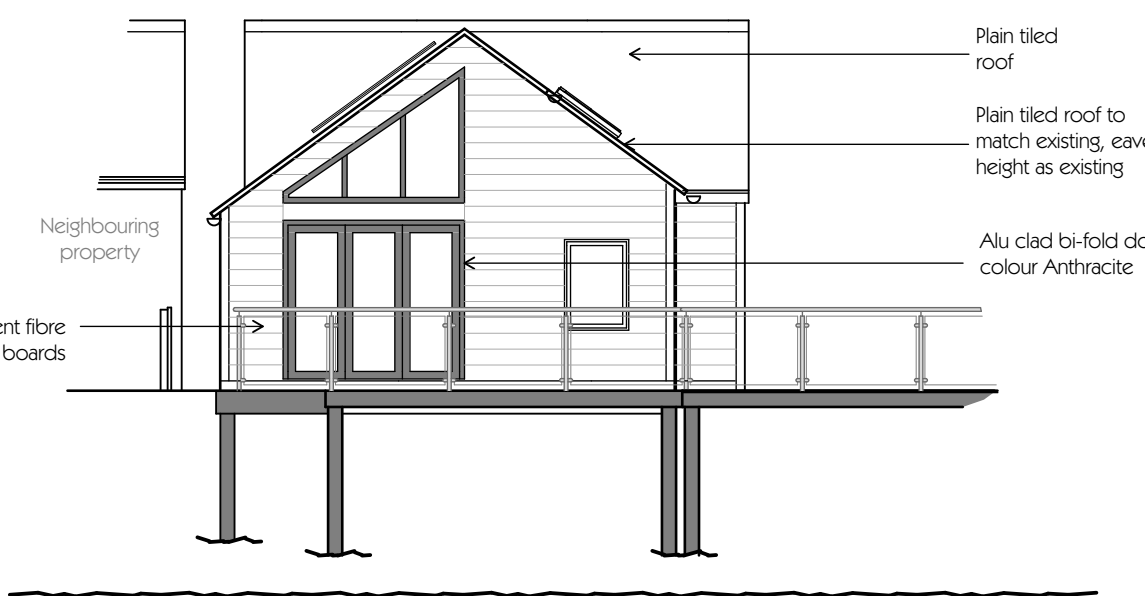

6-6 Proposed Rear Elevation - Annexe 1:100

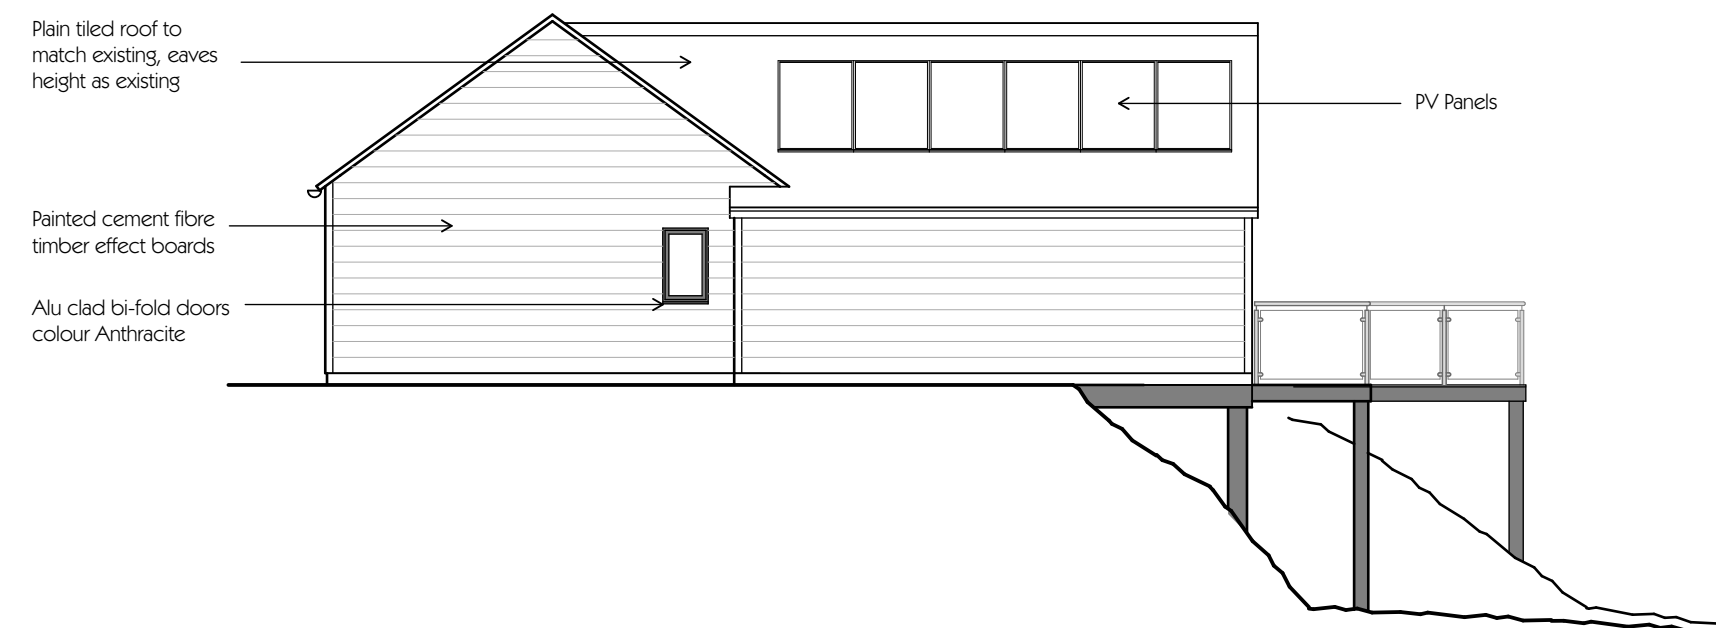

7-7 Proposed Side Elevation - Annexe 1:100

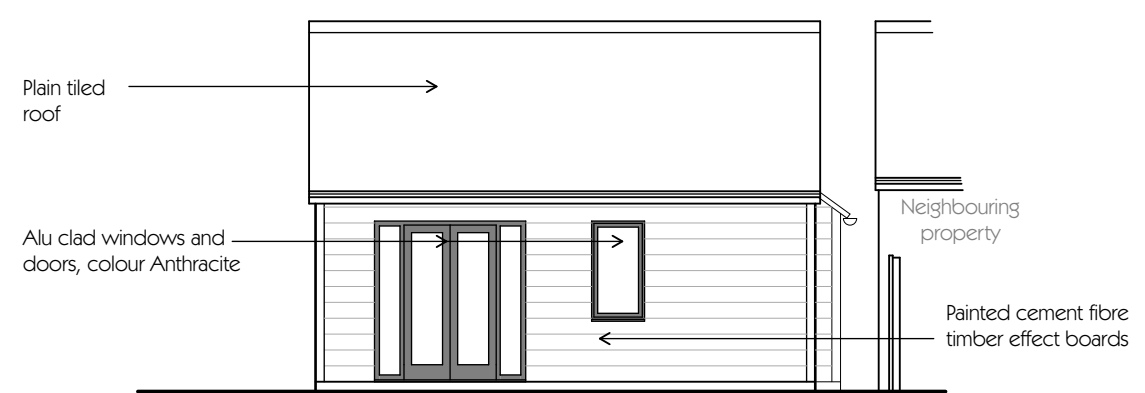

8-8 Proposed Front Elevation - Annexe 1:100

F	Remove 'Do not scale' note	LA	14/11/24
E	Amend as clients comments	LA	5/11/24
D	Reduce size of extension	LA	24/10/24
C	Pull side wall away from neighbours boundary	LA	4/10/24
B	Add pv panels	LA	1/10/24
A	Reduce bifolds, add side window	LA	1/10/24

rev.	details	by	date
------	---------	----	------

Project
Atkinson
Highwayman Cottage
Alton Road, Threapwood

Drawing Name
Proposed Annex plans and elevations

Drawn by
Laura

Date
September 2024

Project No.
2413

Drawing Scale
1:50 & 1:100

Layout ID
11F

Status
Planning

Original produced at A1 (841x594) not to reproduce
with out written permission of Channel Design Ltd.