






FRONT ELEVATION

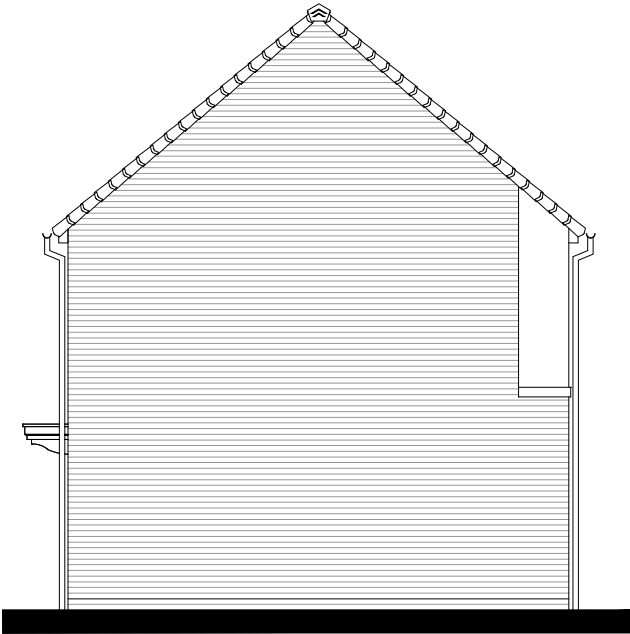


SIDE ELEVATION

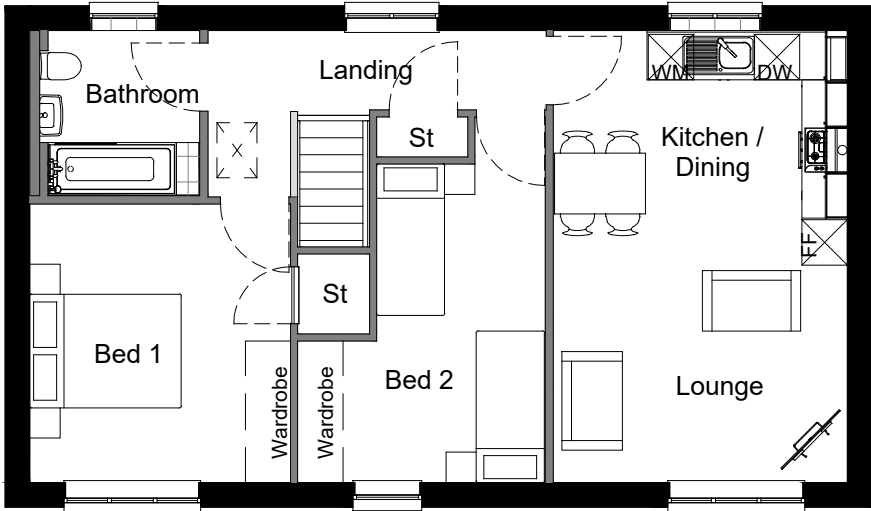

FIRST FLOOR PLAN

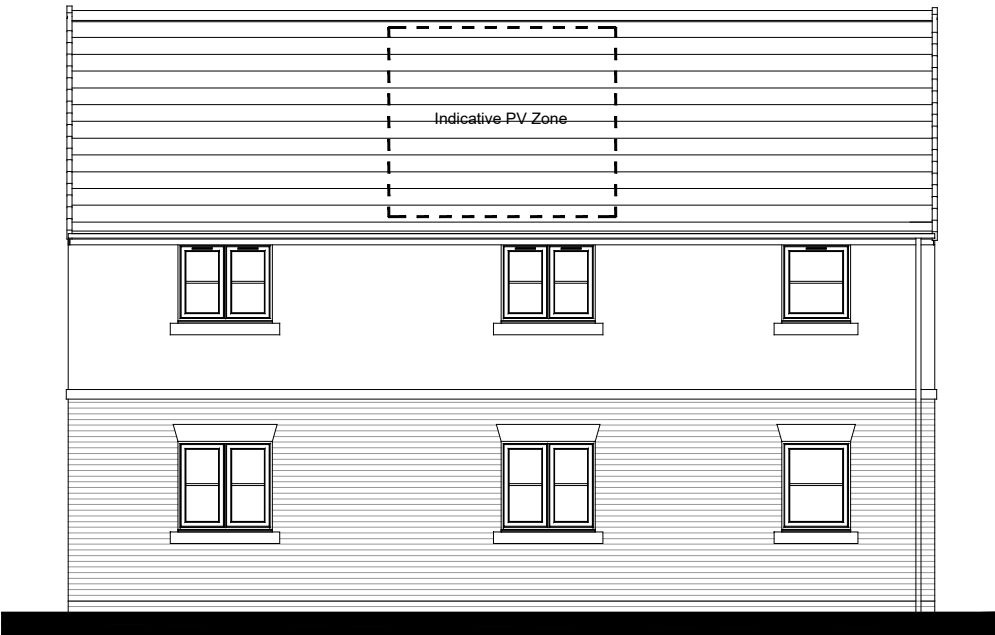

REAR ELEVATION

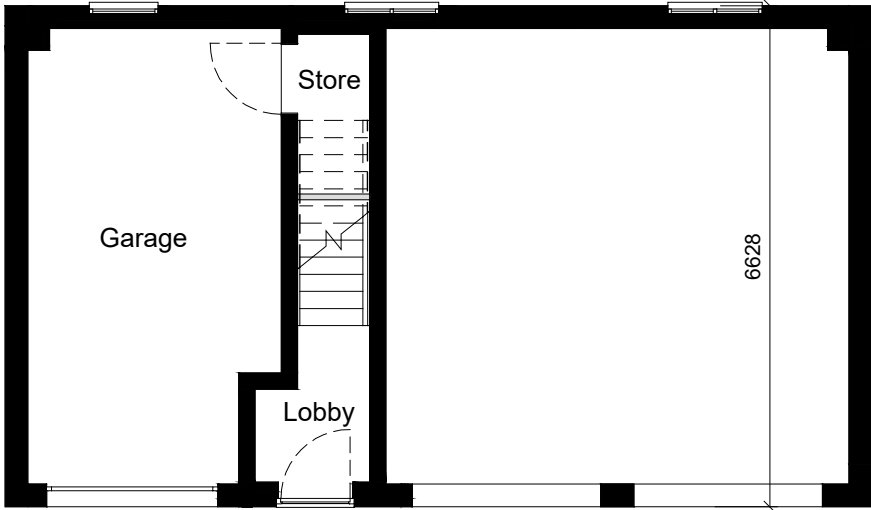

GROUND FLOOR PLAN

House Type - Brantwood (Cheadle Road Mews)
Plot Numbers: 53.

Rev:	Description:	Initials:	Date:
------	--------------	-----------	-------

Client: / 

Project:
Upper Tean

Title:
House Type - Brantwood (Plot 53).
Character - Cheadle Road Mews.

Date: 12 / 01 / 2023 Scale: 1:100 @ A3
Drawn by: Checked by: -

Job No.	Drg No.	Rev.
---------	---------	------

