





Front Elevation




Side Elevation

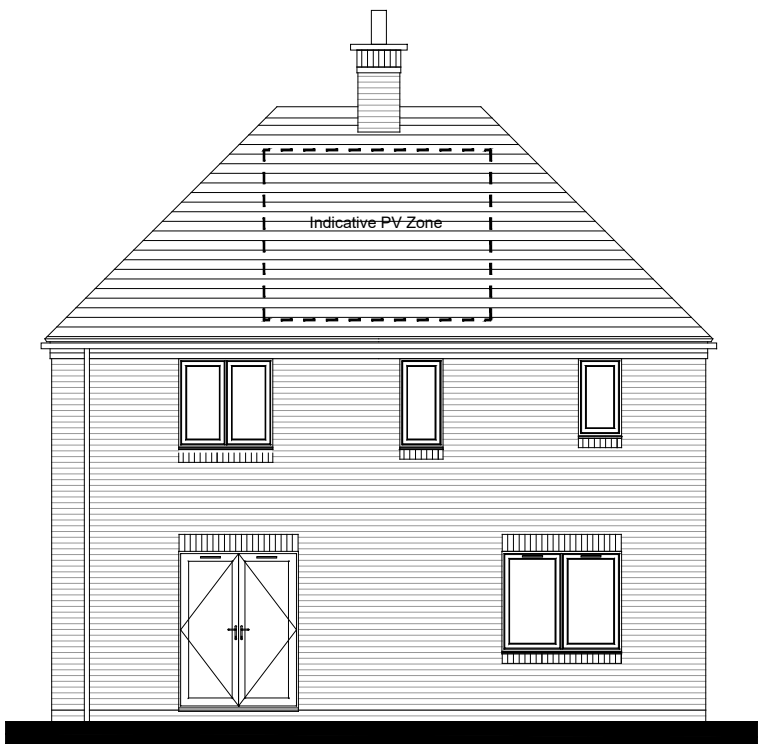

Rear Elevation

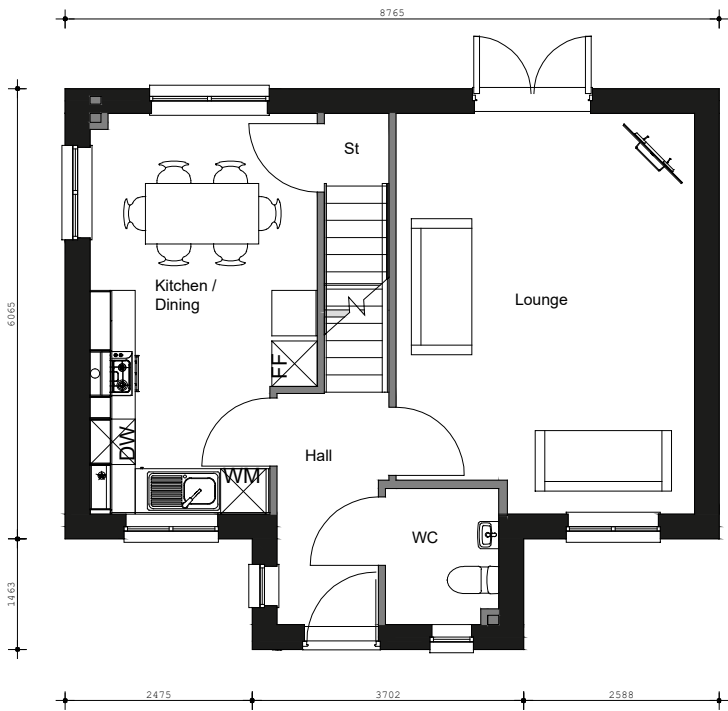

Ground Floor Plan

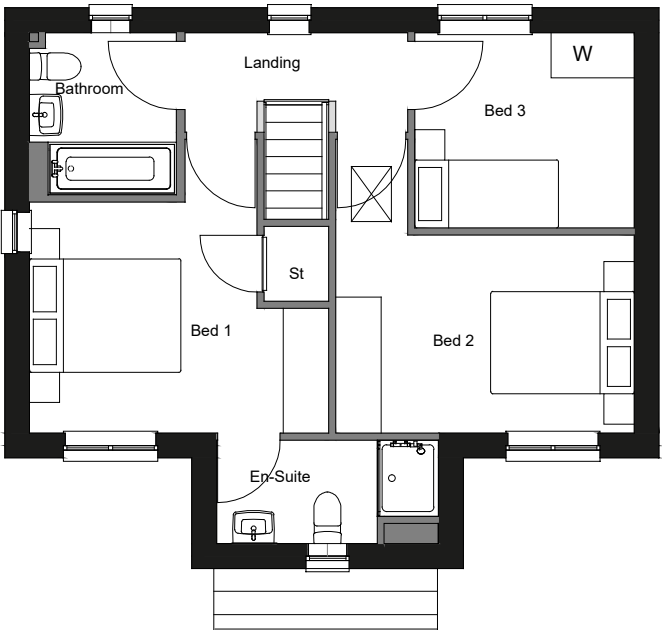

First Floor Plan

House Type - Embleton (Rural Courtyard)
Plot Numbers: 60, 61, 62, 65, 66, 67

Rev:	Description:	Initials:	Date:
------	--------------	-----------	-------

Client: / 

Project:
Upper Tean

Title:
House Type - Embleton
Character - Rural Courtyard

Date: 12 / 01 / 2022 Scale: 1:100 @ A3
Drawn by: Checked by: -

Job No. Drg No. Rev.

