



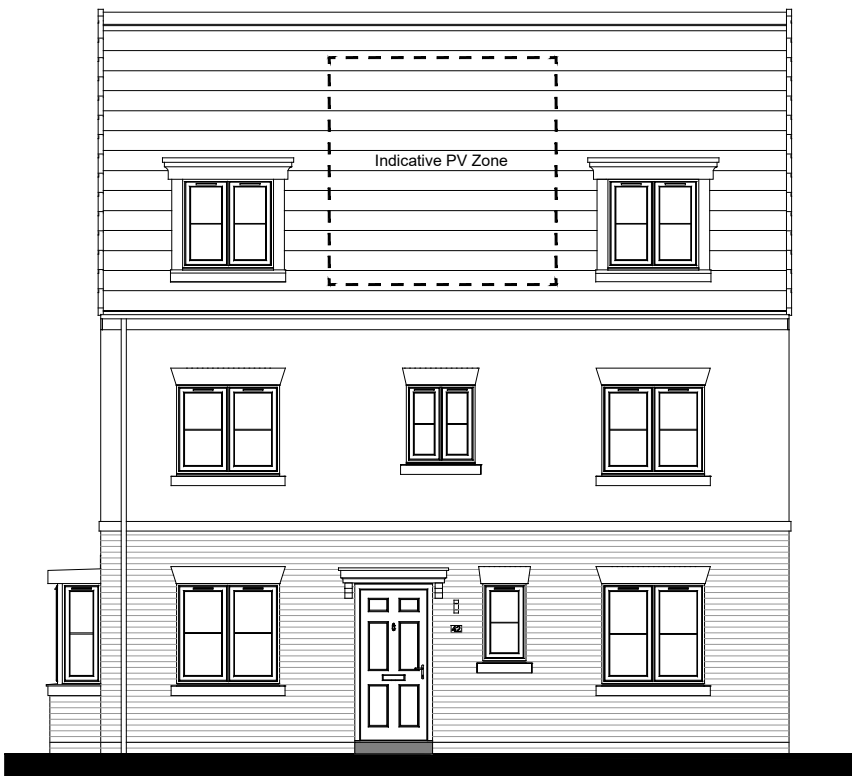


Front Elevation

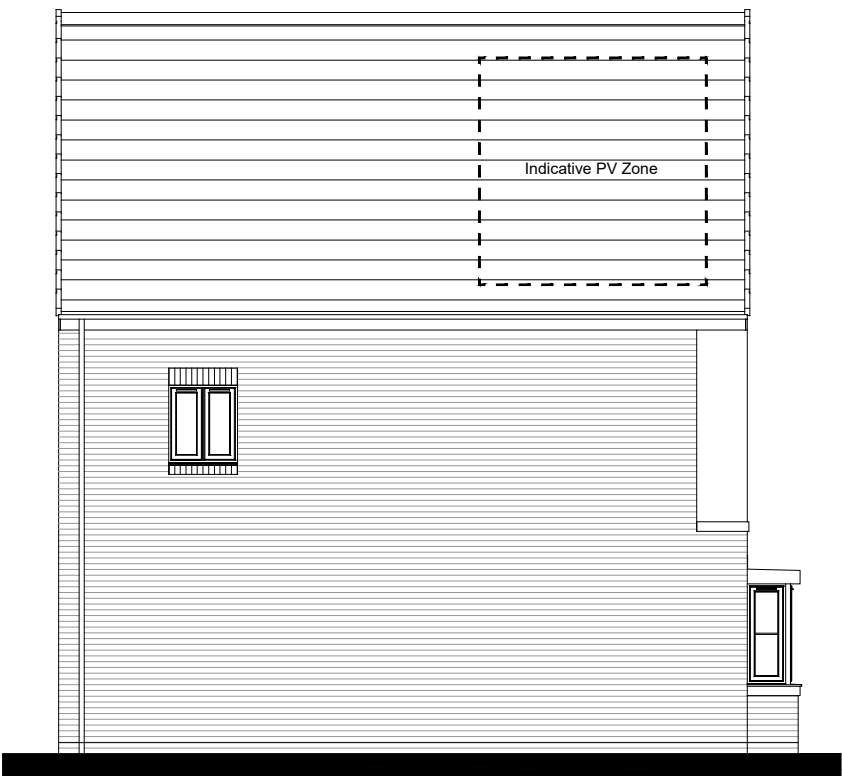


Side Elevation




Rear Elevation

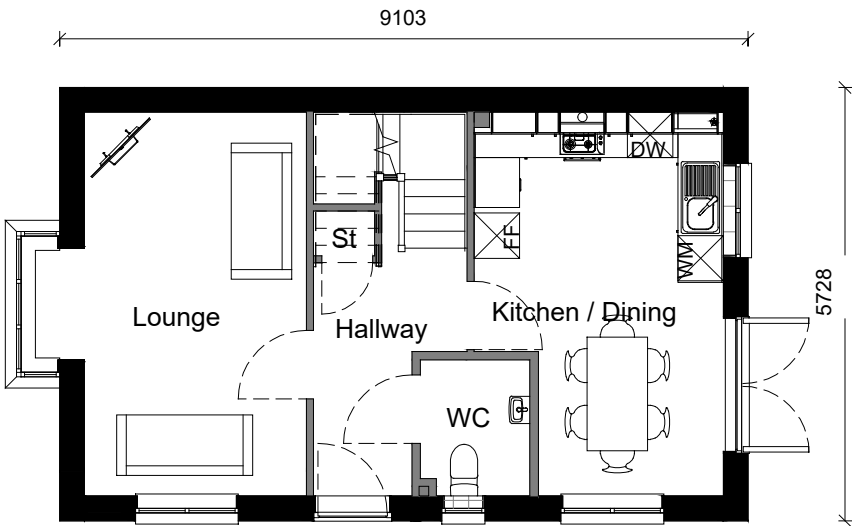


Ground Floor Plan

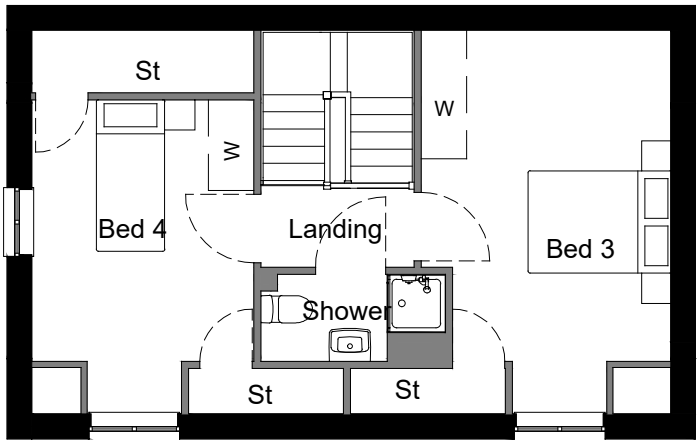

Second Floor Plan

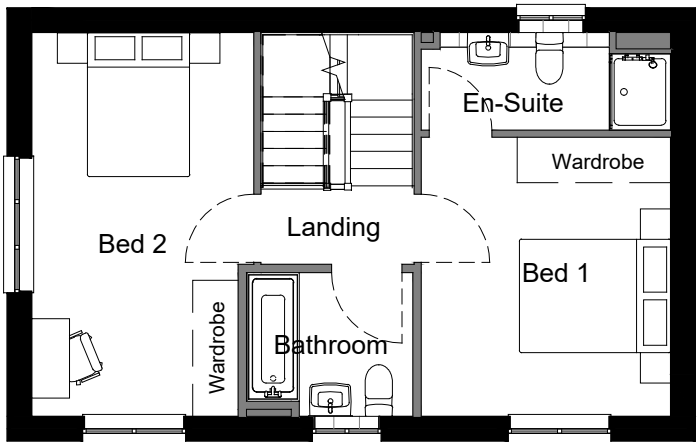

First Floor Plan

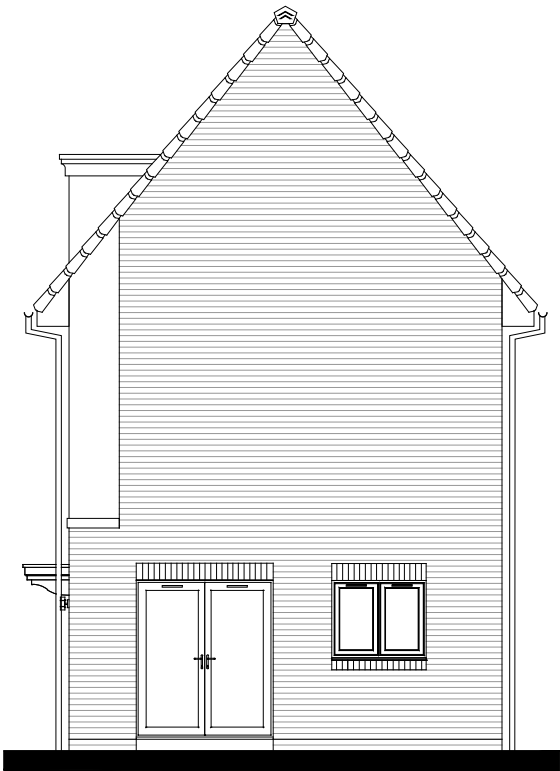

Side Elevation

House Type - Oakwood (Cheadle Road Mews)
Plot Numbers: 1, 38, 39, 44, 46, 51

Rev:	Description:	Initials:	Date:
------	--------------	-----------	-------

Client: / 

Project:
Upper Tean

Title:
House Type - Oakwood
Character - Cheadle Road Mews

Date: 12 / 01 / 2022 Scale: 1:100 @ A3
Drawn by: Checked by: -

Job No. Drg No. Rev.

