





FRONT ELEVATION




SIDE ELEVATION

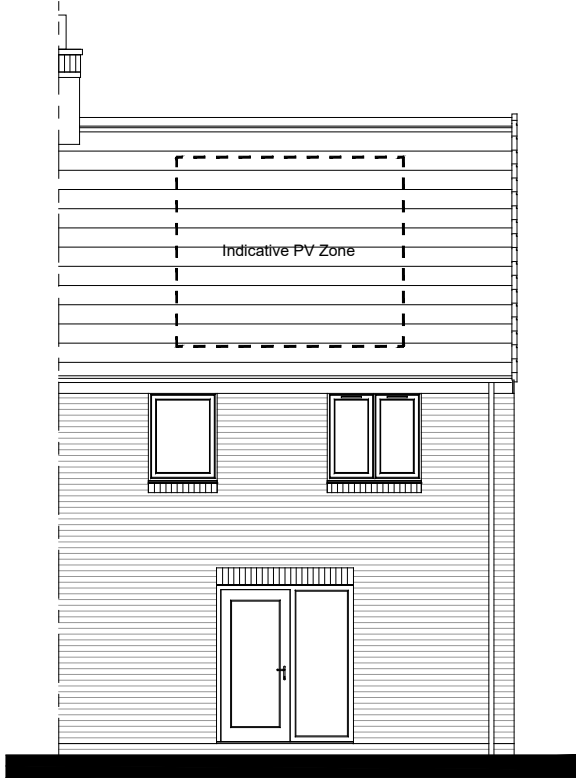

REAR ELEVATION

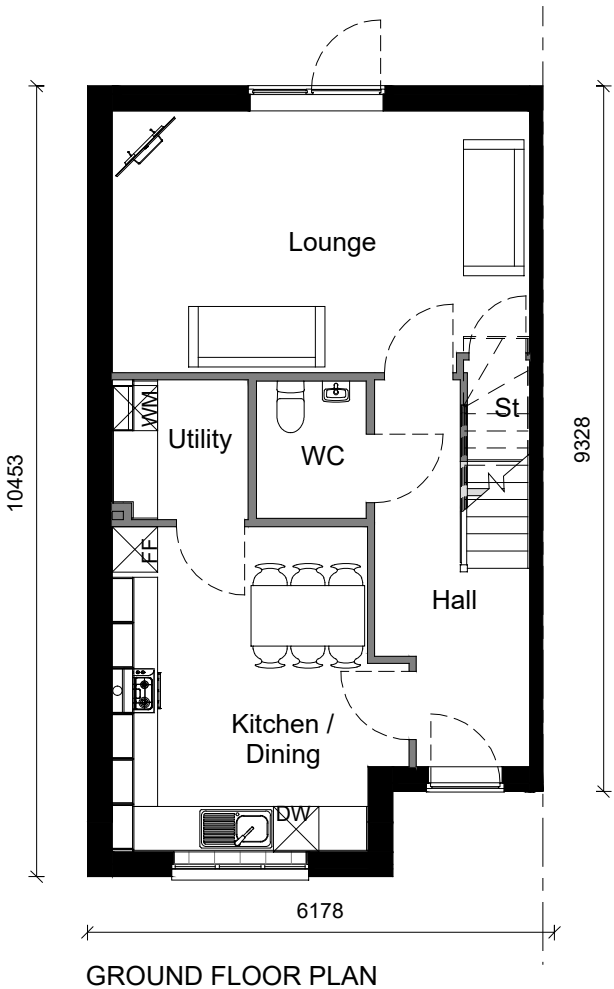

GROUND FLOOR PLAN

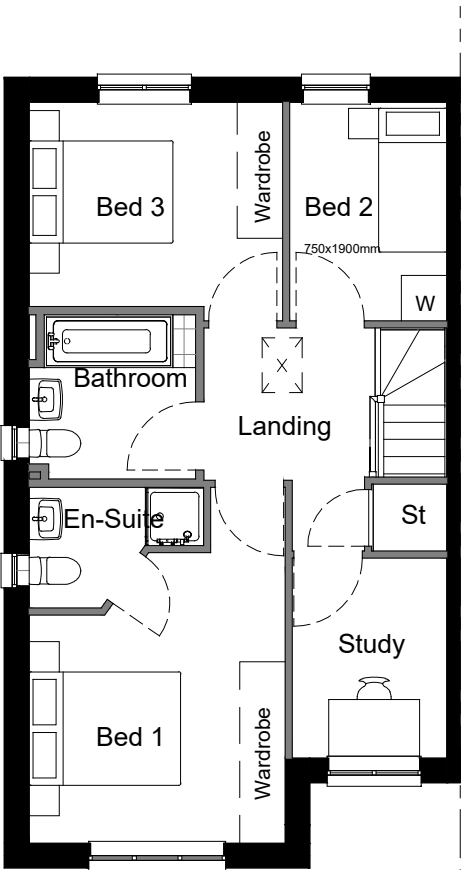

FIRST FLOOR PLAN

House Type - Winchester (Mill Drive)
Plot Numbers: 12, 13

Rev:	Description:	Initials:	Date:
------	--------------	-----------	-------

Client: / 

Project:
Upper Tean

Title:
House Type - Winchester
Character - Mill Drive

Date: 12 / 01 / 2022 Scale: 1:100 @ A3
Drawn by: Checked by: –

Job No. Drg No. Rev.

