




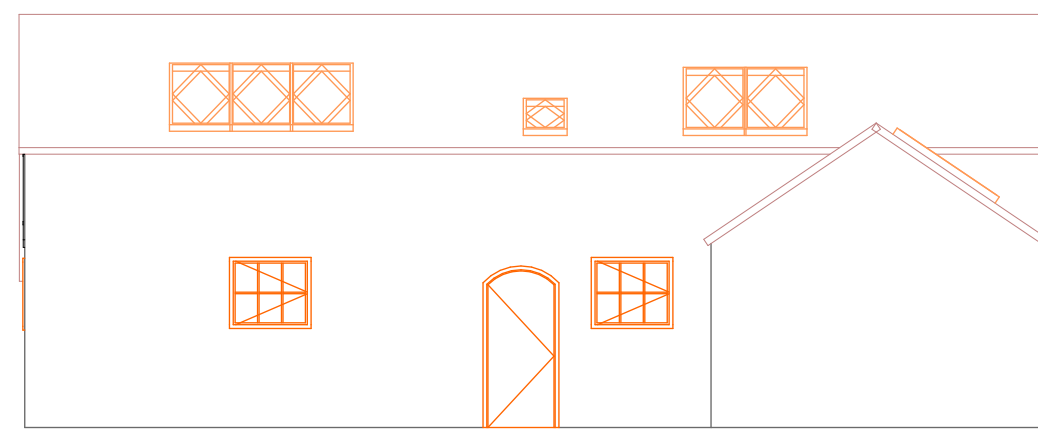


Barn Proposed Front Elevation

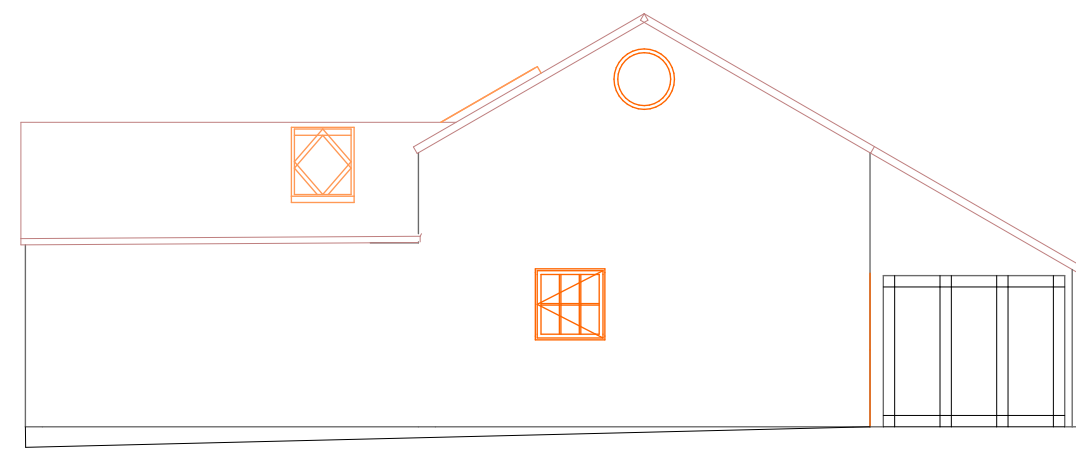


Barn Proposed Side Elevation

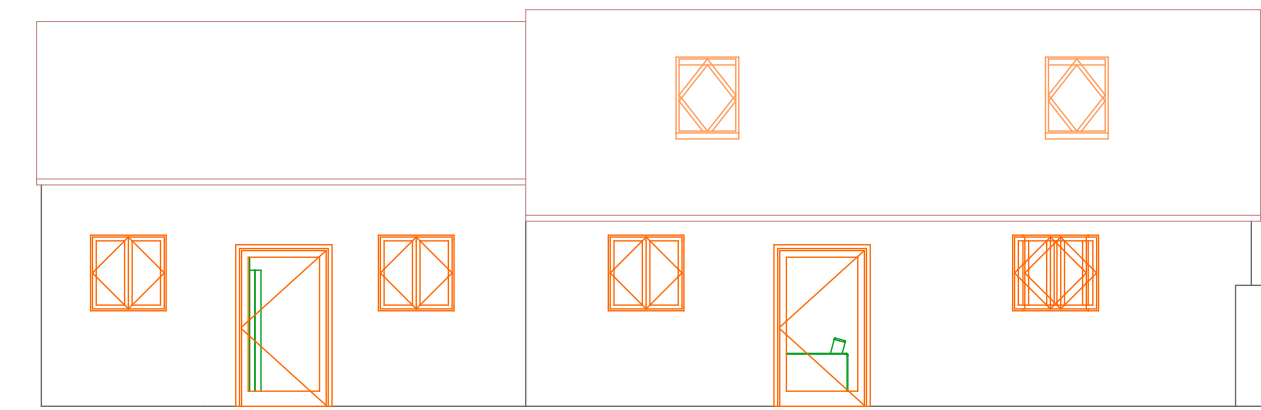


Shippon Proposed Front Elevation

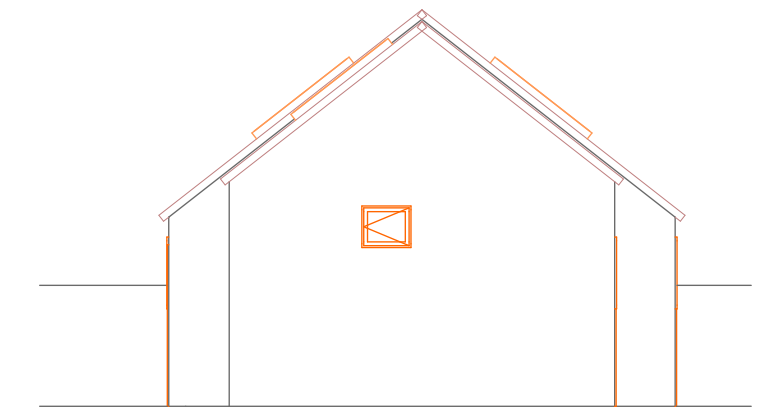


Shippon Proposed Side Elevation

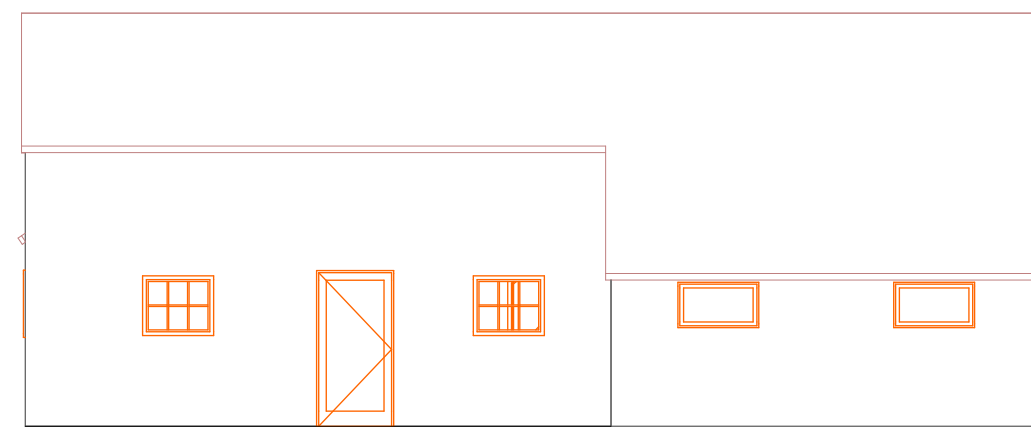


Barn Proposed Rear Elevation

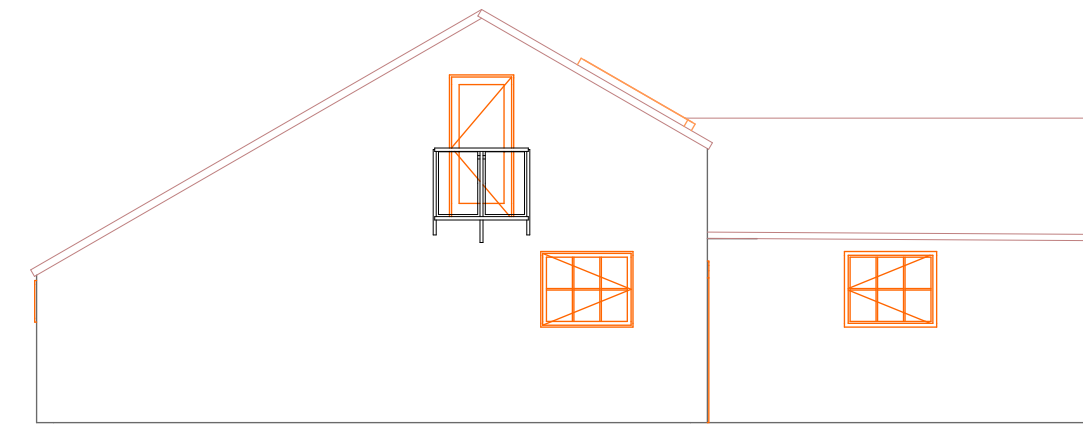


Barn Proposed Side Elevation

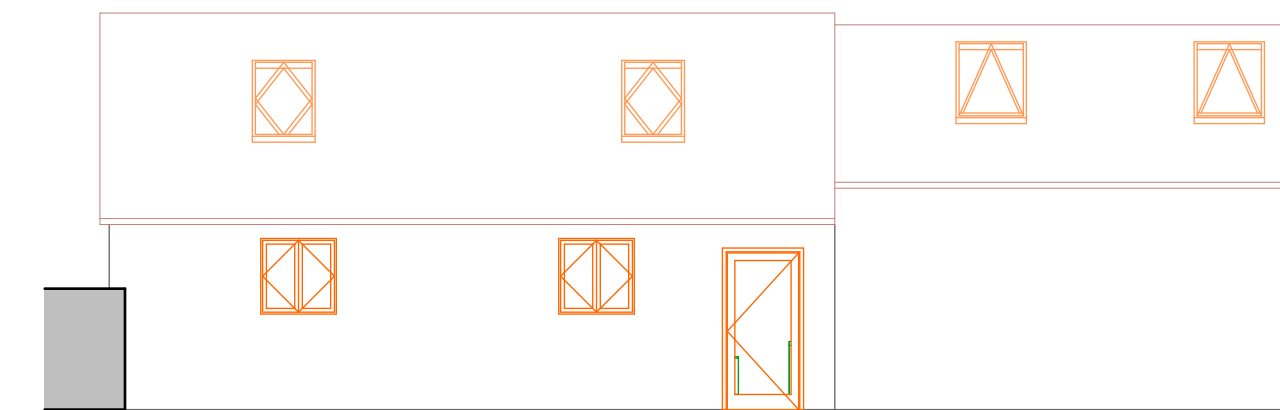


Shippon Rear Elevation

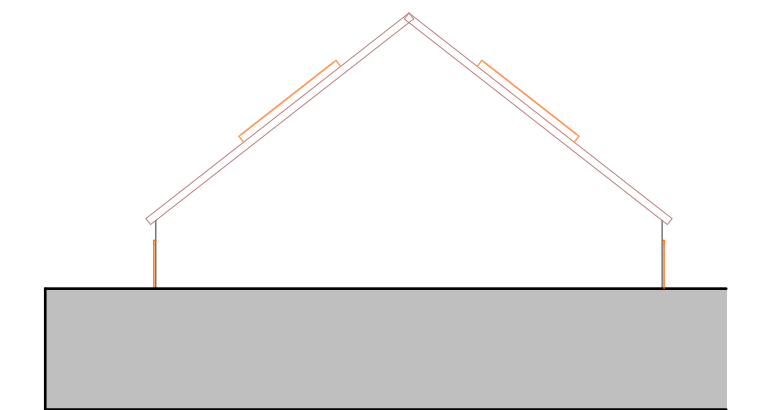


Shippon Side Elevation

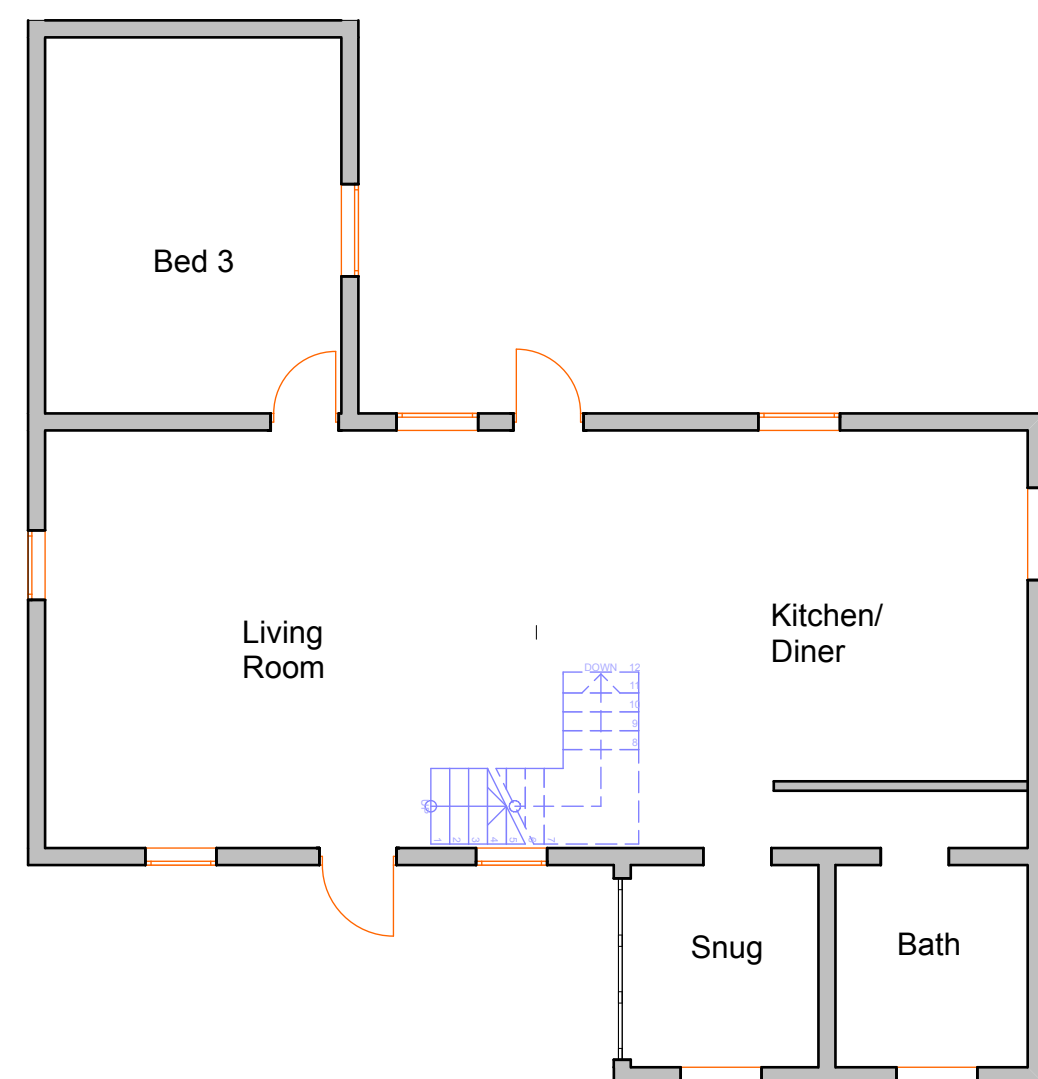


Barn Proposed Ground Floor

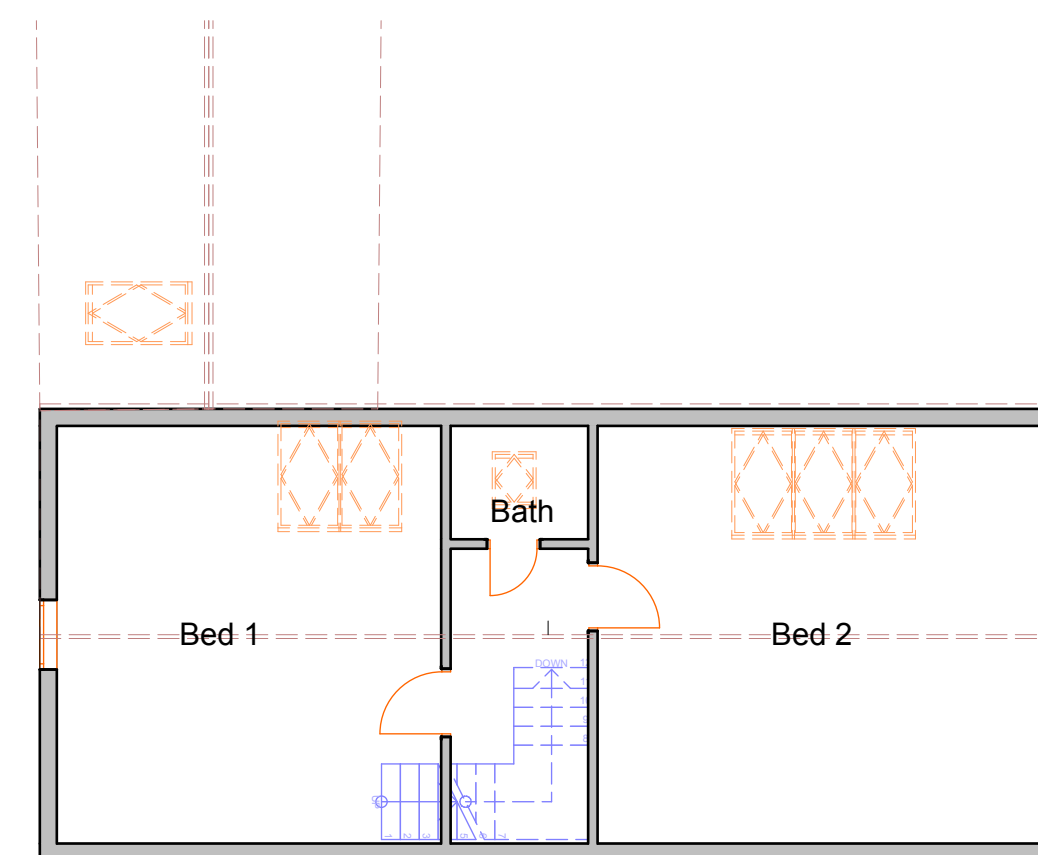

Barn Proposed First Floor

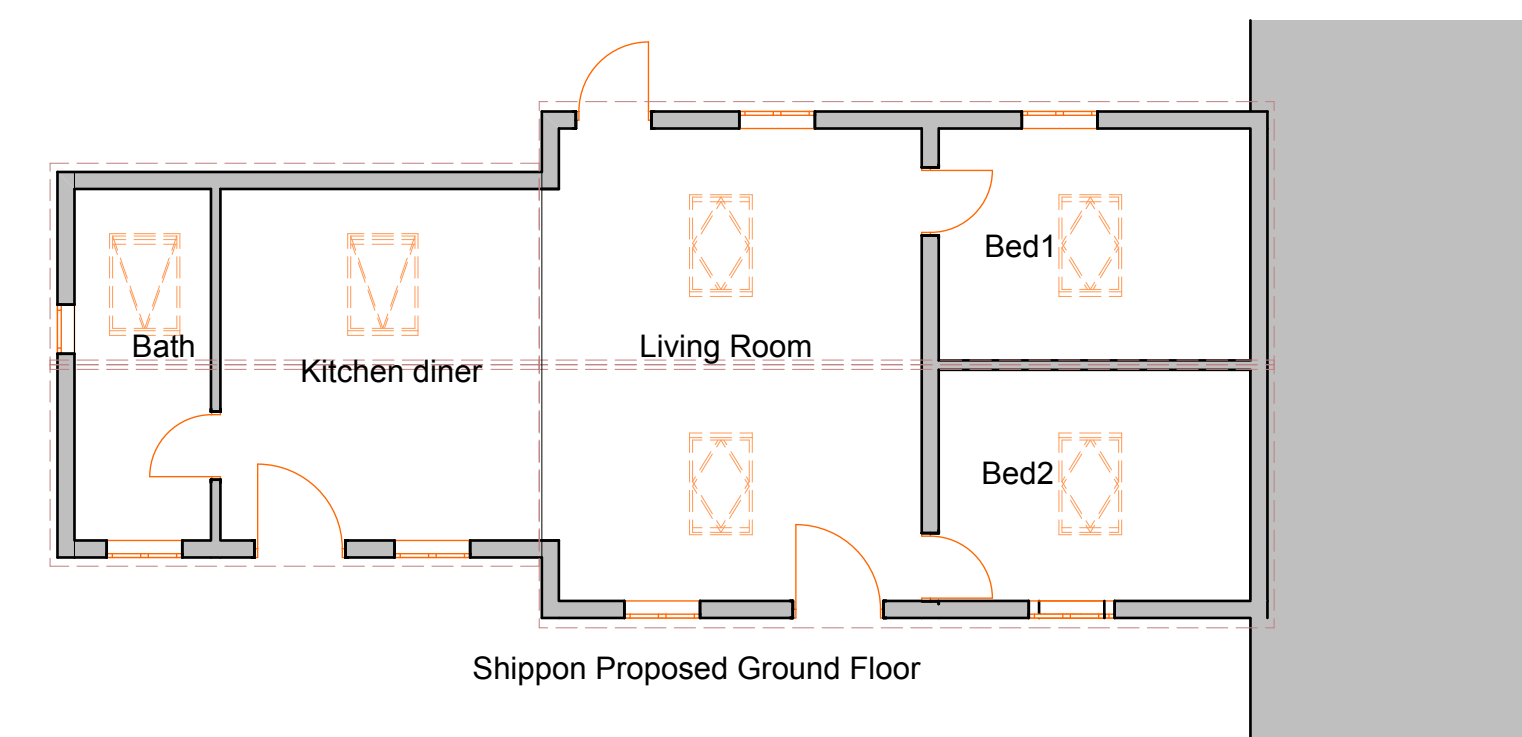

Shippon Proposed Ground Floor

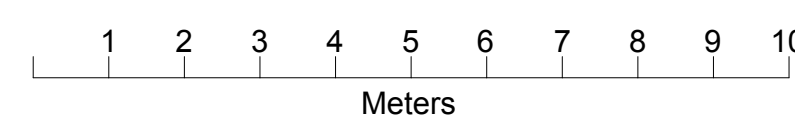

Marshfield Gate Barns
Marshfield Gate Farm
Marshfield Lane
Gillow Heath
Staffordshire Moorlands
ST8 6RG

Proposed Elevations and Floorplans Scale 1:100 at A1