




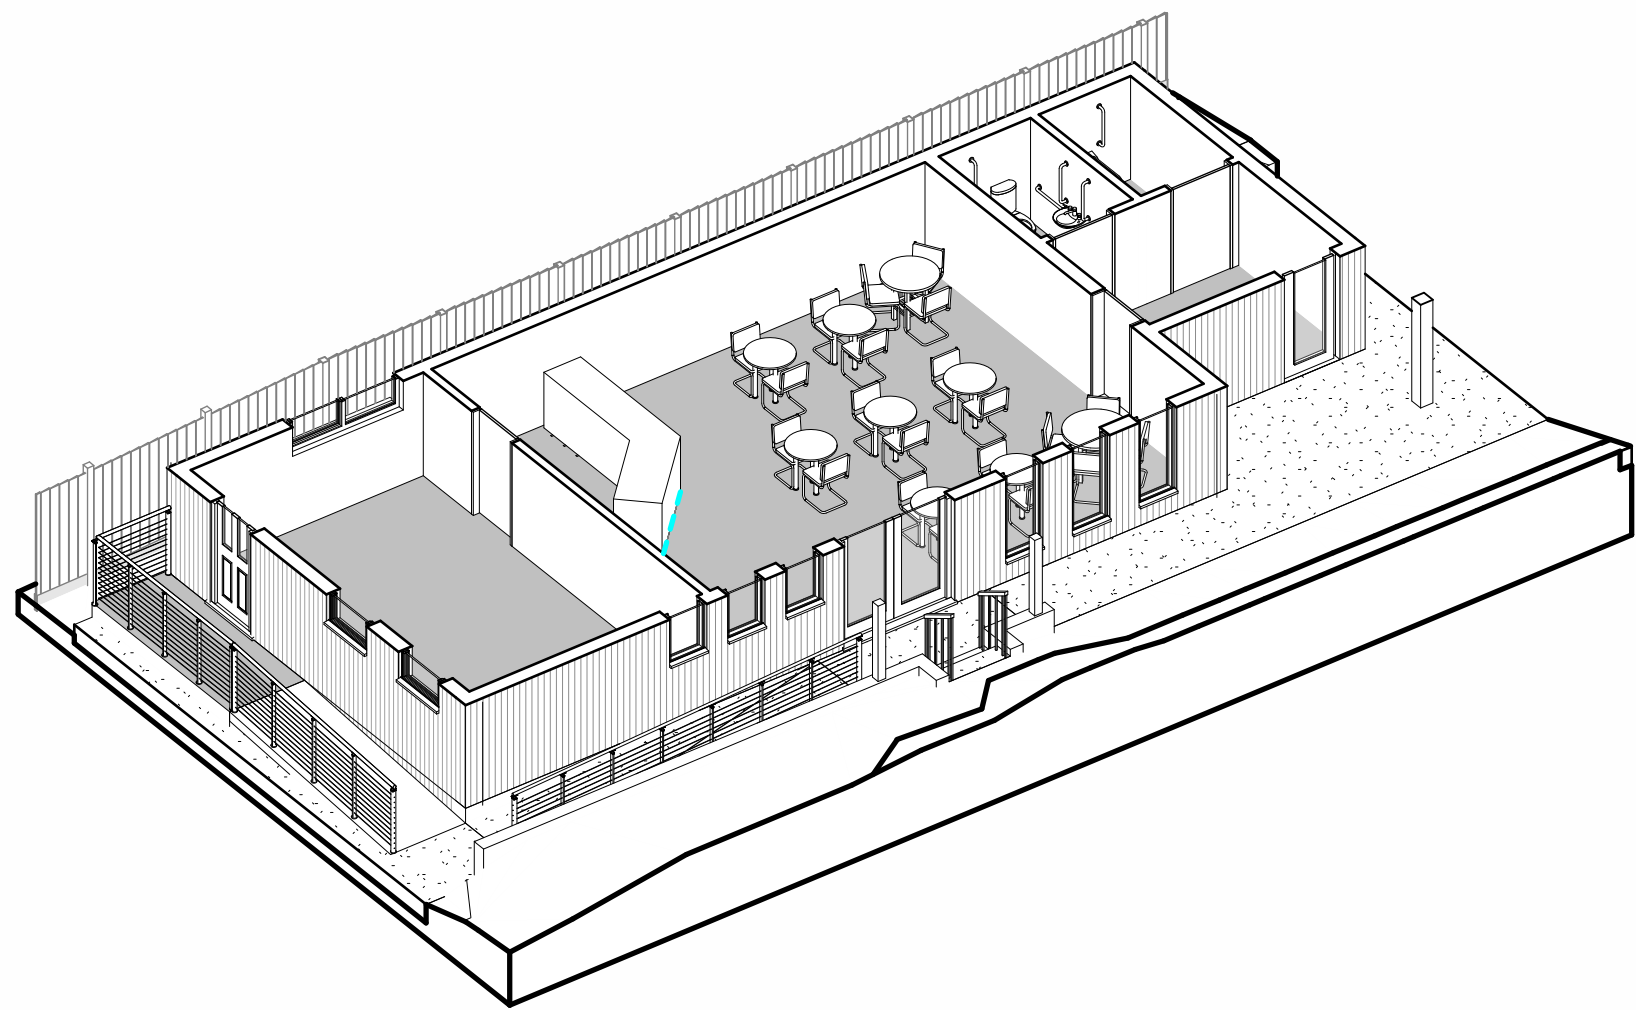


Isometric Model

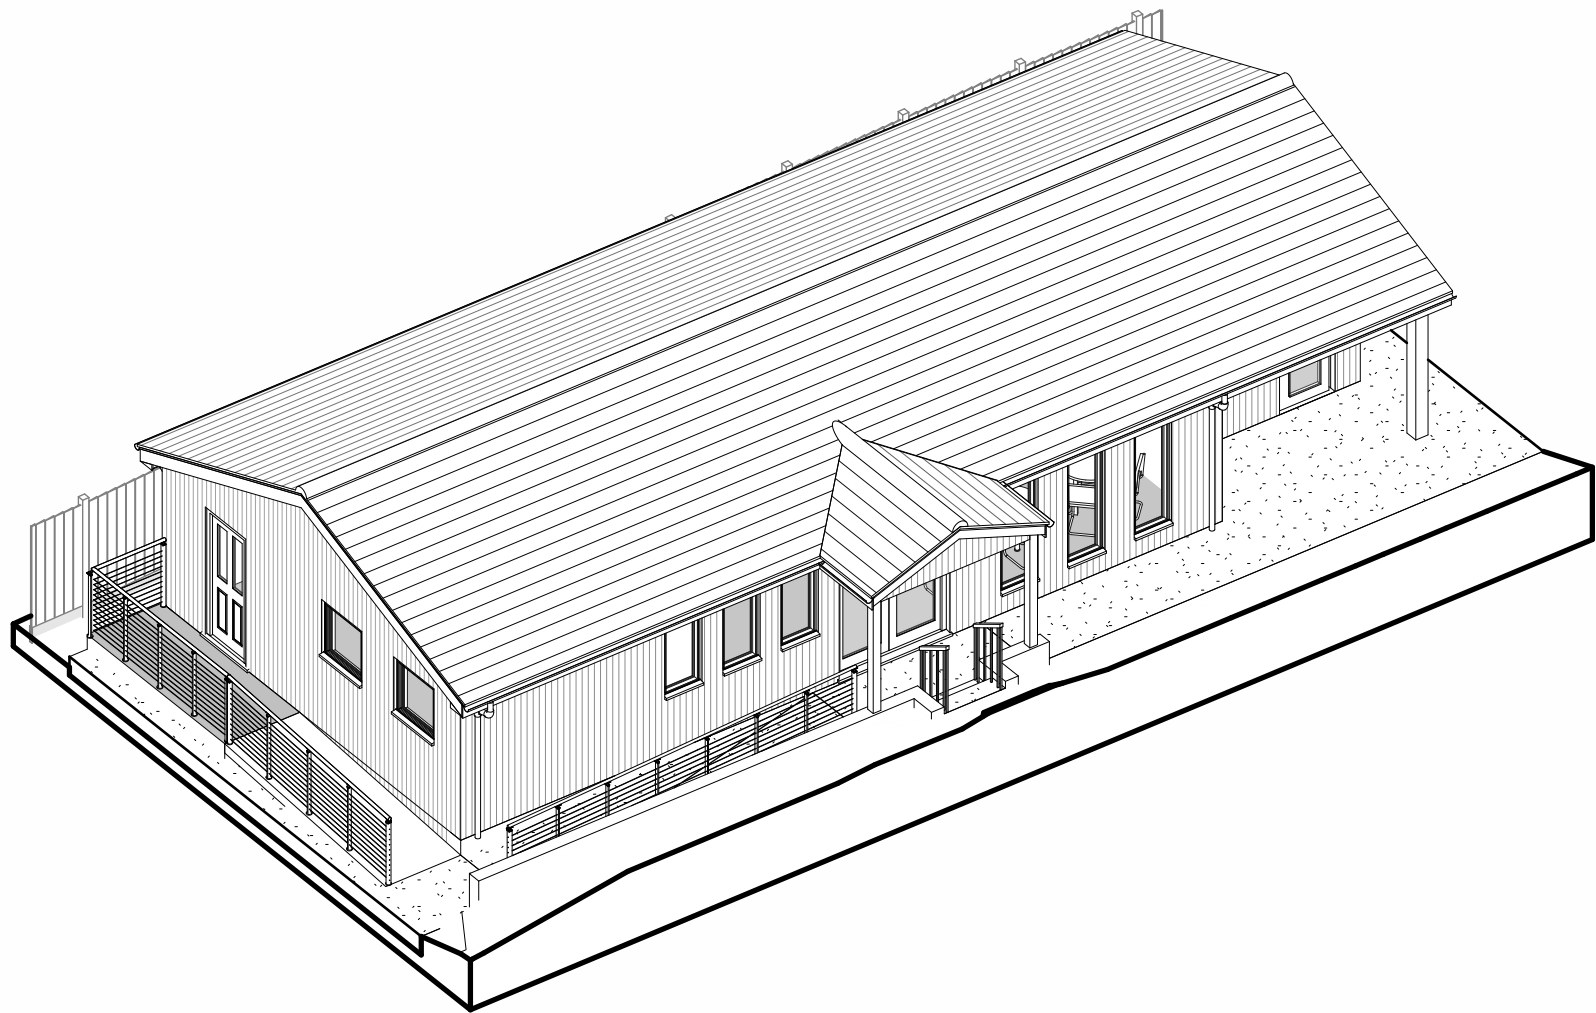


Isometric Model Roof Plan

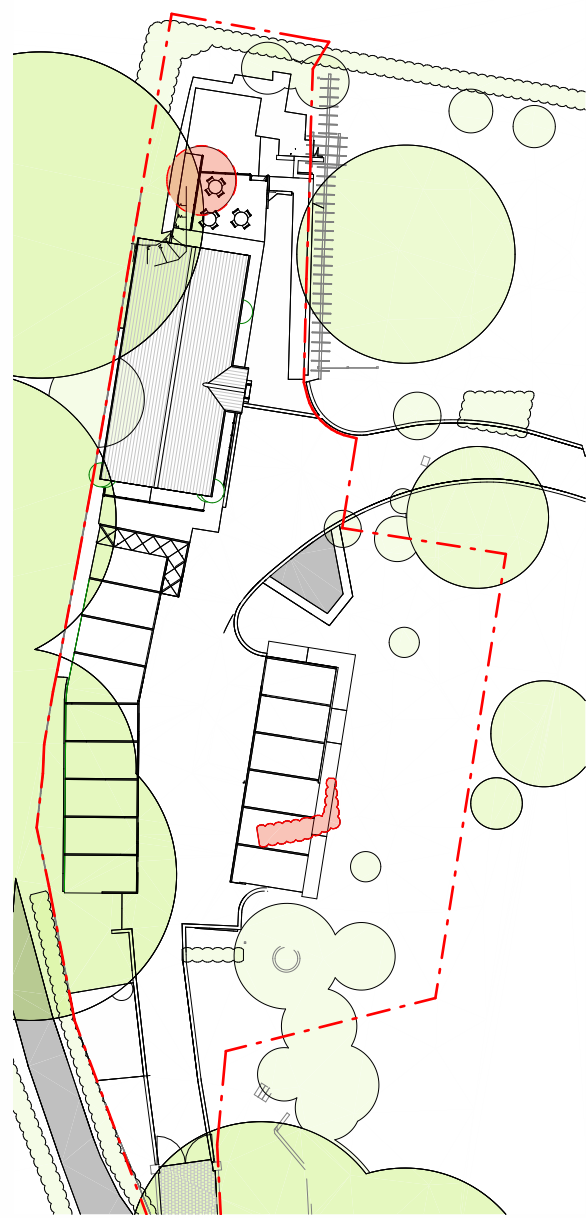


Site Layout as Proposed
1 : 500

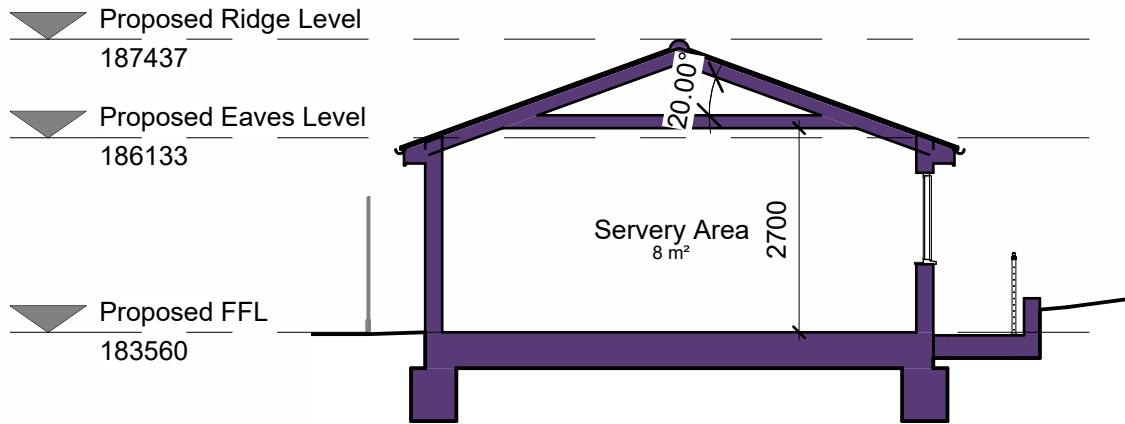


Section D-D as Proposed
1 : 100

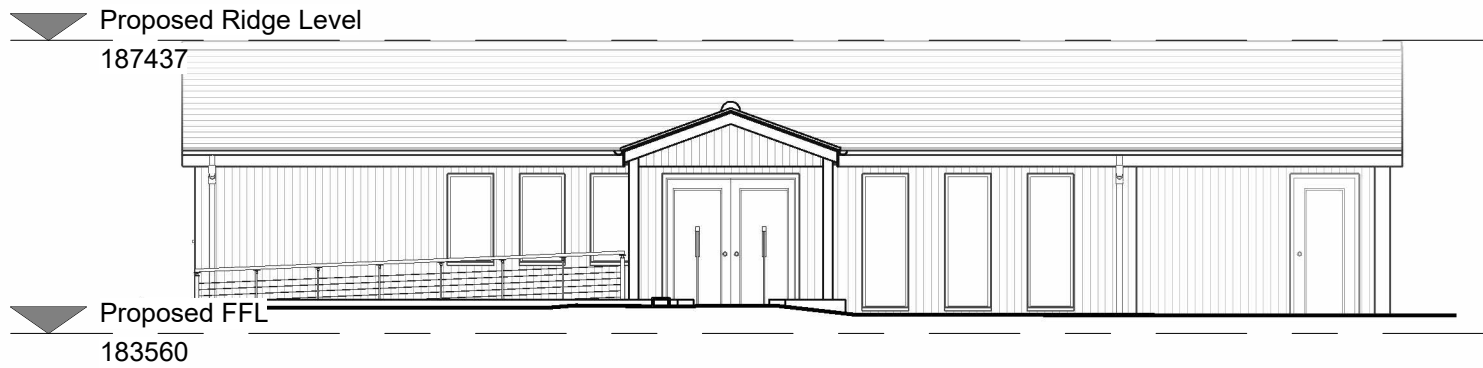

East Elevation as Proposed
1 : 100

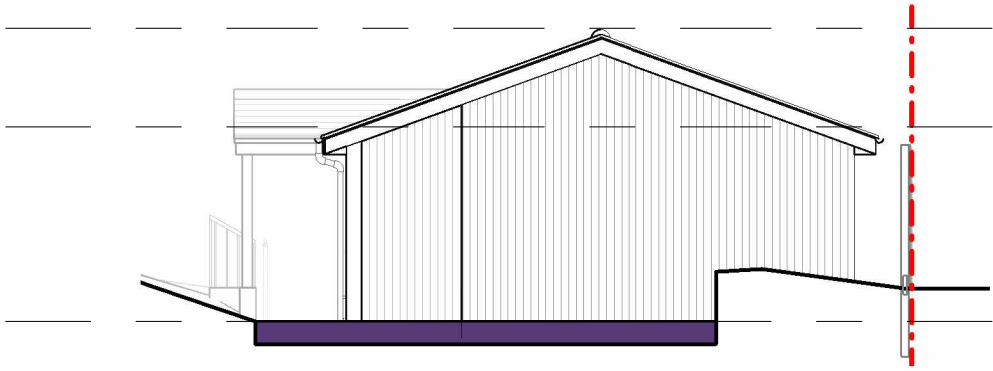


North Elevation as Proposed
1 : 100

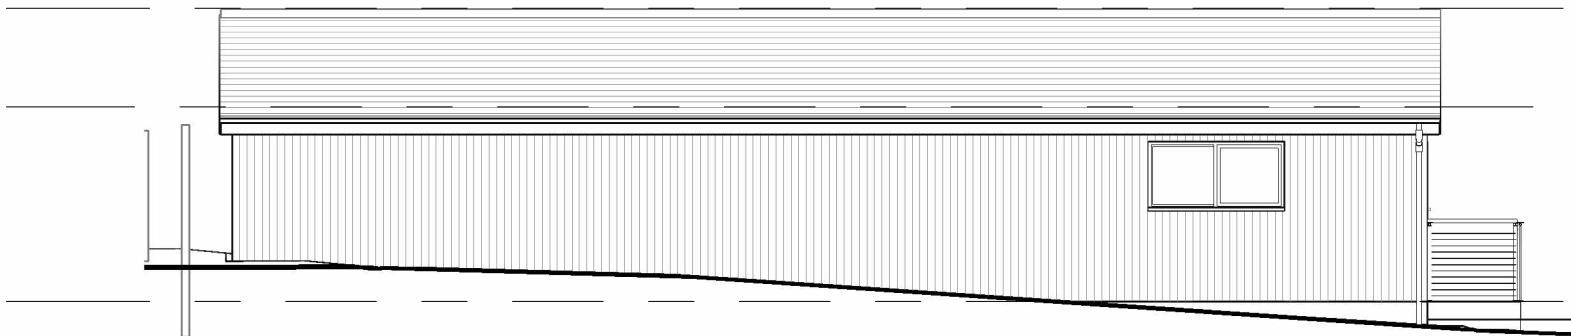


West Elevation as Proposed
1 : 100



South Elevation as Proposed
1 : 100

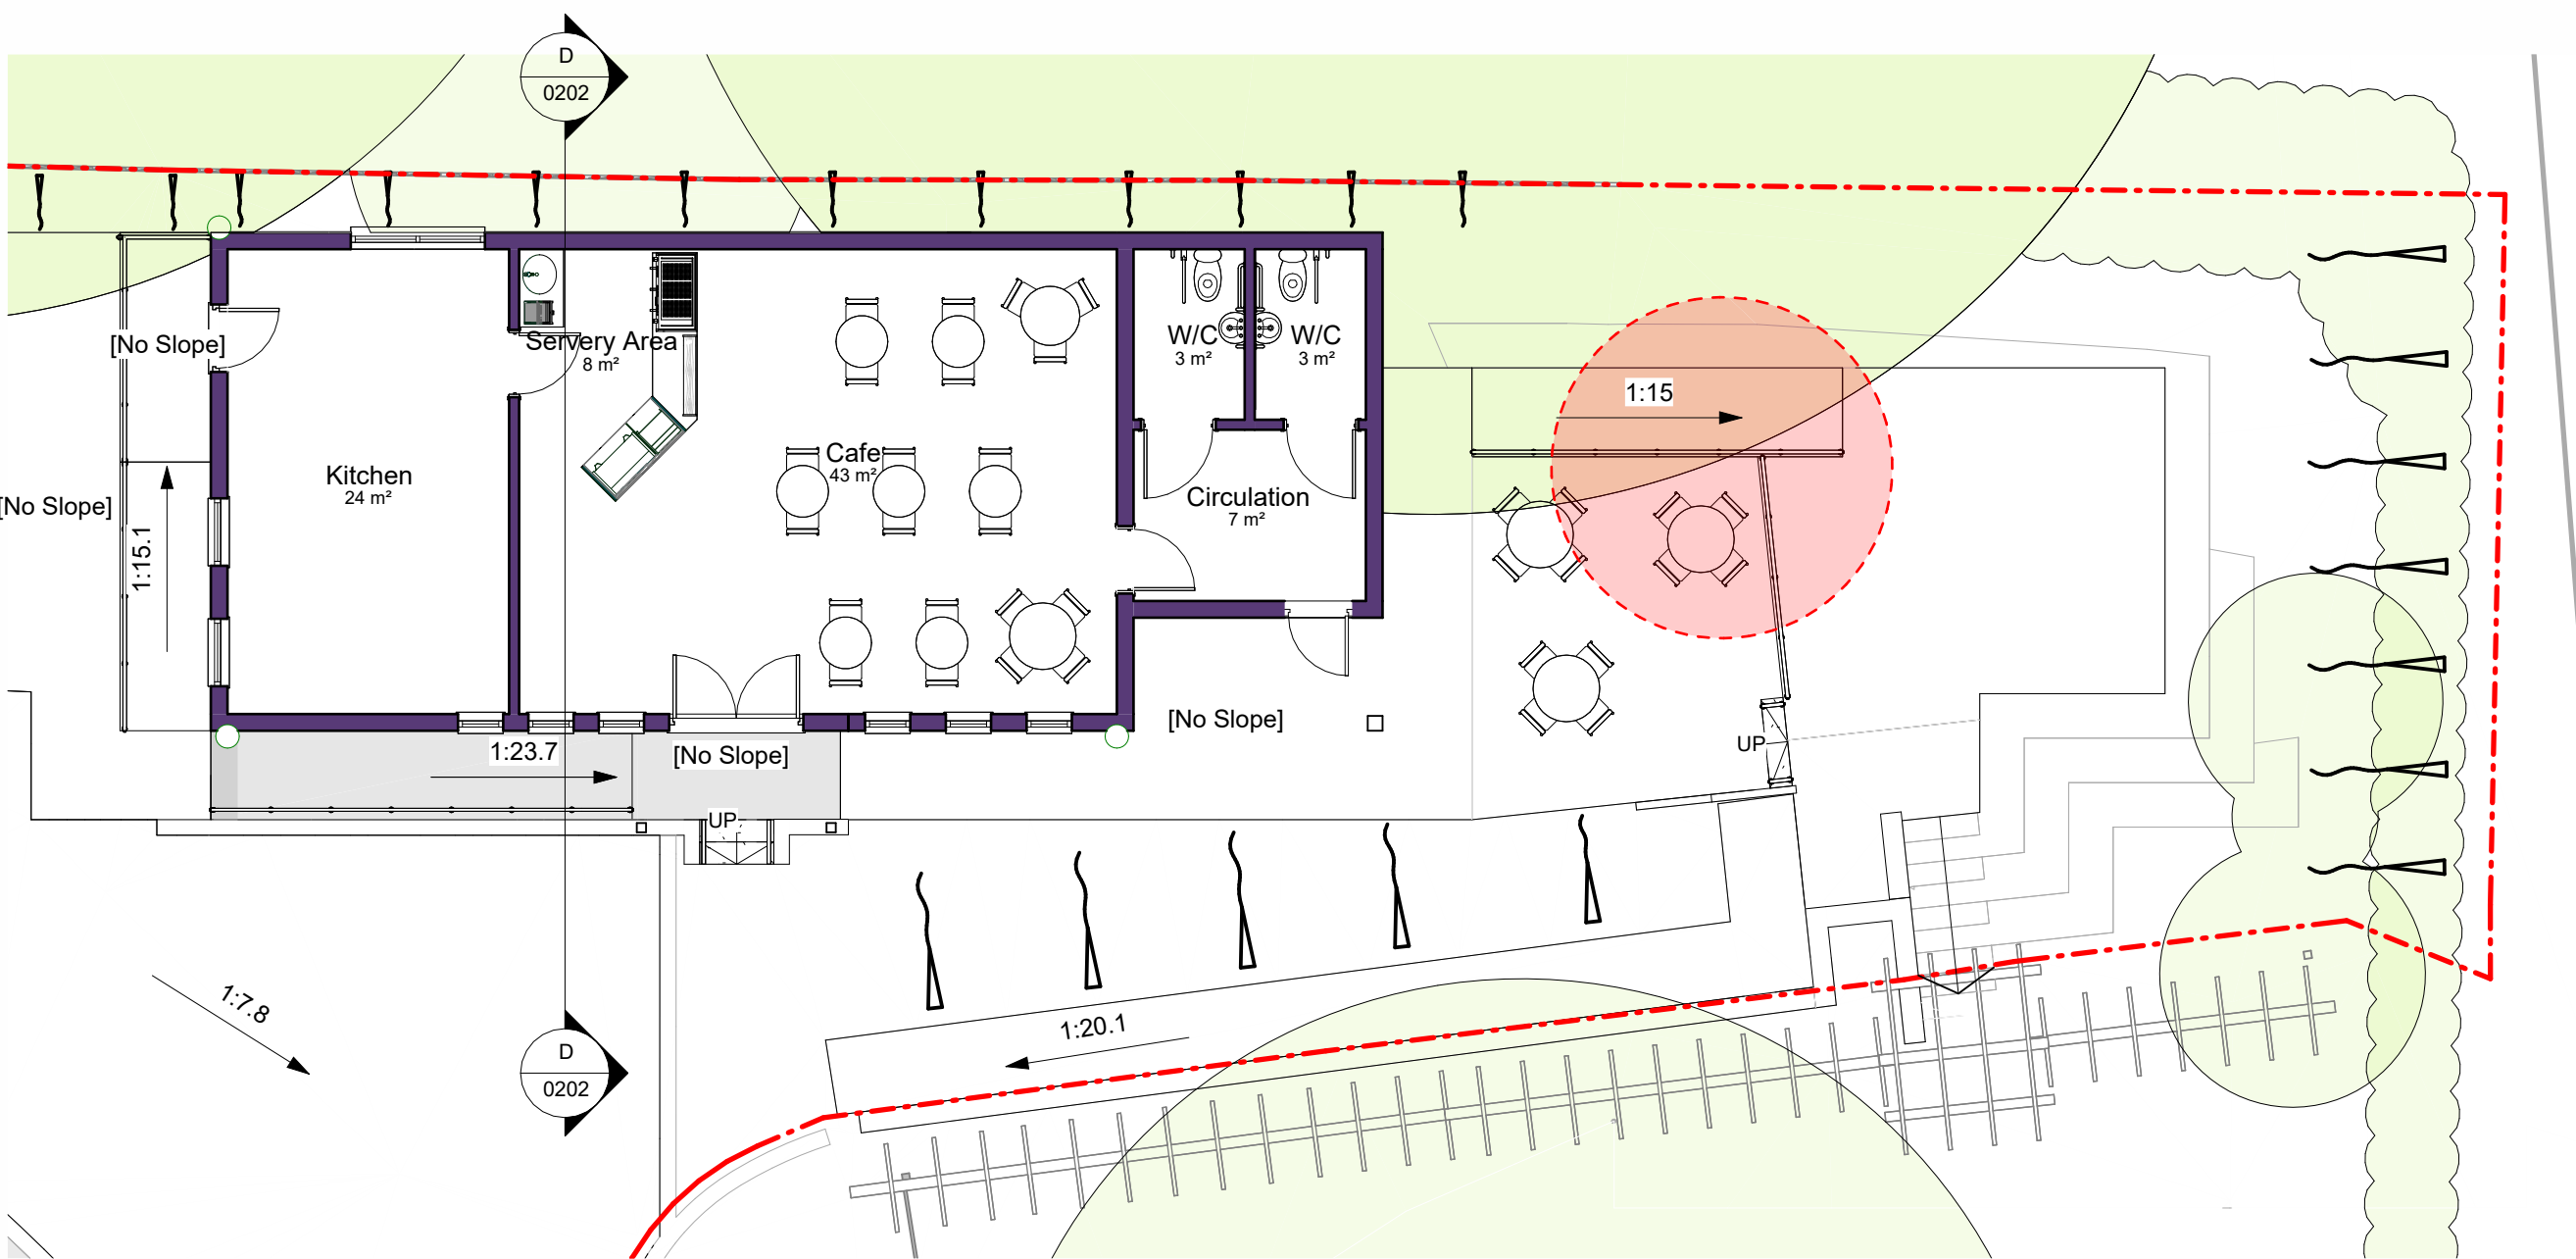

Ground Floor Plan as Proposed
1 : 100

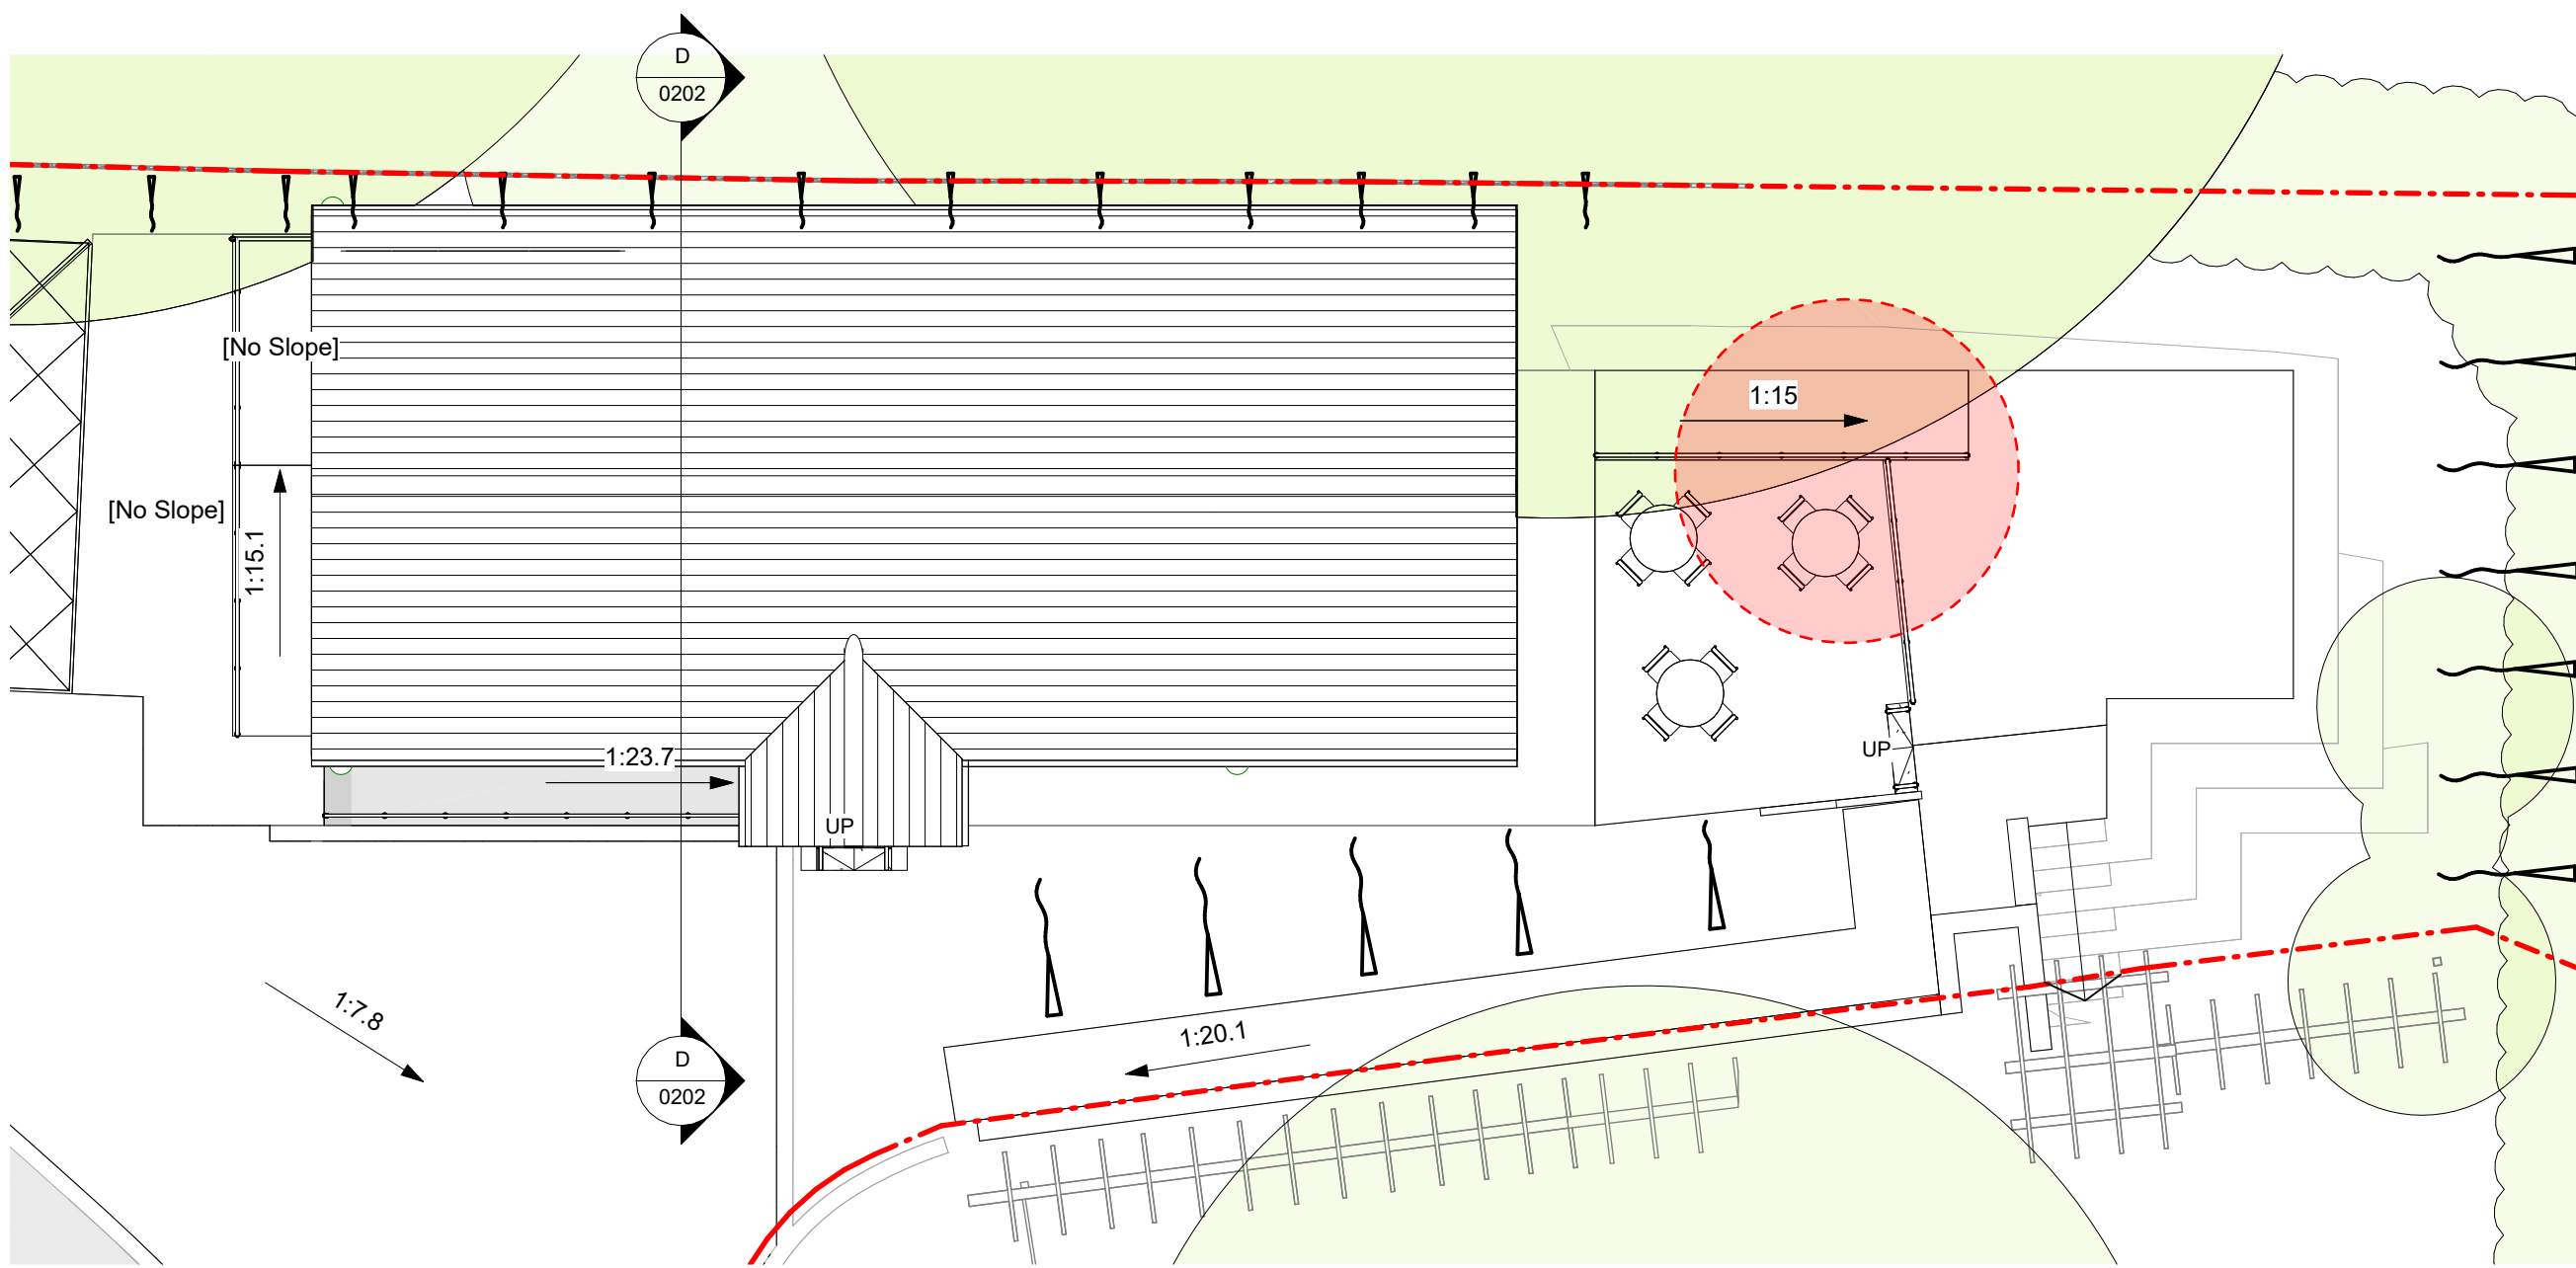

Roof Plan as Proposed
1 : 100

Rev	Date	By	Detail
Drawing status			
S0 - Feasibility			
Client			
Mr. C. Johnson			
Project/Location			
Pear Tree Farm, Freehay Staffordshire, ST10 1TR.			
Drawing title			
Plans as Proposed			
Date	Drawn	Checked	Job No.
04/25/24	JAK	JS	3303
Scale(s)			
As indicated @A1			
Drawing number	Revision		
CJPT-SA-XX-XX-DR-A-0202			



12 High Street, Tean,
Stoke-on-Trent
ST10 4DZ
T: +44 (0)1538 722097
E: mail@smytheman.co.uk
W: www.smytheman.co.uk

CIAT
CHARTERED PRACTICE