


STANLEY STREET, BIDDULPH

RevNo	Revision note	Date	Signature	Checked
-------	---------------	------	-----------	---------

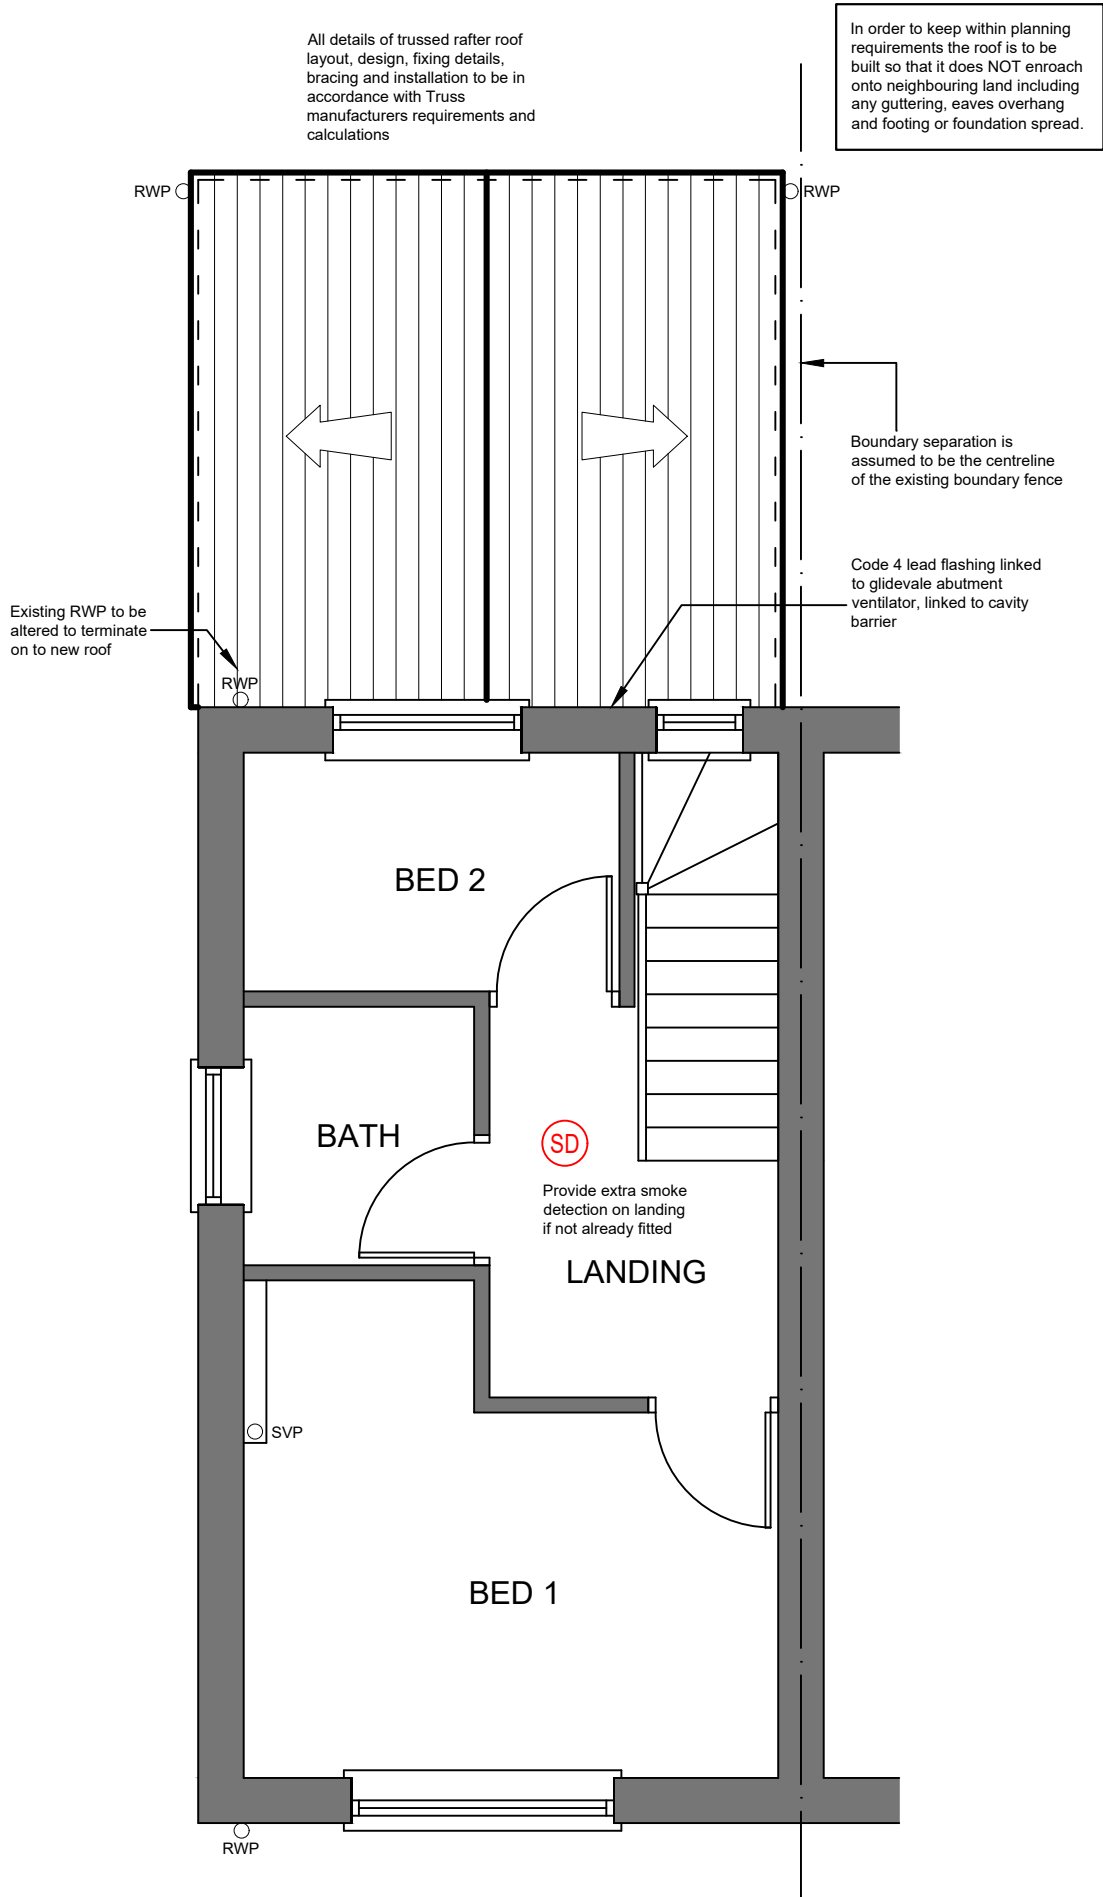

ROOF PLAN



PROJECT: PROPOSED EXTENSION AT
11 STANLEY STREET
BIDDULPH
ST8 6AX

CLIENT: MRS S. CARTER

Drawing Title

PROPOSED ROOF PLAN

Renaissance Studio, No 1 Derby St, Leigh, Lancashire WN7 4PF
Telephone: 01942 676360 . Fax: 01942 682084
Email: info@pabarchitects.co.uk . www.pabarchitects.co.uk

Drawing No.
2447-BR-03

Date:
NOV 2024

Scale:
1:50 @ A3

Revision:

Issue:
BUILDING REGS

