




STANLEY STREET, BIDDULPH

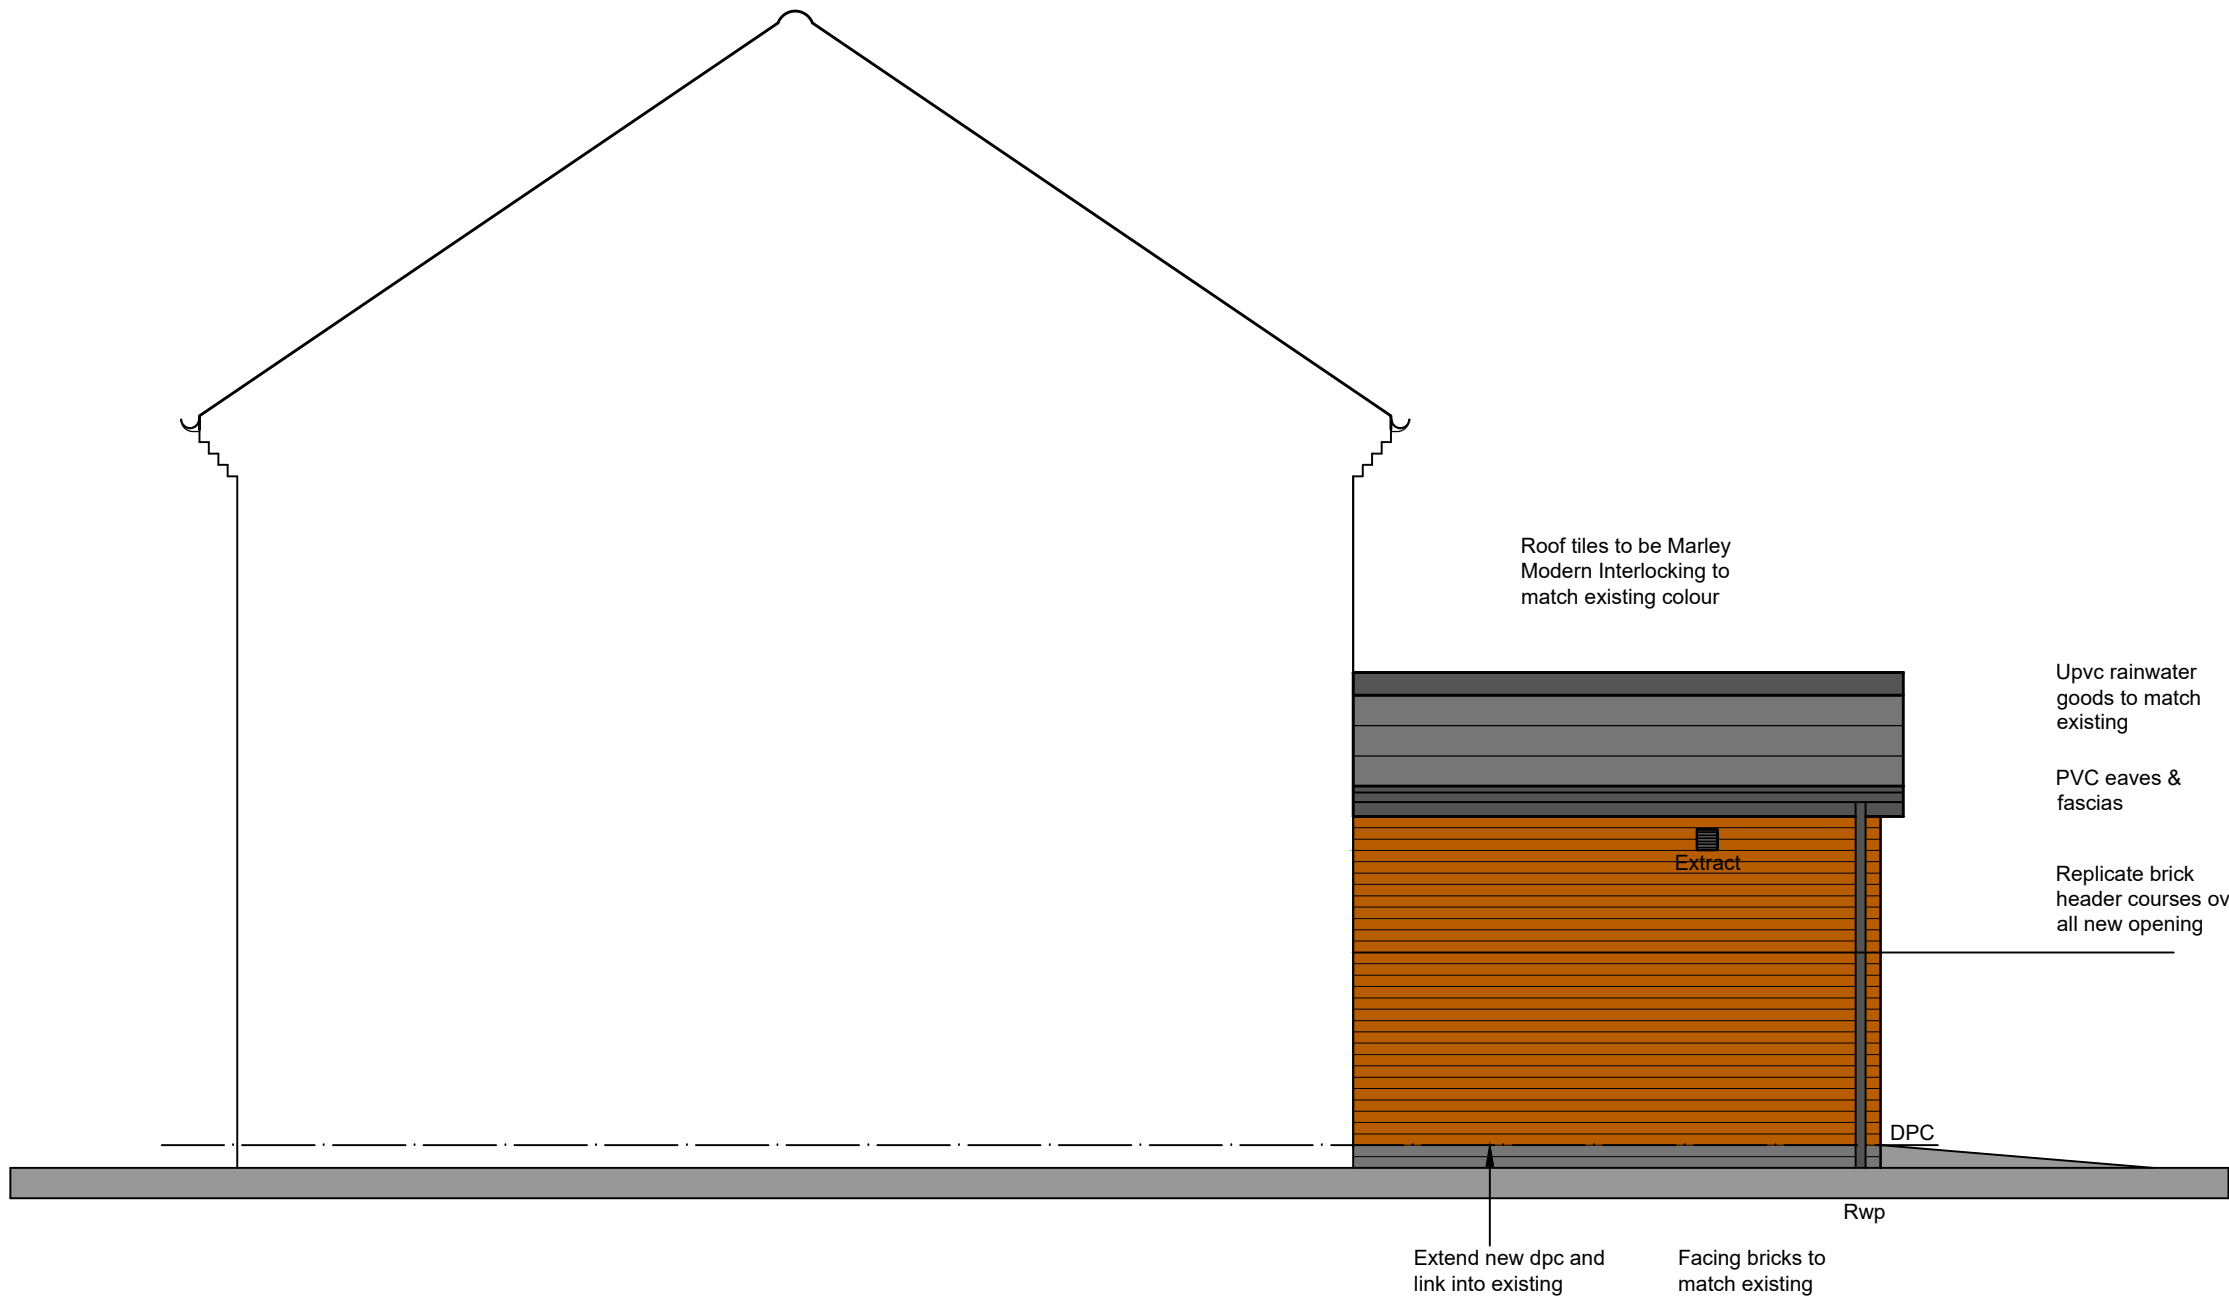


SIDE ELEVATION

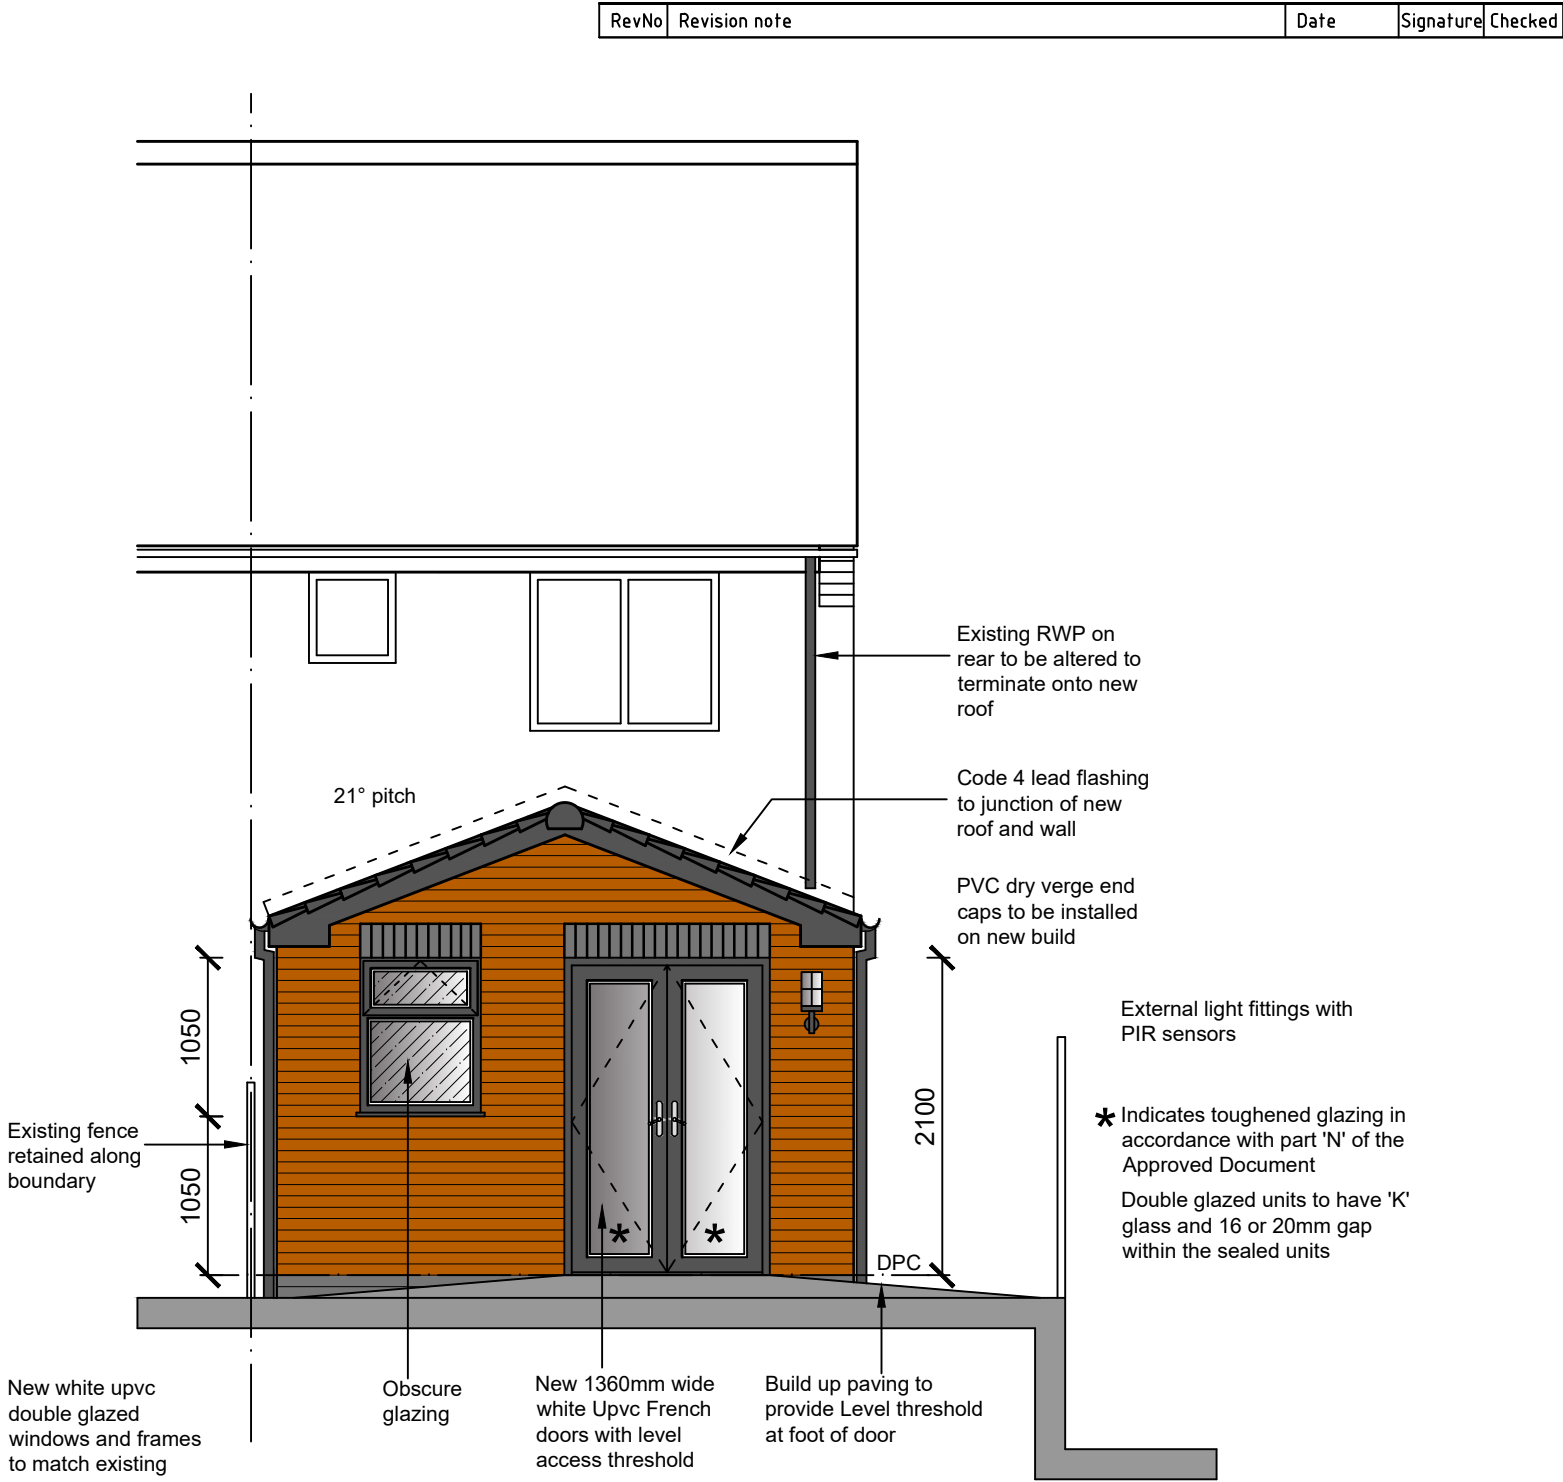

REAR ELEVATION

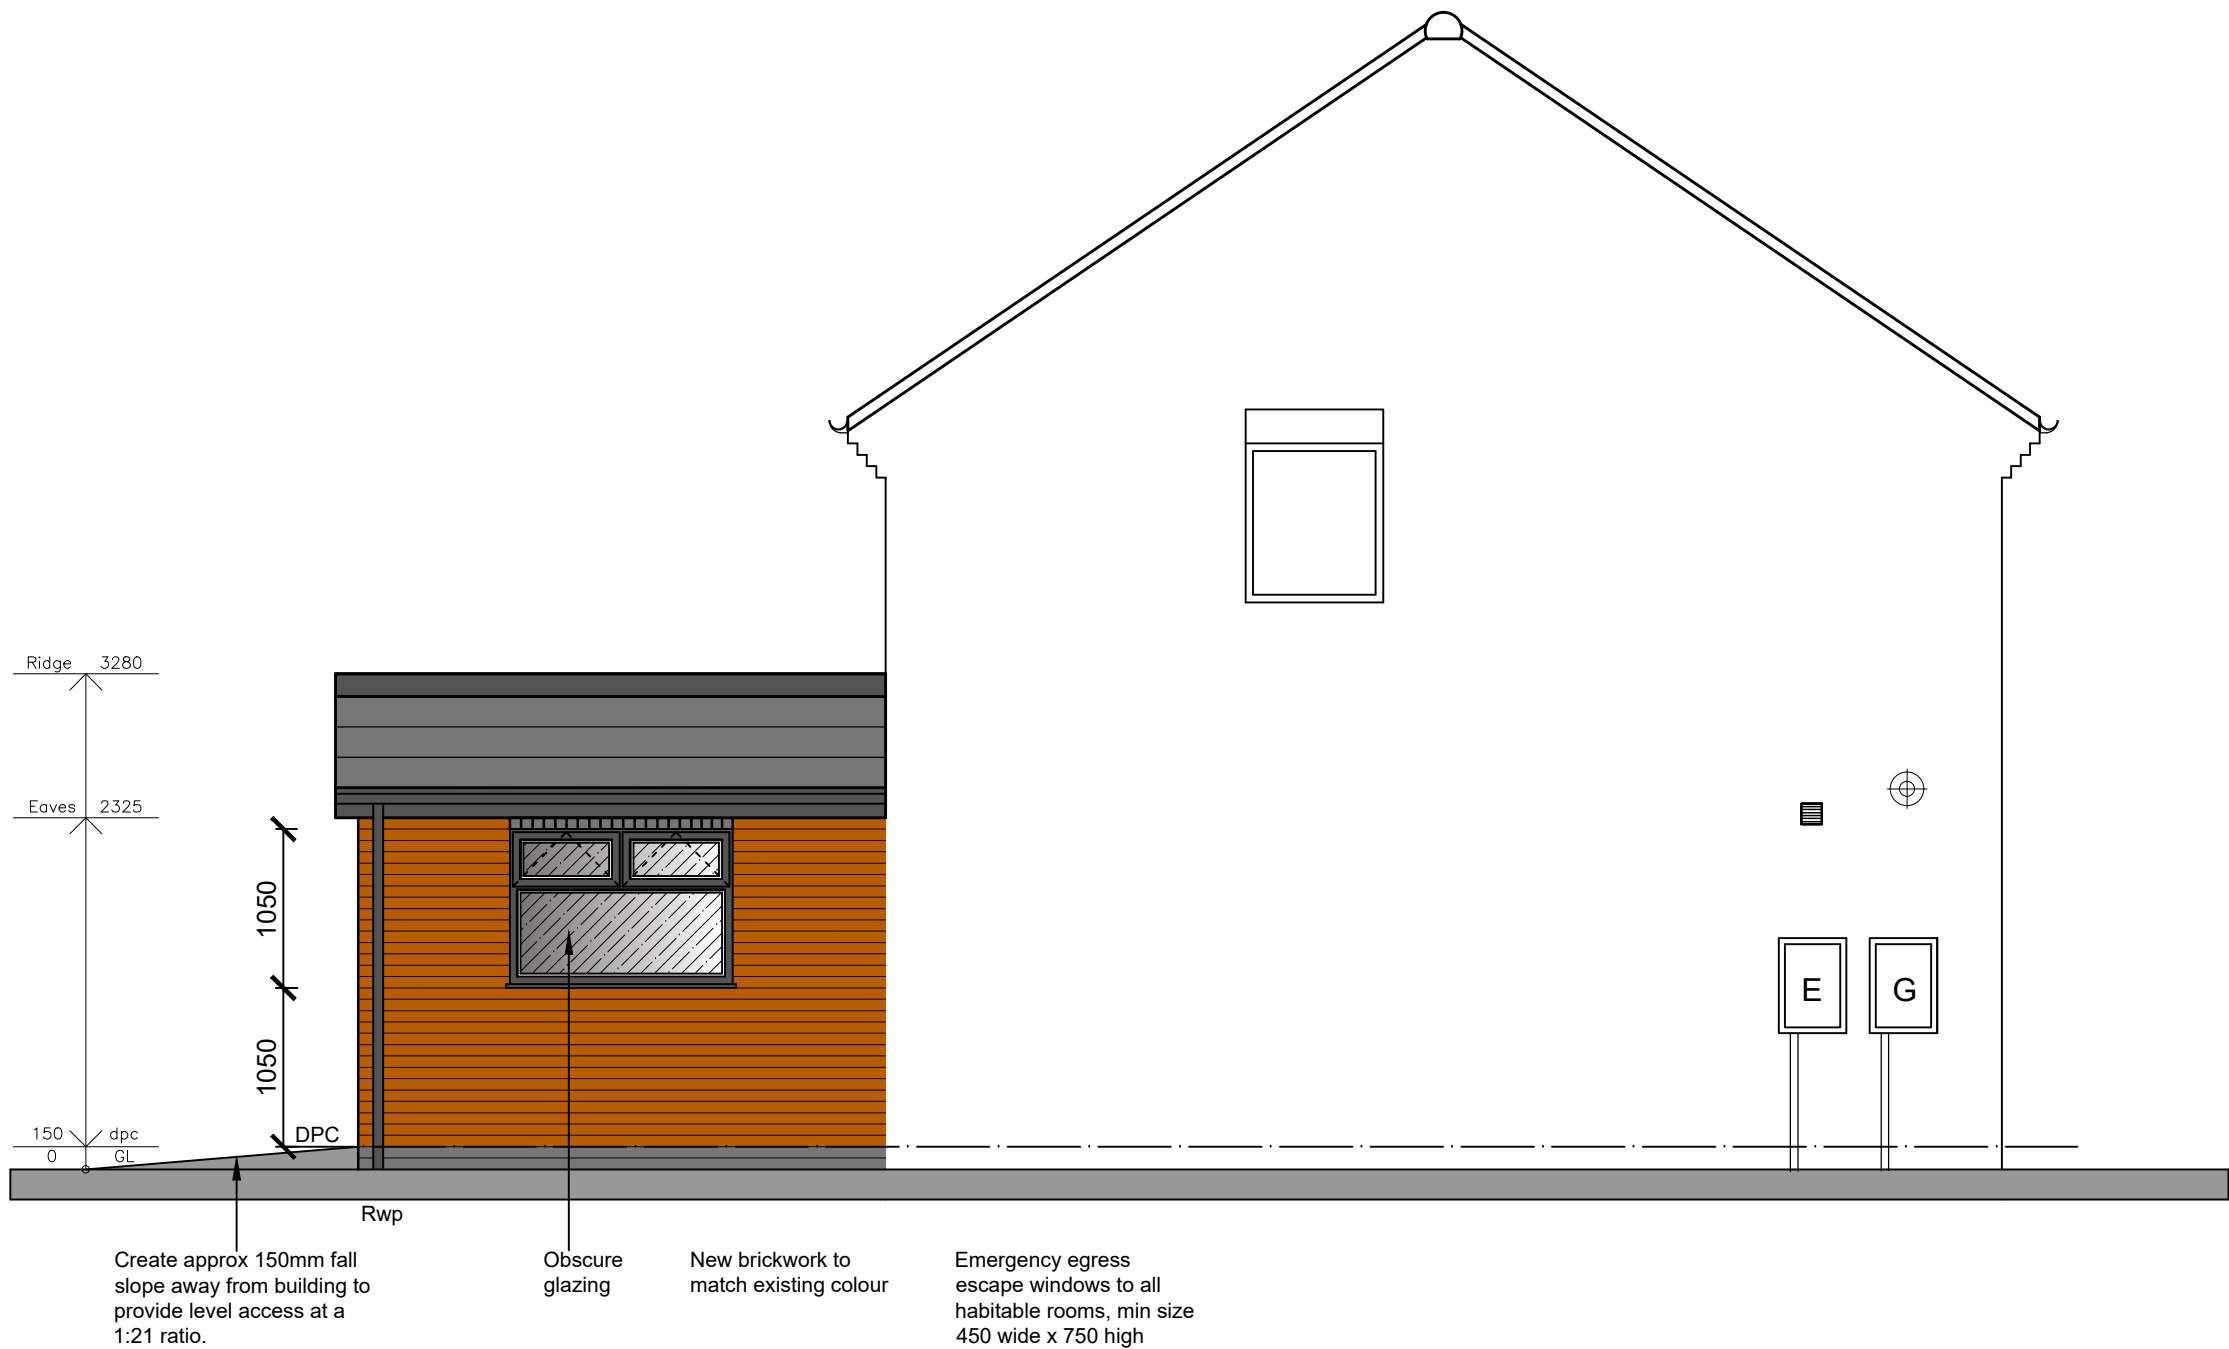

SIDE ELEVATION

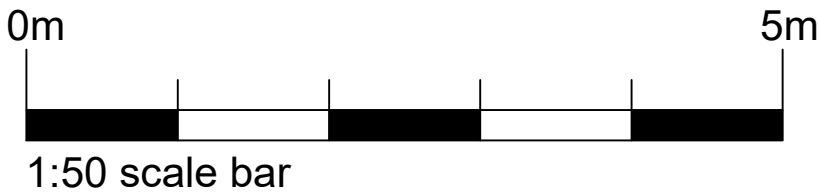

PROJECT: PROPOSED EXTENSION AT 11 STANLEY STREET BIDDULPH ST8 6AX	Drawing No: 2447-BR-04
CLIENT: MRS S. CARTER	Date: NOV 2024
Drawing Title PROPOSED ELEVATIONS	Scale: 1:50 @ A2
	Revision:
Renaissance Studio, No 1 Derby St, Leigh, Lancashire WN7 4PF Telephone: 01942 676360 . Fax: 01942 682084 Email: info@pabarchitects.co.uk . www.pabarchitects.co.uk	Issue: BUILDING REGS