



EXISTING SITE PLAN

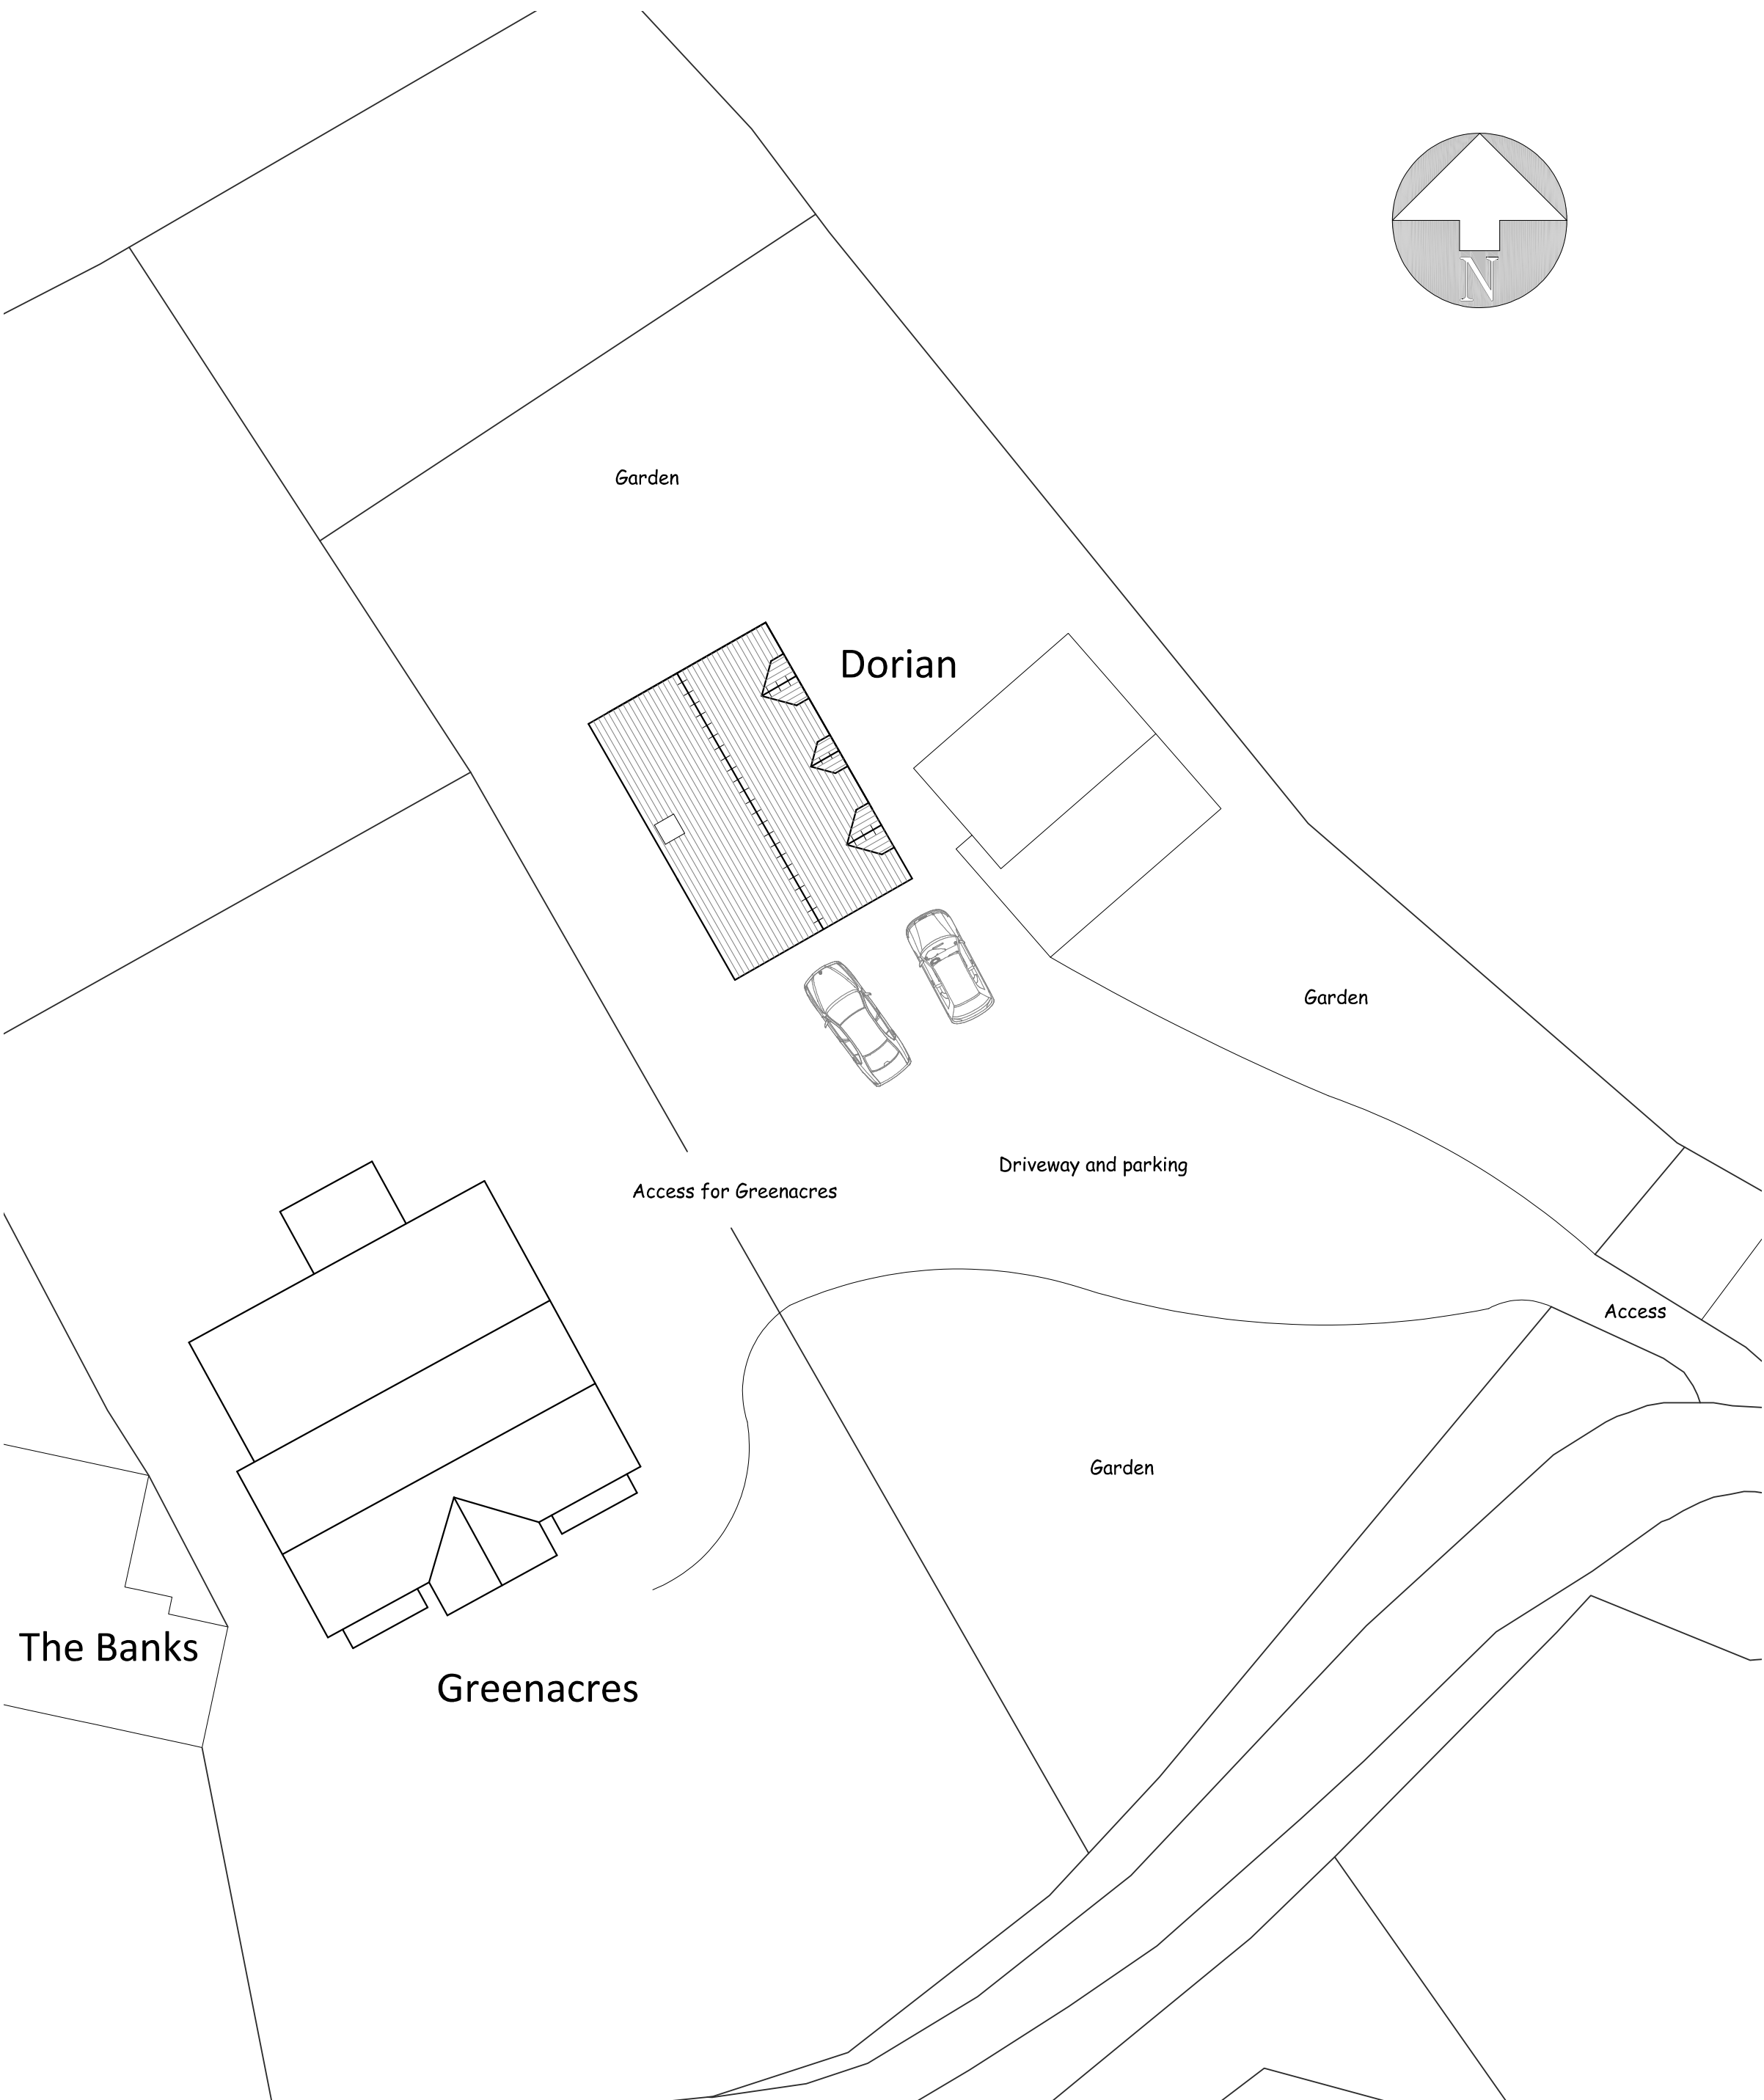

PROPOSED SITE PLAN

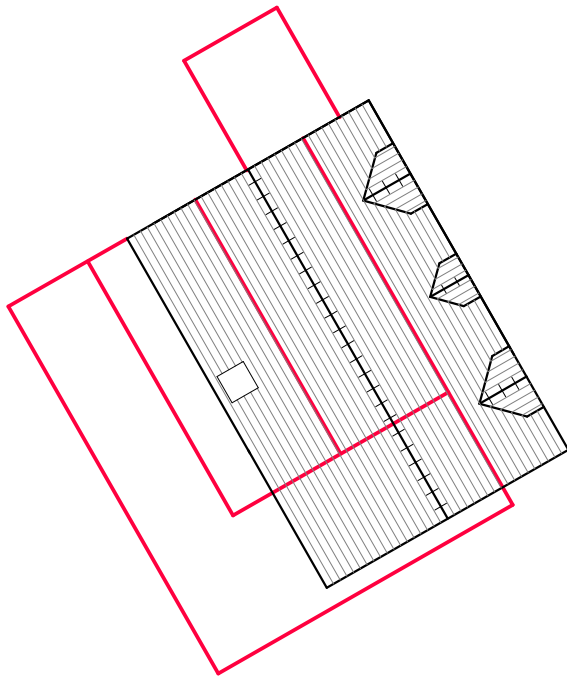

Proposed dwelling overlaid
onto existing for comparison

Amendment A: Proposed building moved 2m
towards the northeast (from the location
originally proposed).

Drawing Status: Planning application



ILETT HOUSE, SMITHY BANK, ALTON, STAFFS, ST10 4AD
TEL 01538 702164

www.nigelforrester.co.uk www.sap-calc.co.uk

CLIENT

Mr P and Mrs A Woodward

PROJECT

Proposed replacement dwelling

at
Dorian
Green Lane
Rudyard
ST13 8PN

DRAWING NUMBER 24/678/04/A

Existing & Proposed site plans

SCALES 1/200 @ A1