




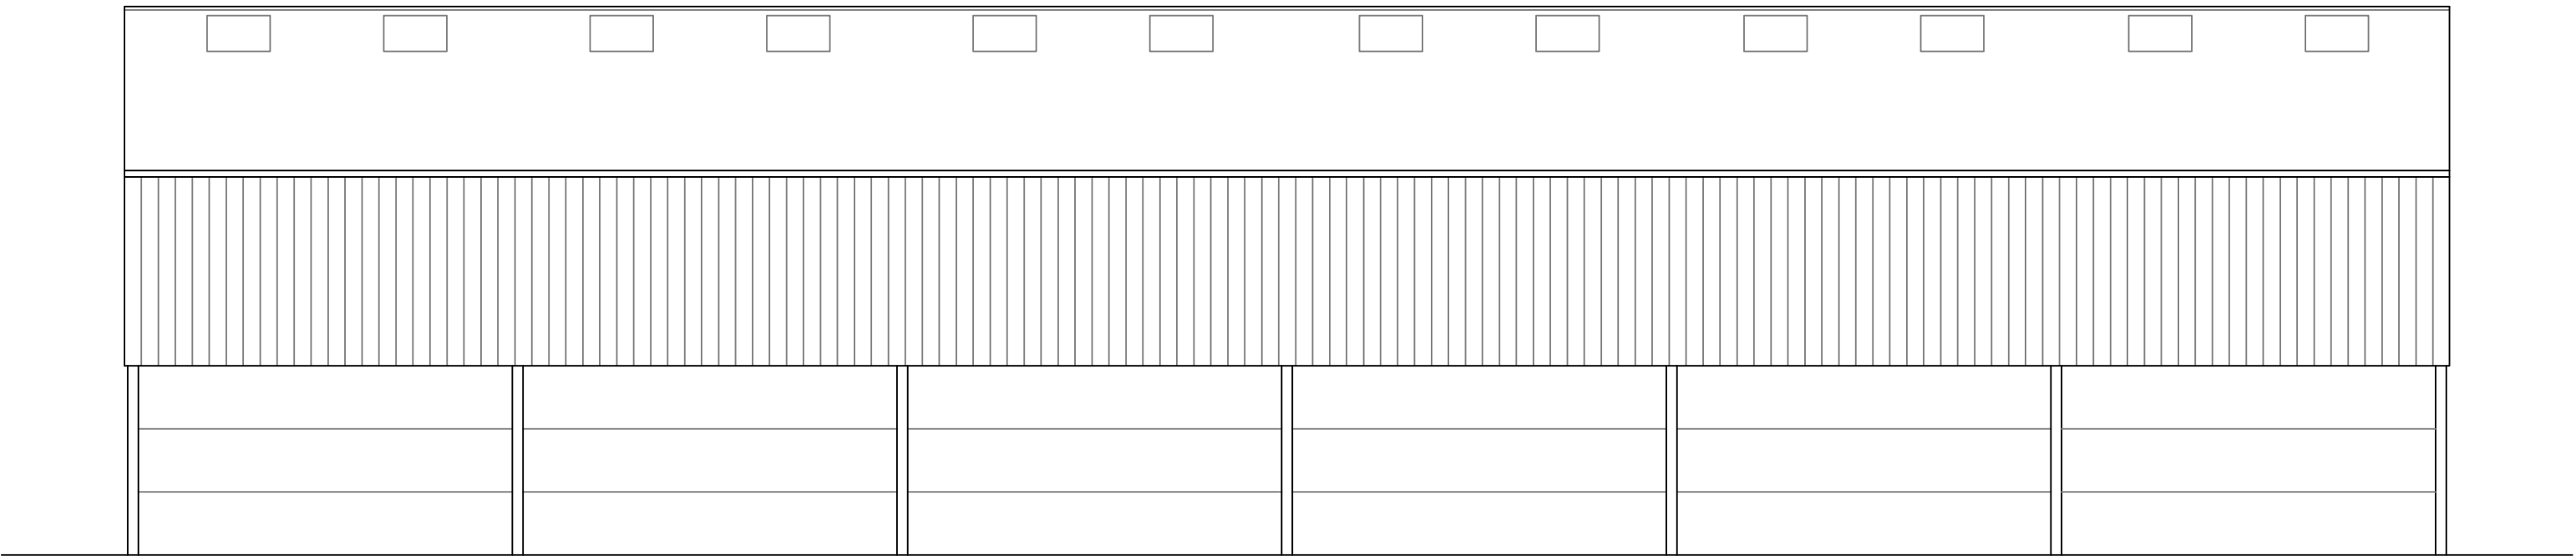


Front Elevation

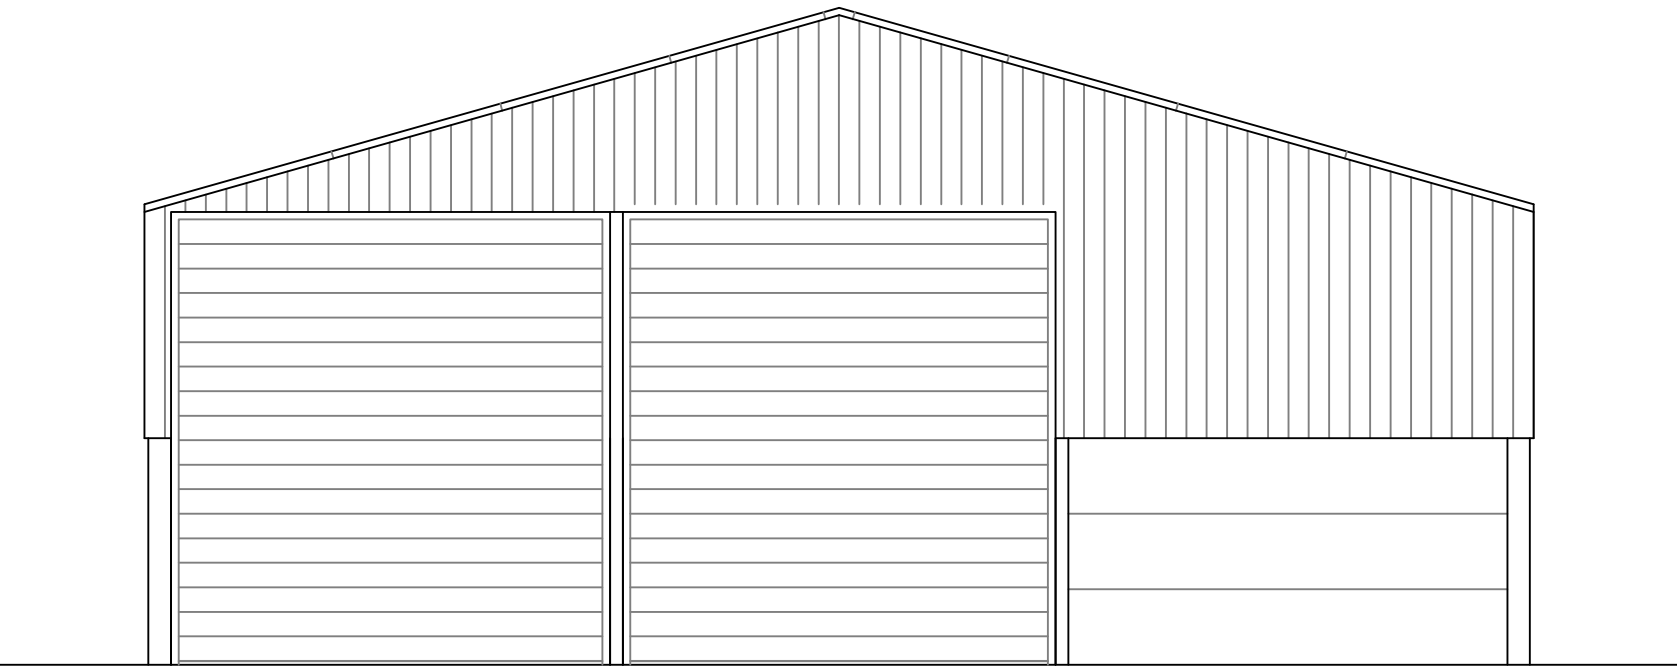



Side Elevation

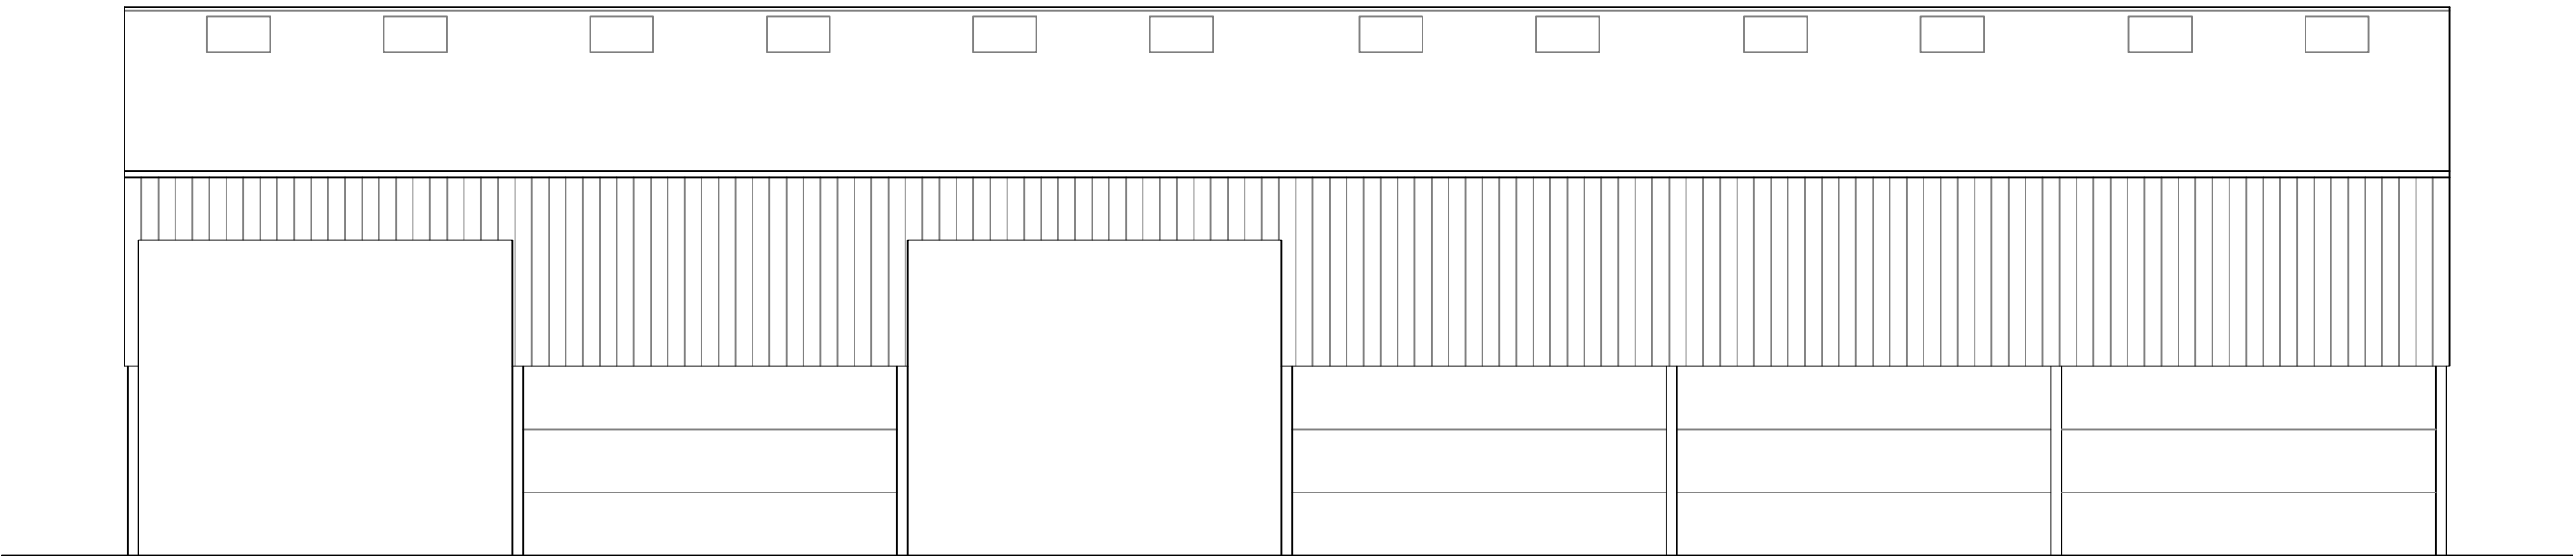

Rear Elevation

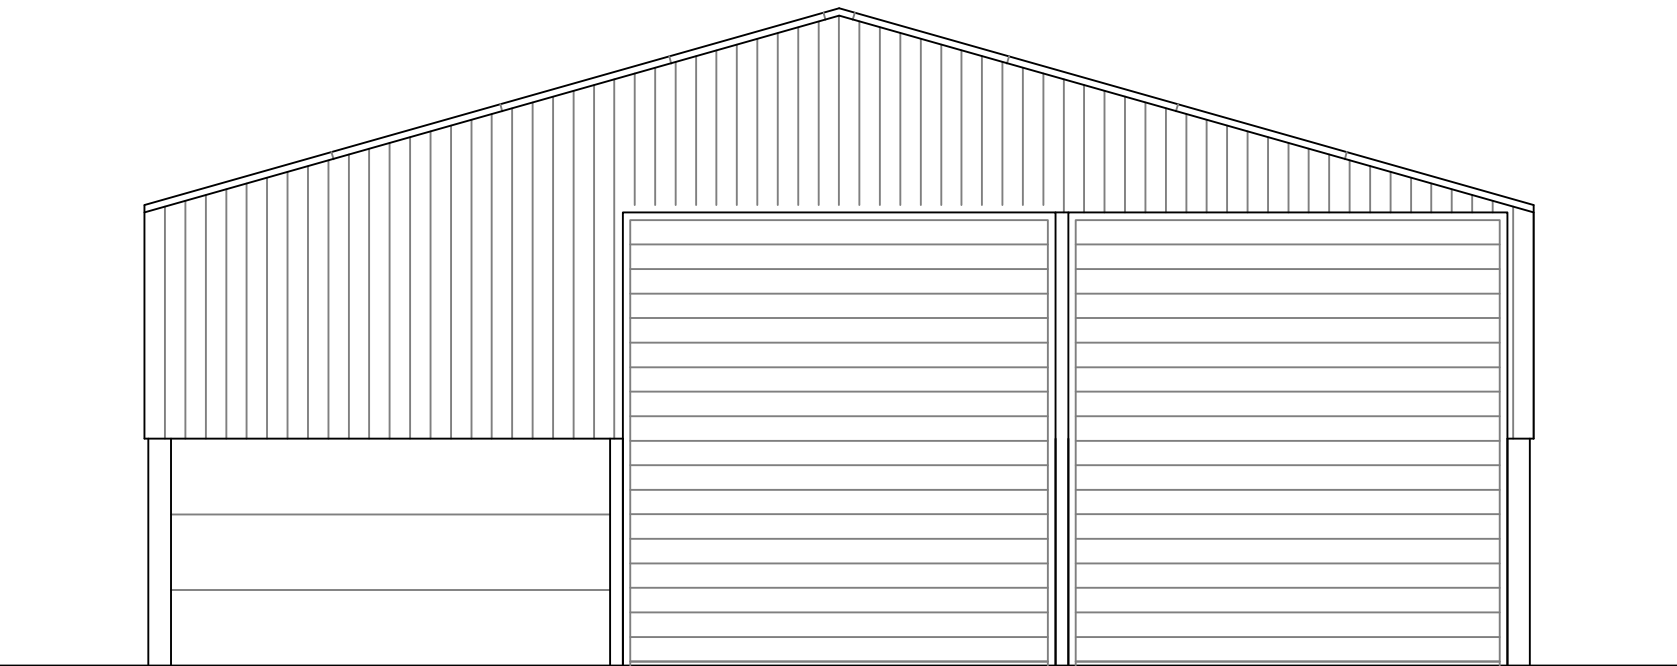

Side Elevation

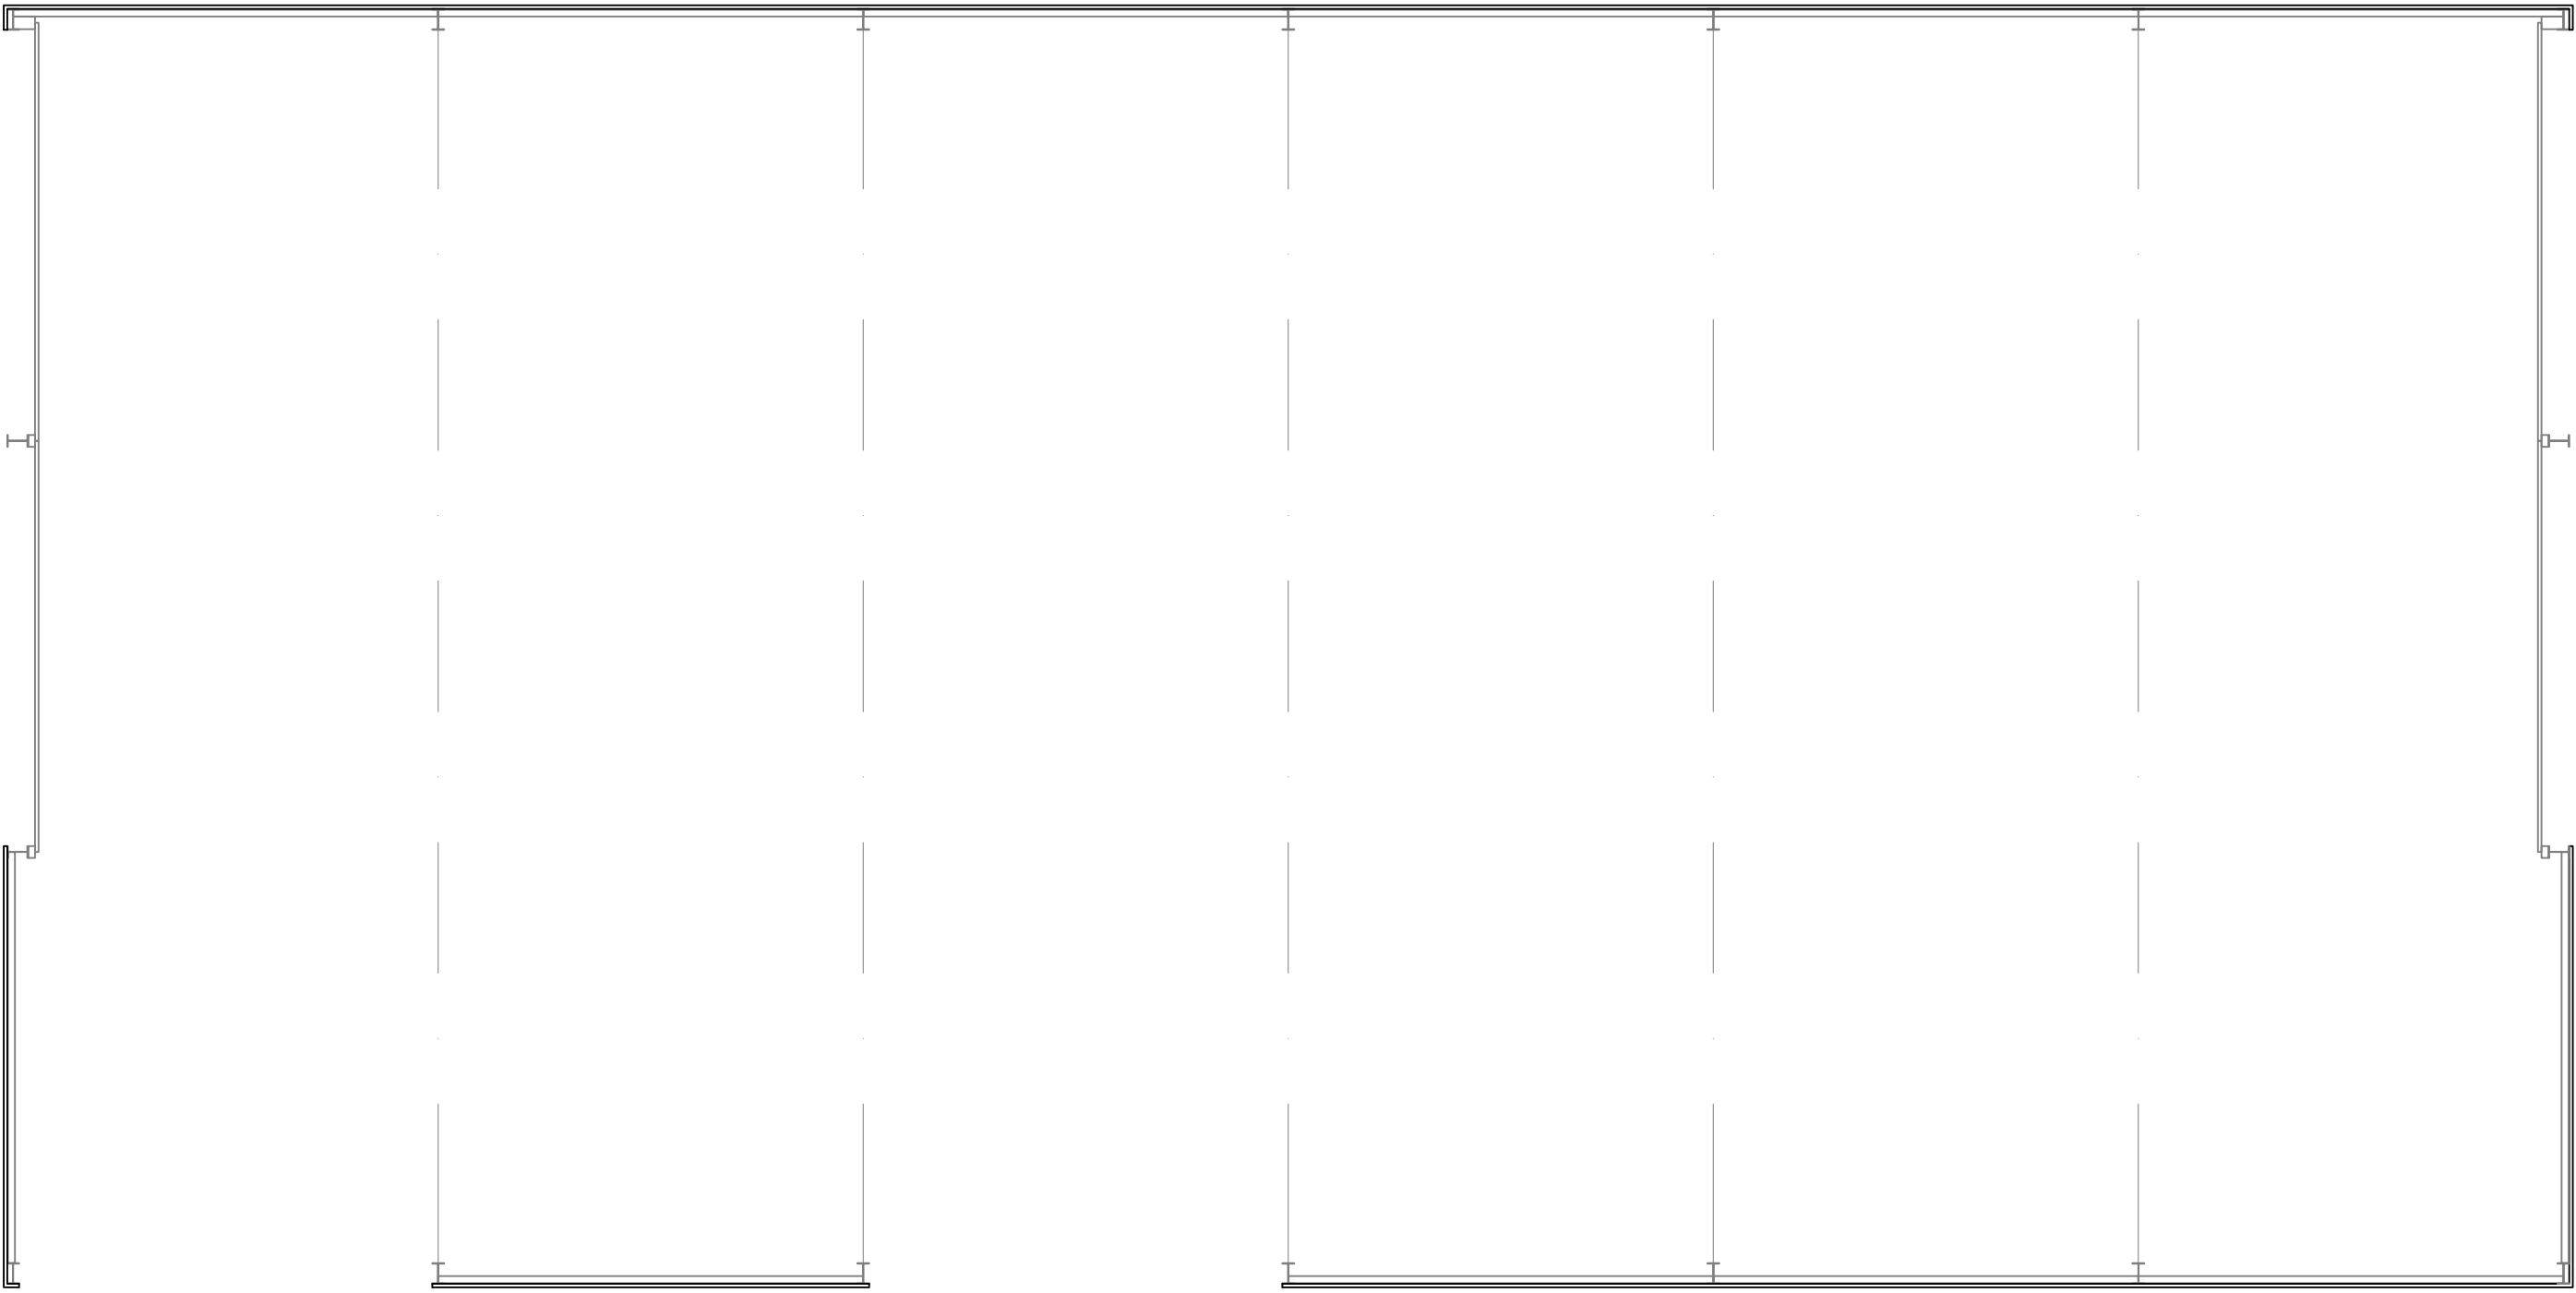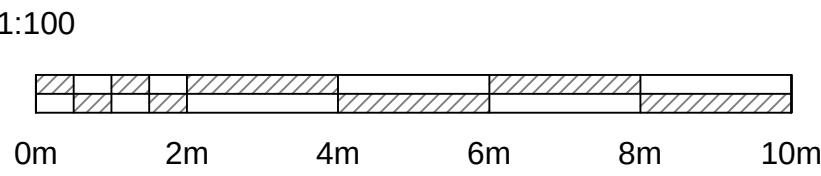

Ground Floor Plan

Client:
Oakleys Farm Ltd

Application:
**Oakleys Farm PNAB
Resubmission**

Drawing title:
Proposed Plans

Scale:
1:100 @ A1

Drawing number:
1311/J240221/003.1

Date:
8 November 2024

Drawn by:
SK



**WHARFE
RURAL PLANNING**

Sapling Home Farm, Ullard Hall Lane, Lower
Peover, Knutsford, Cheshire WA16 9PJ

T: 0 1 5 6 5 7 4 6 9 1 0
E: info@wharferuralplanning.co.uk
W: www.wharferuralplanning.co.uk