



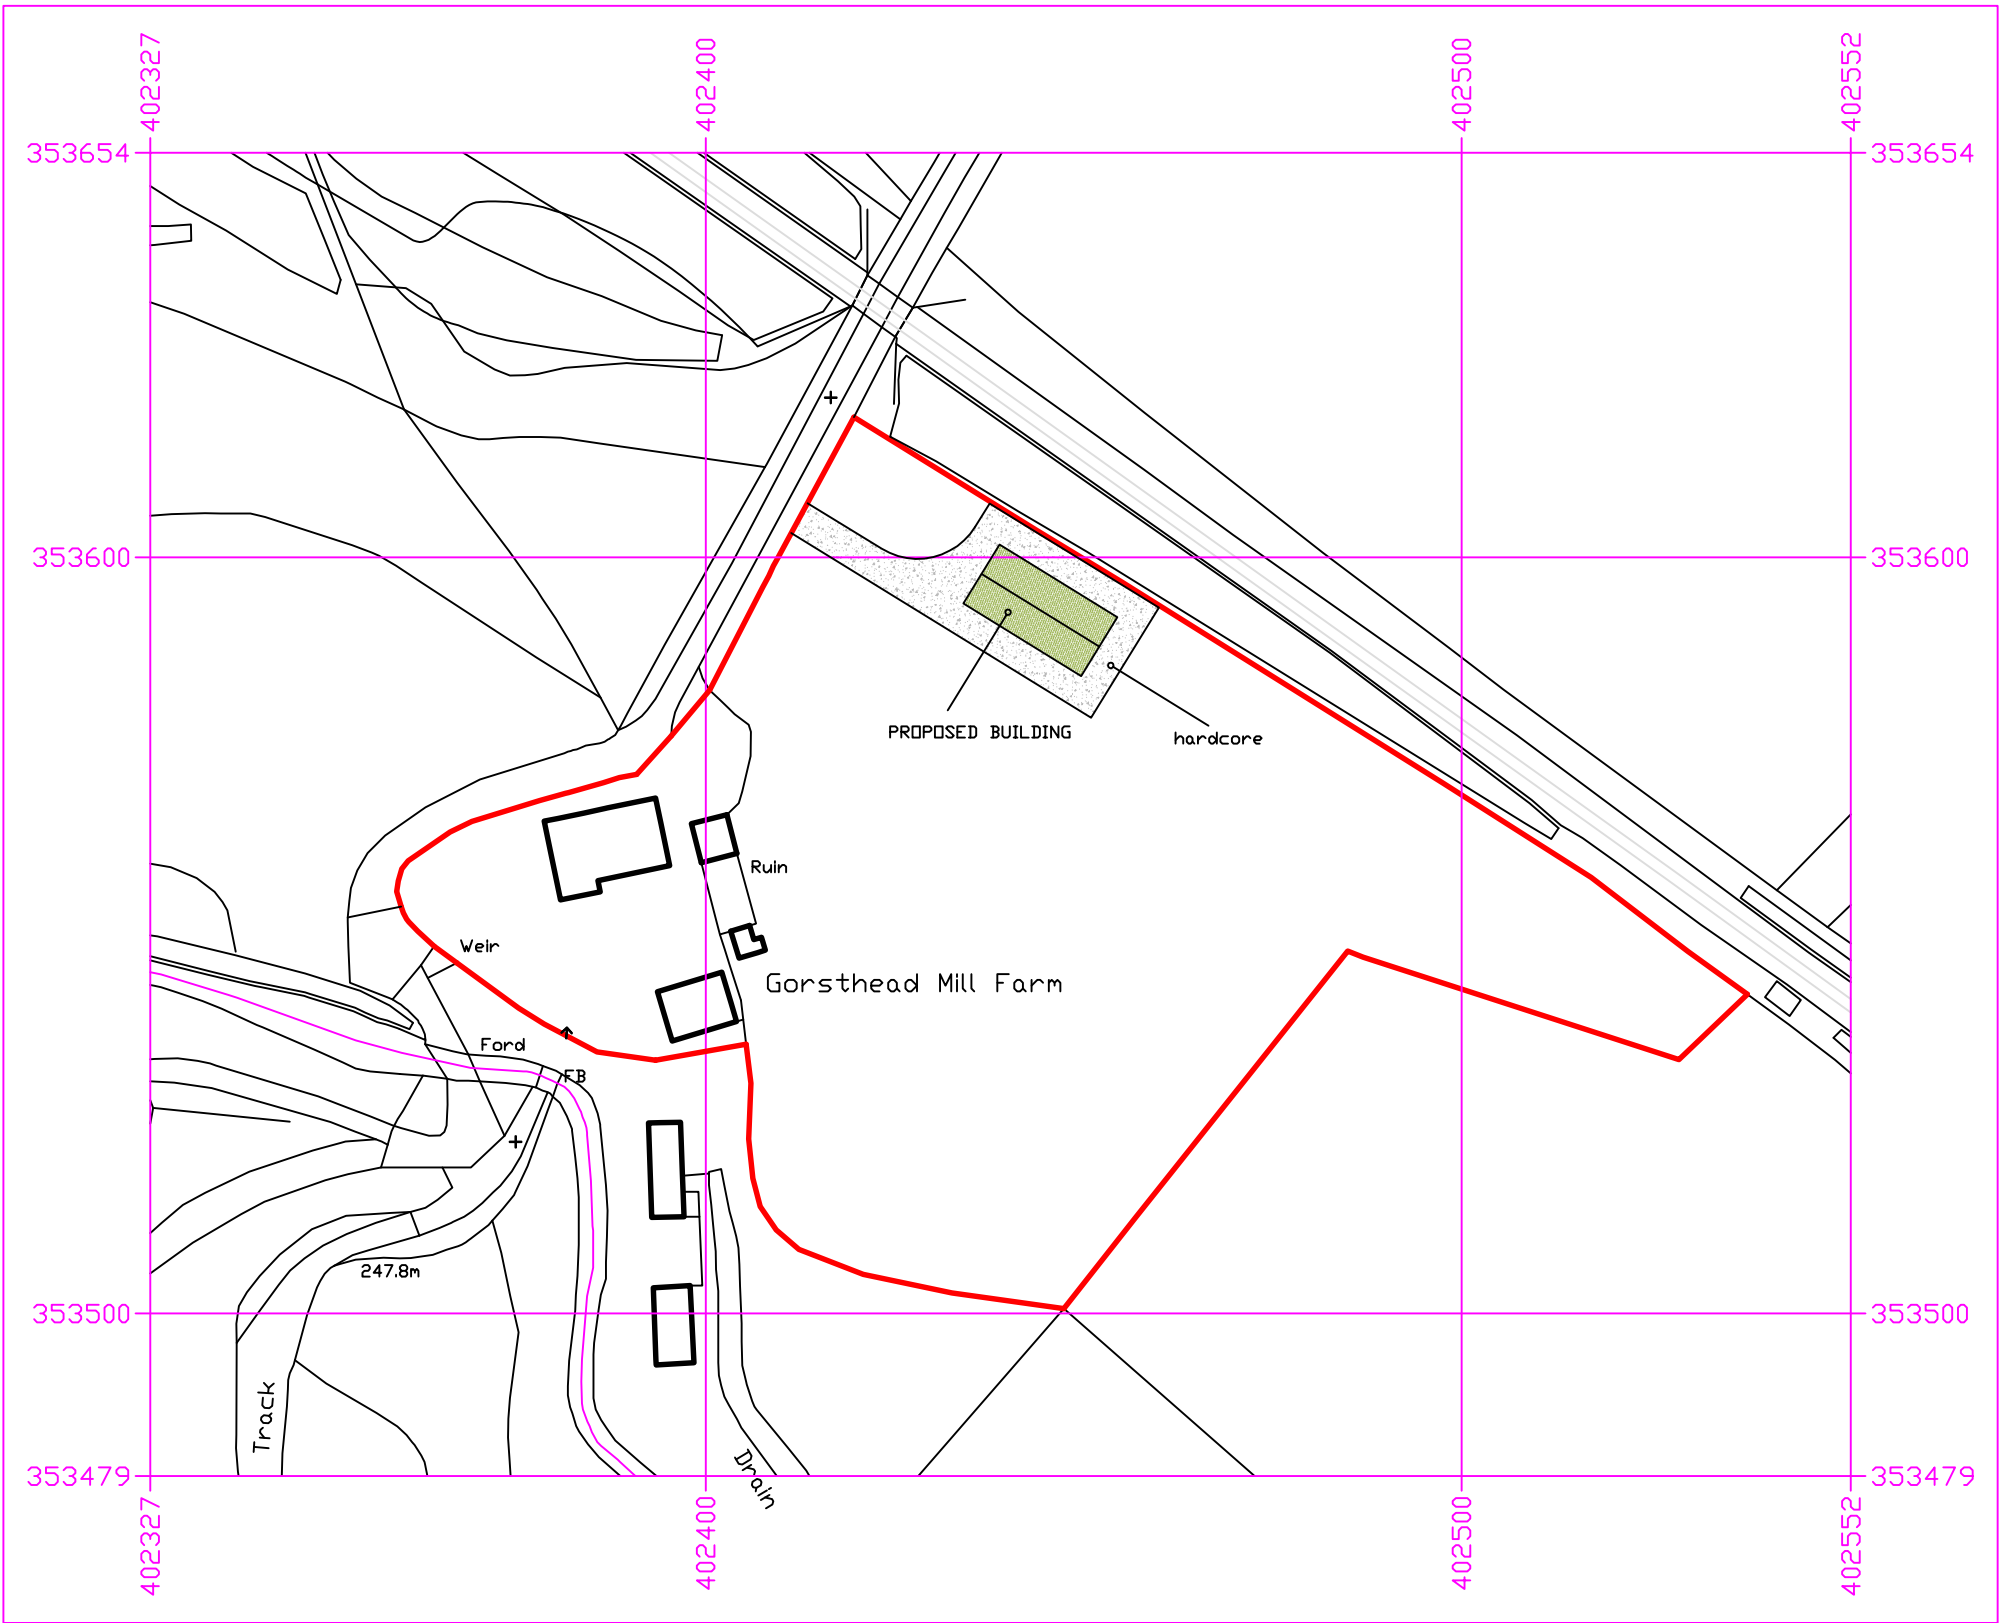

Serial number: 254878
© Crown copyright and database right 2024
Drainance Survey licence AC000048203
Reproduction in whole or in part is prohibited
without the prior permission of Drainance Survey.

go2plan
Design & Planning
Tel: 07957 634478 email: jon@go2plan.co.uk

PROPOSED SITE PLAN
PROPOSED AGRICULTURAL BUILDING
GORSTHEAD MILL FARM
BRADNOP, LEEK
STAFFORDSHIRE, ST13 7NL

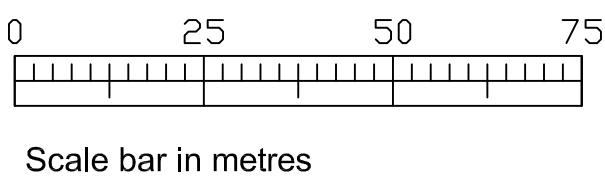

Dwg No. GMF 003
Scale: 1:1000 @ A3
date: 24.10.24
drawn: jon evans