

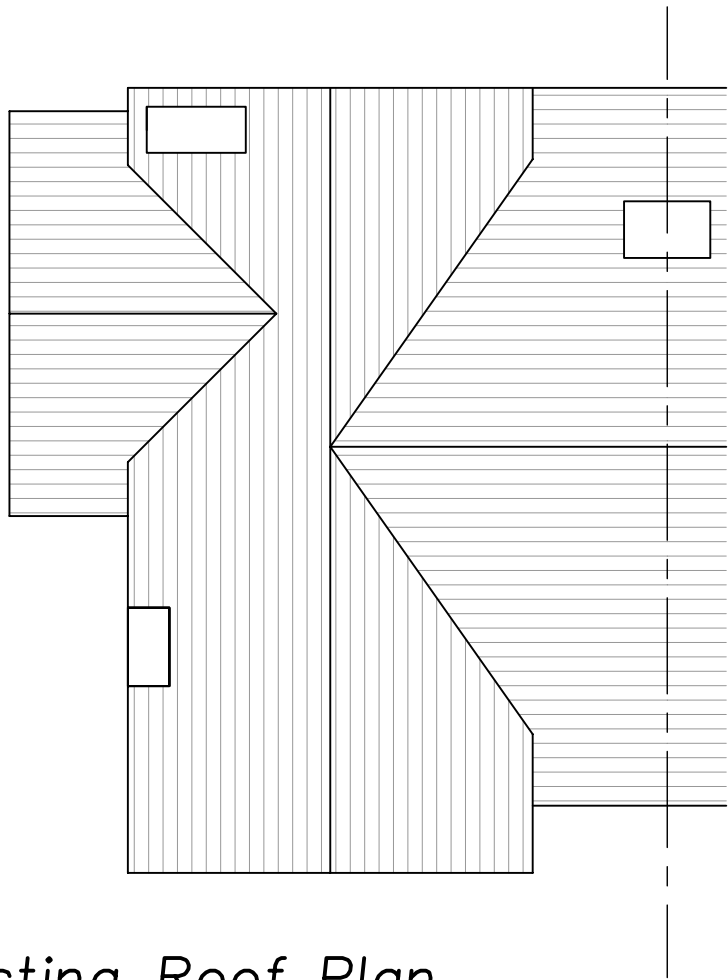


2nd Floor Plan has not been measured up

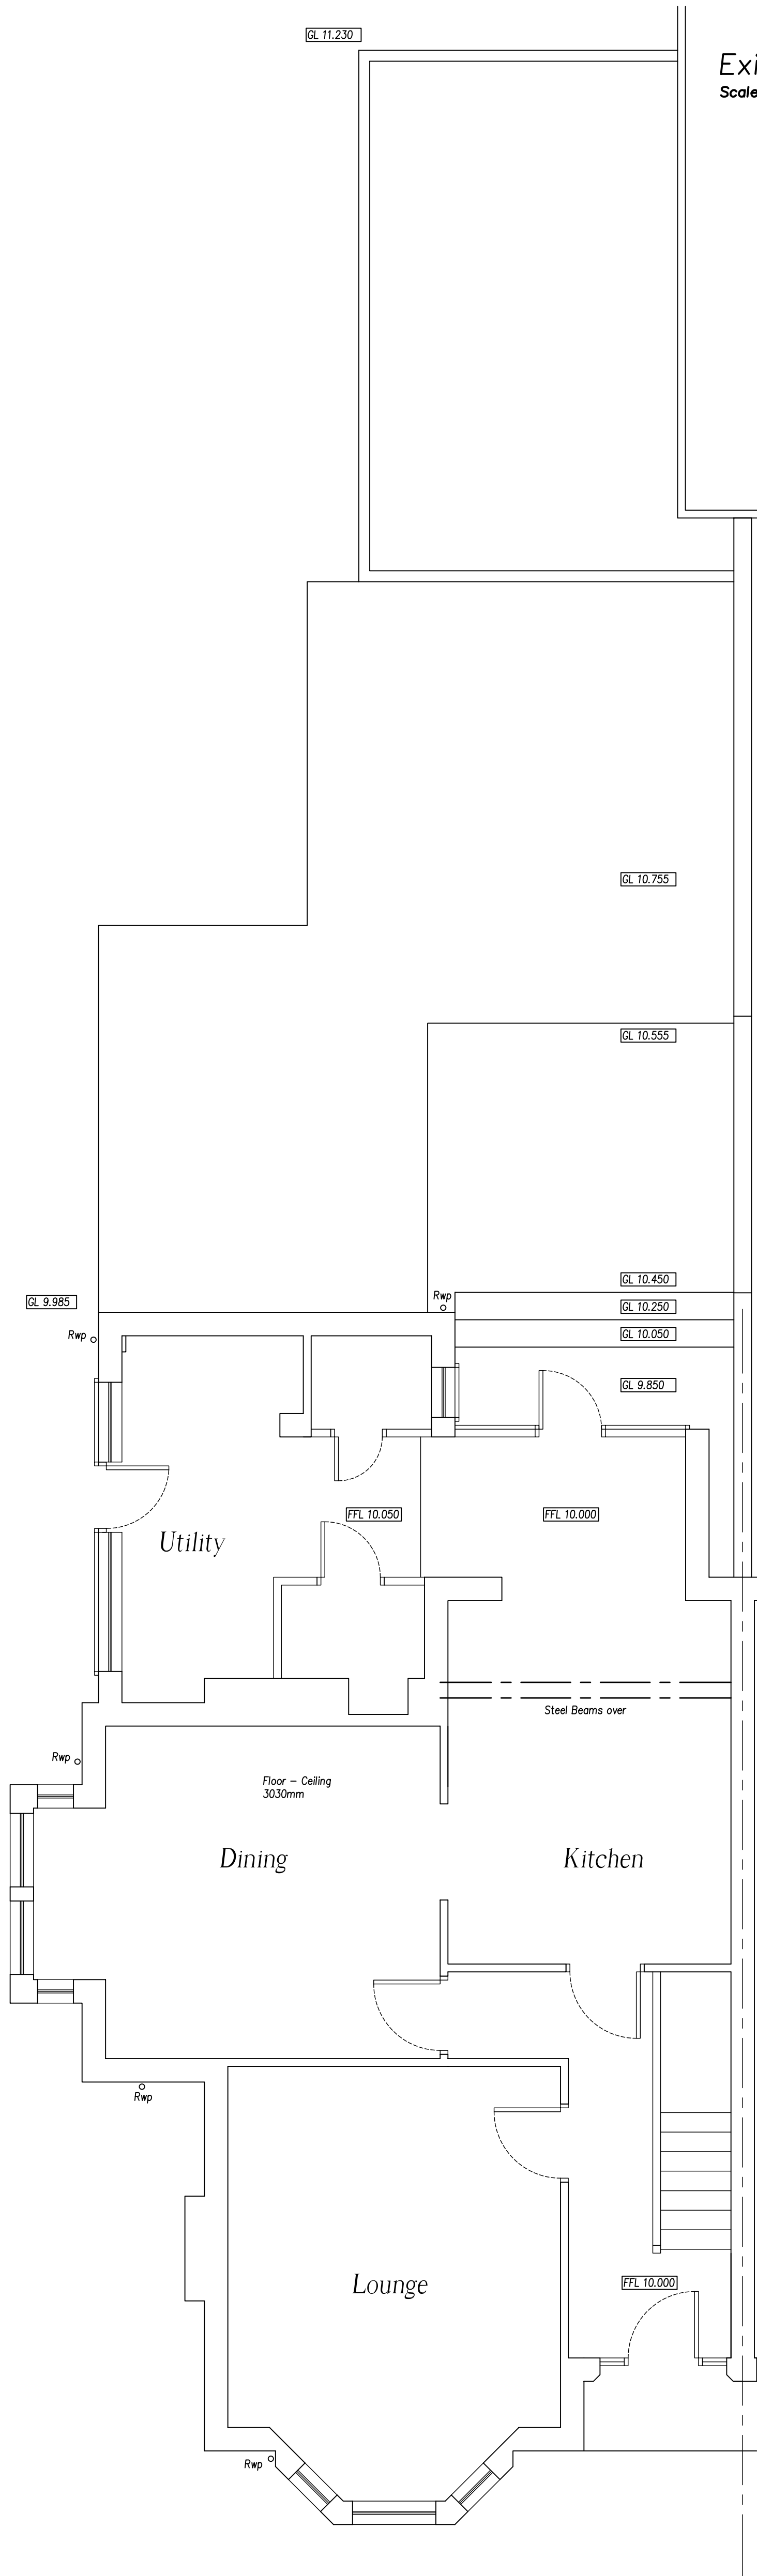


Existing Roof Plan
Scale 1:100

Adjacent Garage

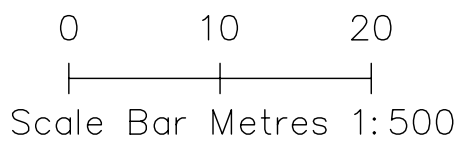


Existing Ground Floor Plan
Scale 1:50

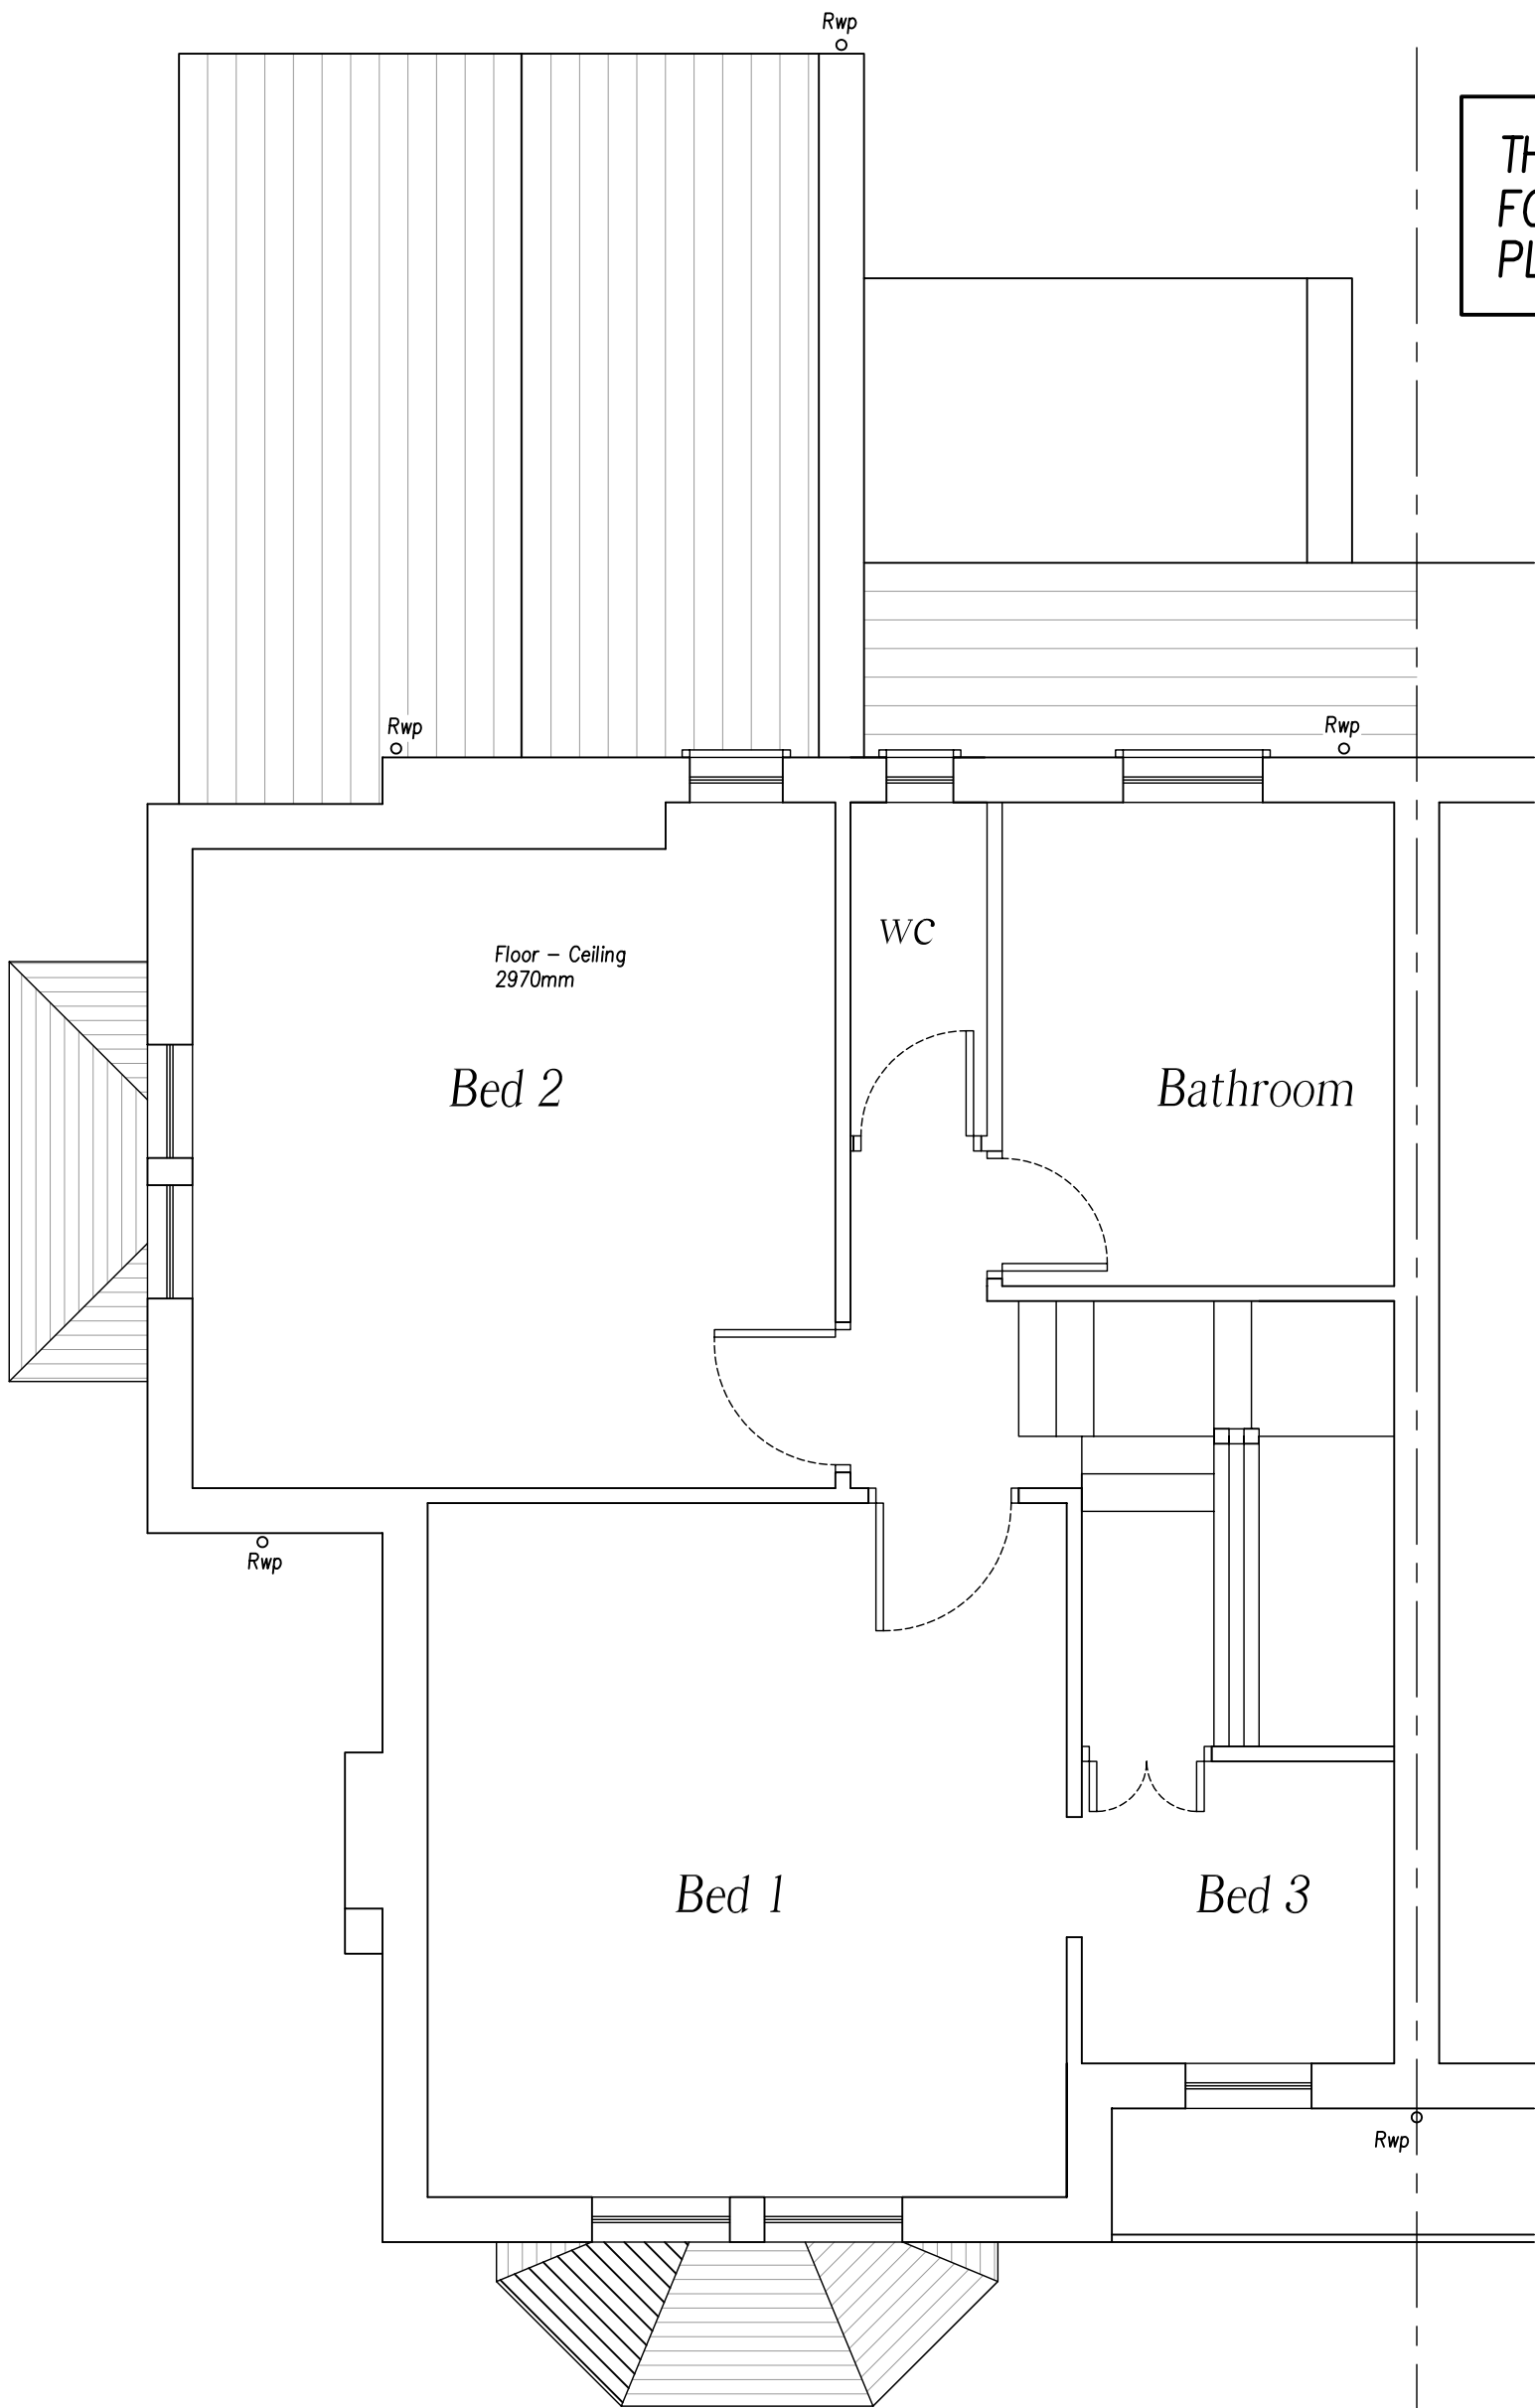


Existing First Floor Plan
Scale 1:50

SITE AREA 1928SQM


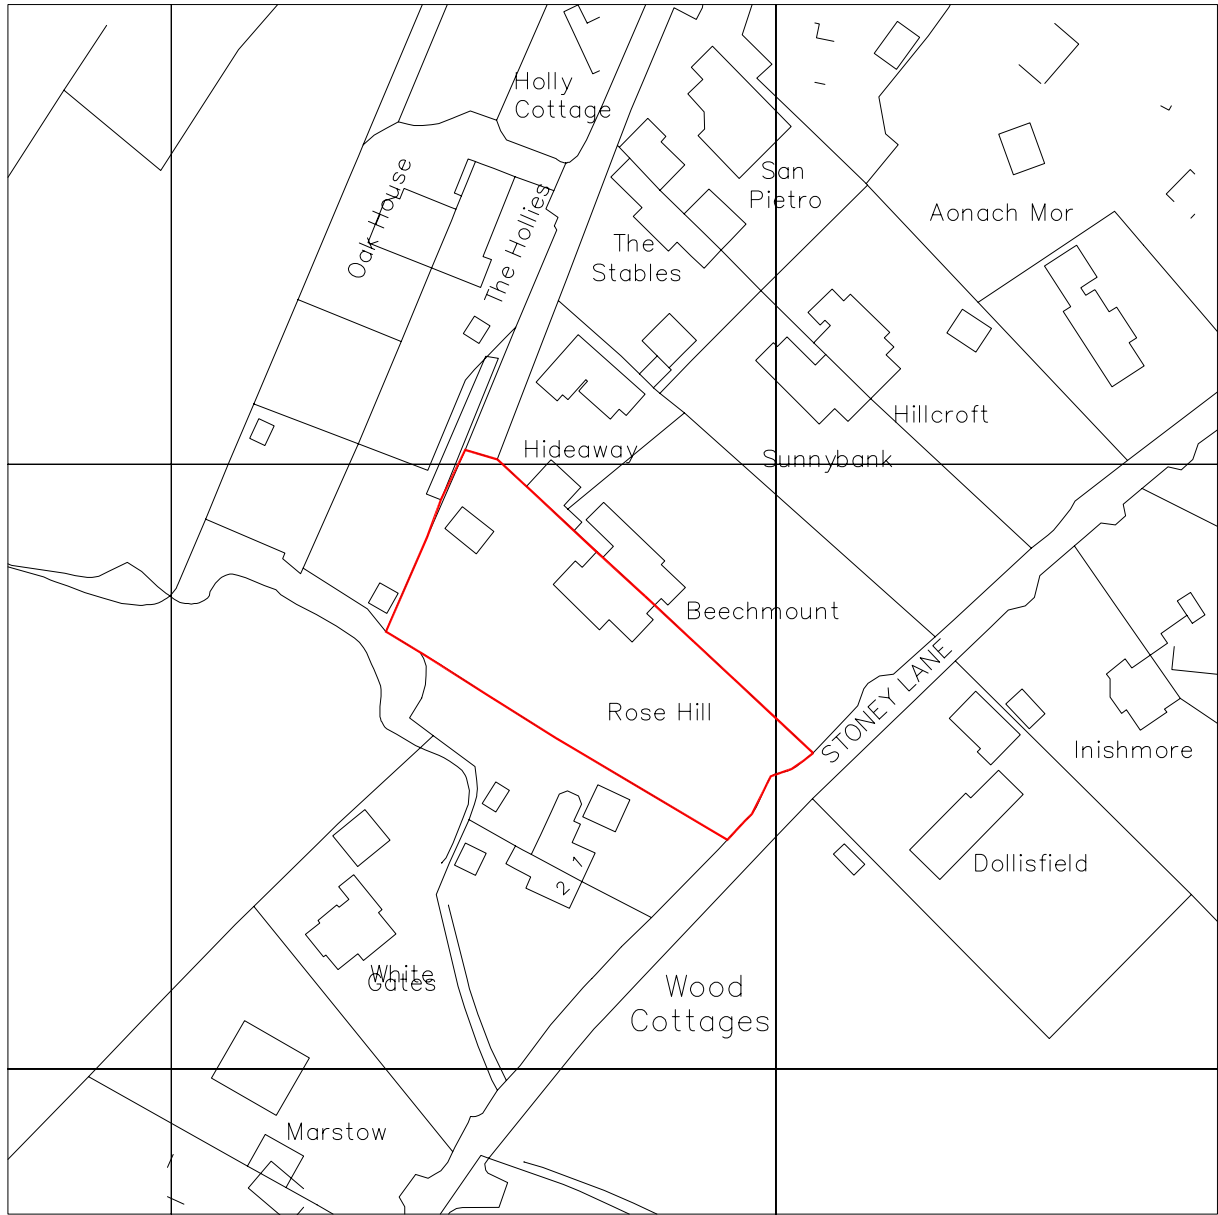


Crown Copyright and database rights 2024. OS AC0000814278 National Map Centre. Purchased 12/03/2024 1 year licence.

 

Site Plan 1:1250

Ordnance Survey
OS Sitemap

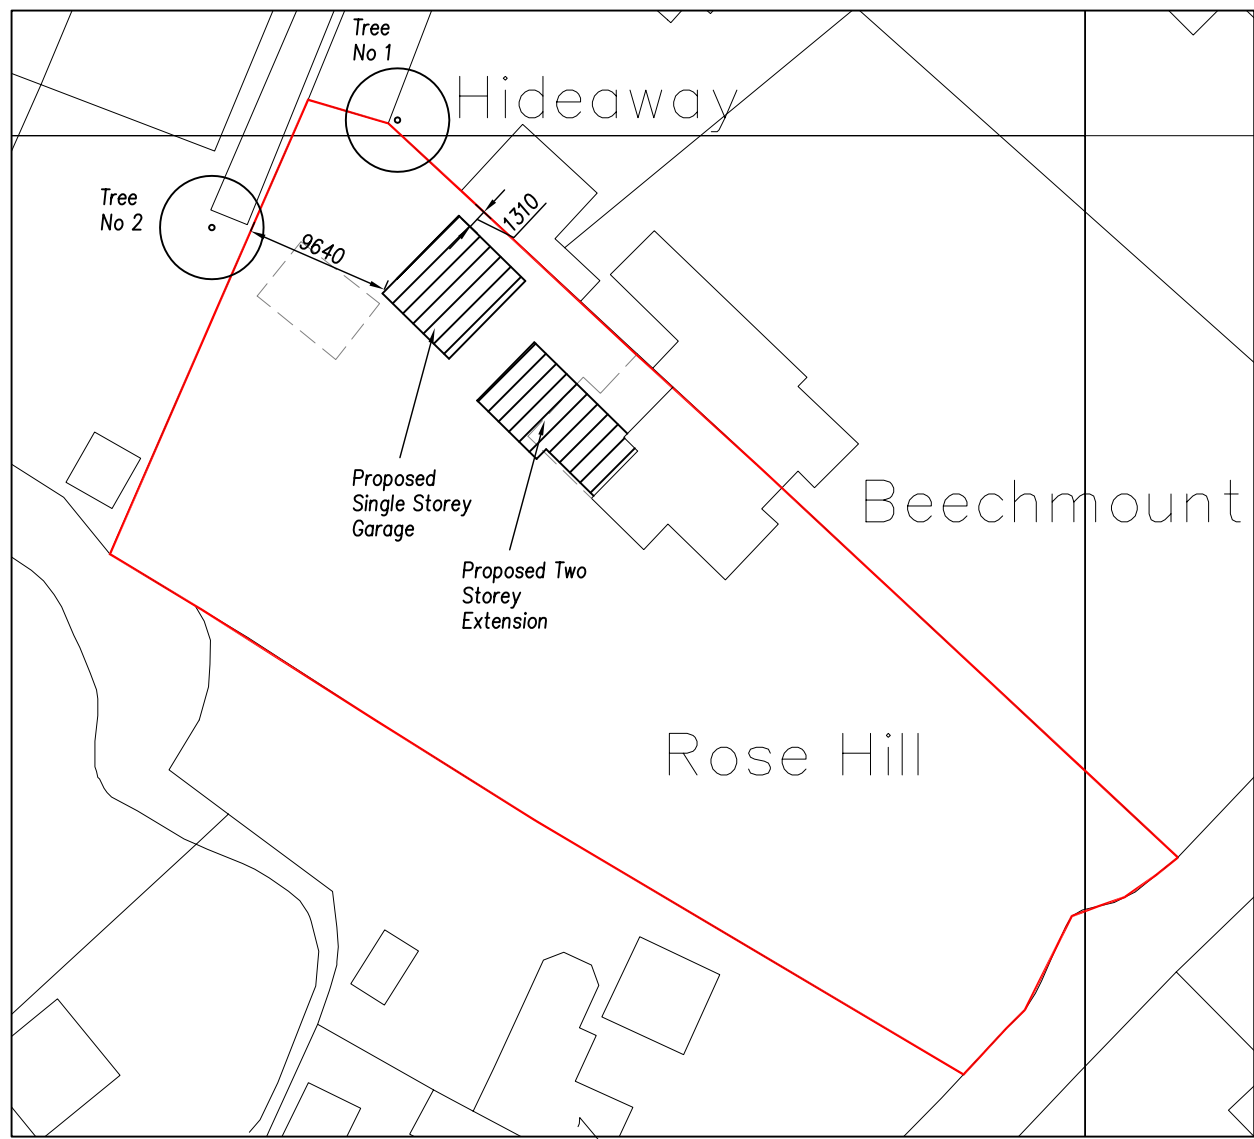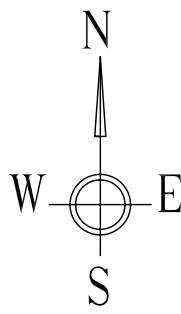

All dimensions to boundaries have been taken from the OS survey

Block Plan 1:500

THIS DRAWING HAS BEEN PREPARED
FOR THE PURPOSE OF OBTAINING
PLANNING APPROVAL ONLY

A	03.10.24	AMENDED BLOCK PLAN	
Revision		Details of Amendments	
<u>Proposed Development</u> <i>Proposed Demolition of existing Extension to make way for new Rear Extension to Rose Hill, Stoney Lane, Endon Staffordshire, ST9 9BZ</i>			
<u>Drawing Title</u> <i>Existing Floor Plans, Site Plan and Block Plan</i>			
Date		Scale © A1	Sheet
14.05.23		1:50,100,500,1250	1 of 5
<u>Applicants Name & Address</u> <i>Steve Shenton</i> <i>Rose Hill, Stoney Lane, Endon Staffordshire, ST9 9BZ</i>			