




THIS DRAWING HAS BEEN PREPARED
FOR THE PURPOSE OF OBTAINING
PLANNING APPROVAL ONLY

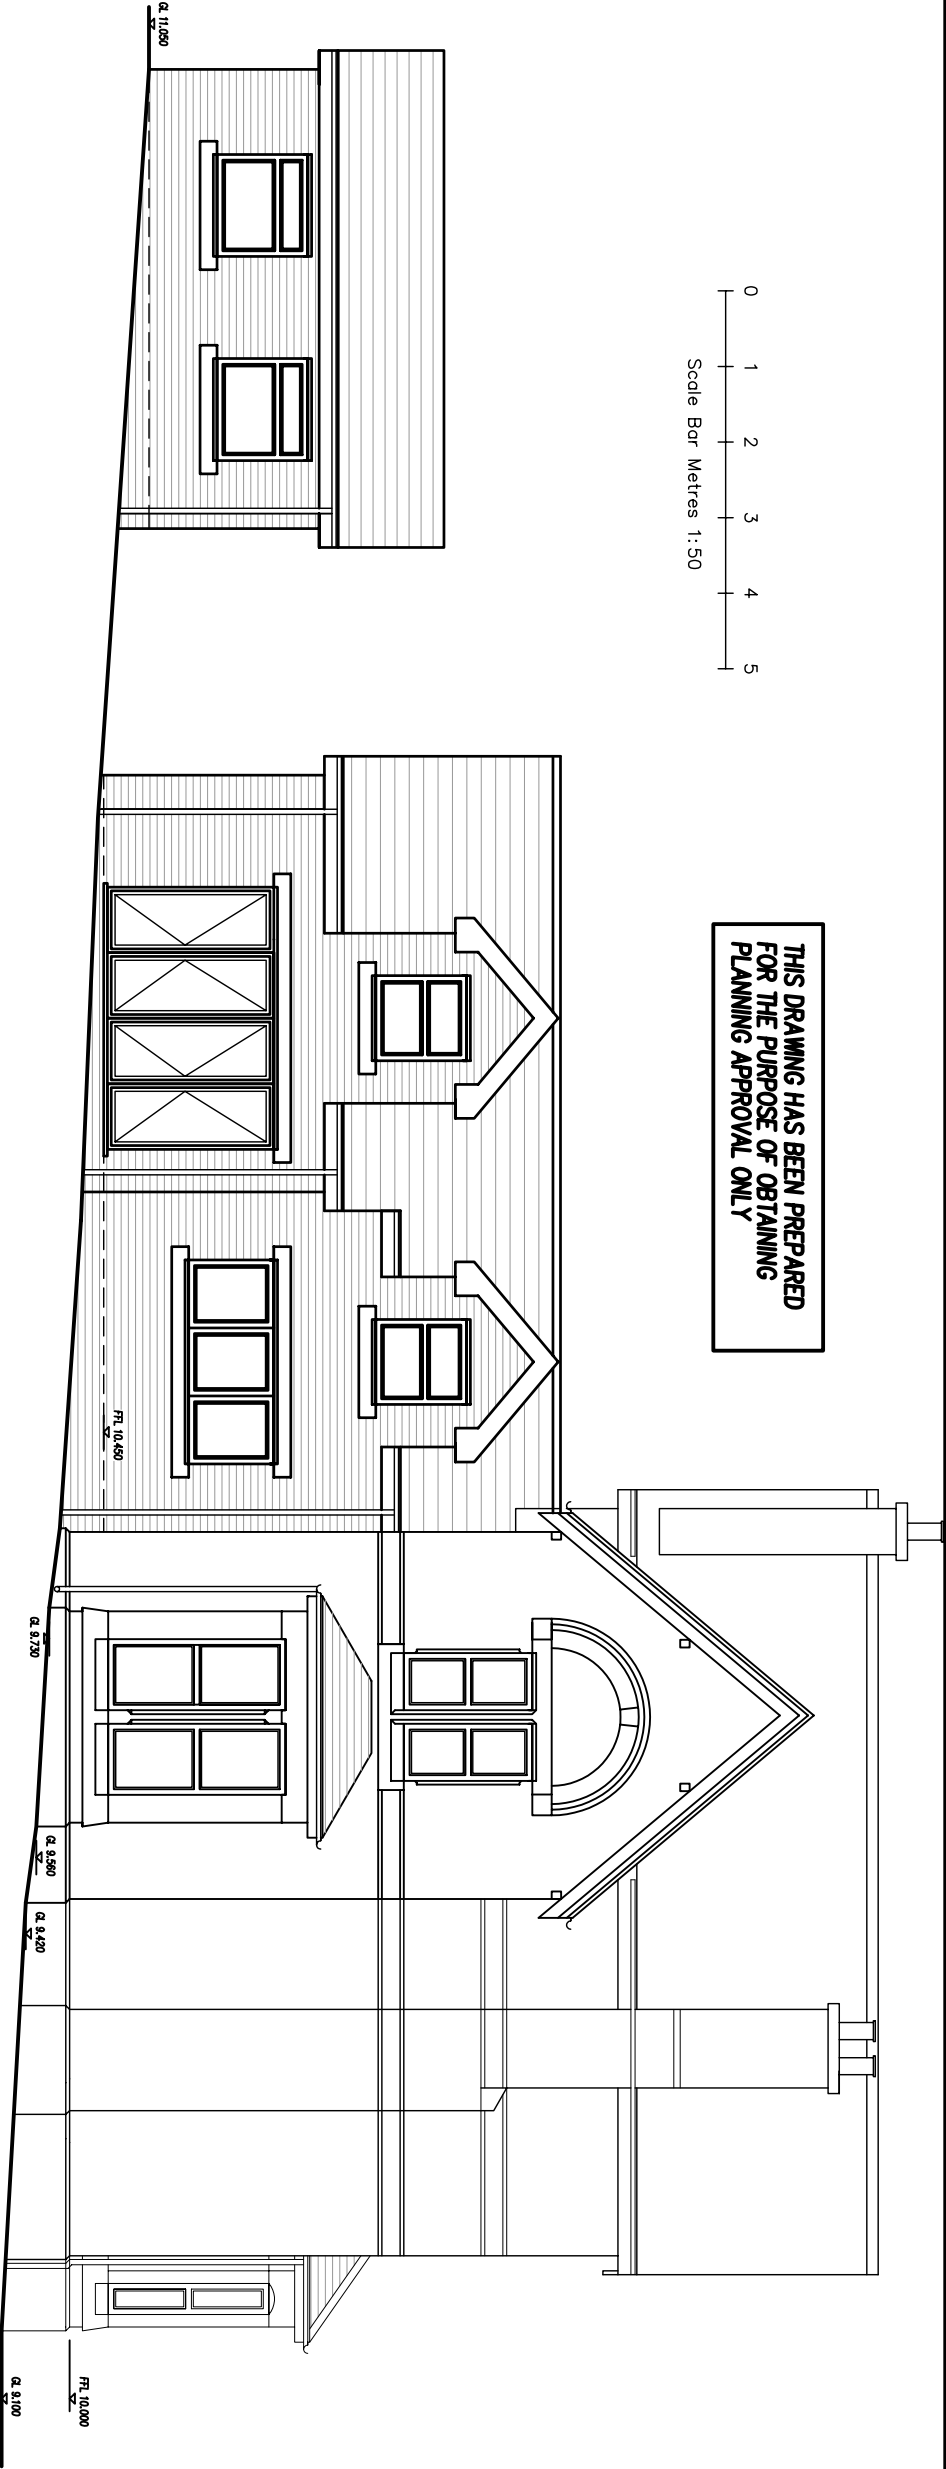

Proposed Side Elevation
Scale 1:50

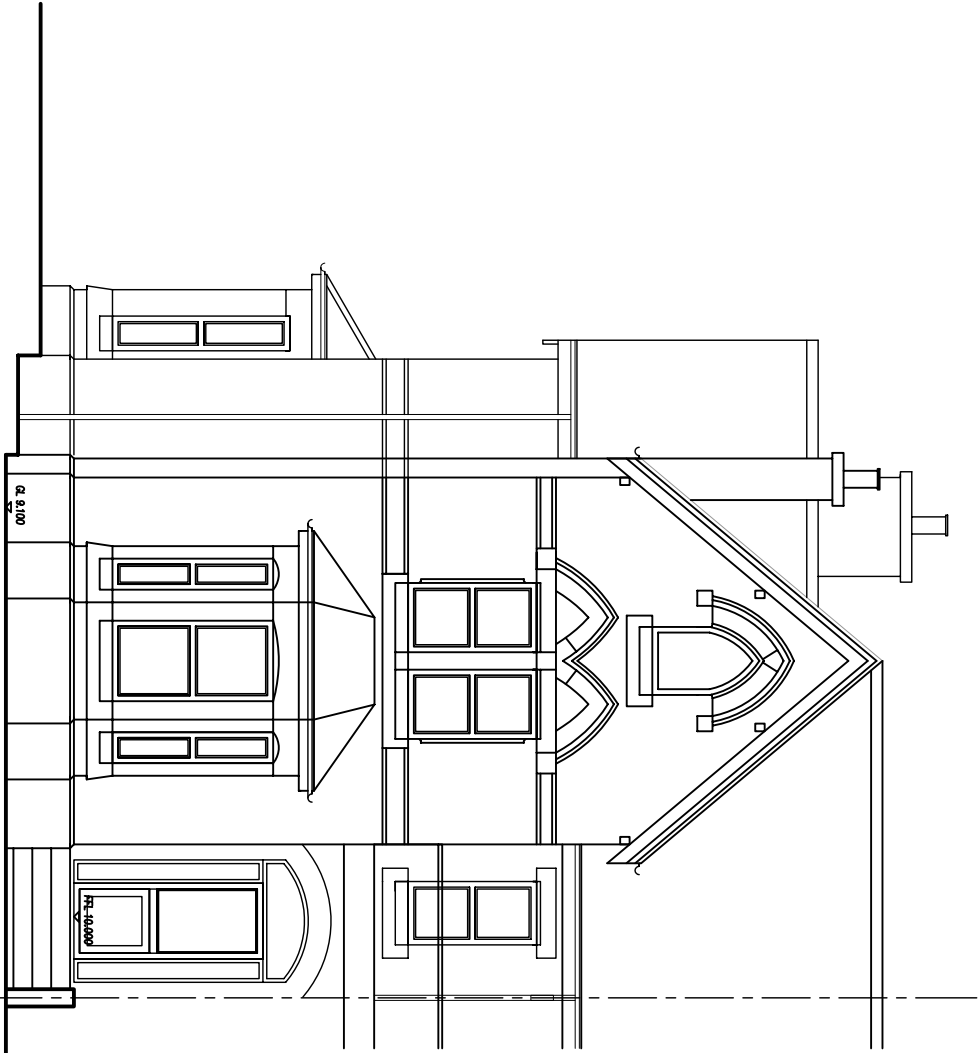

Proposed Front Elevation
No Alteration
Scale 1:50

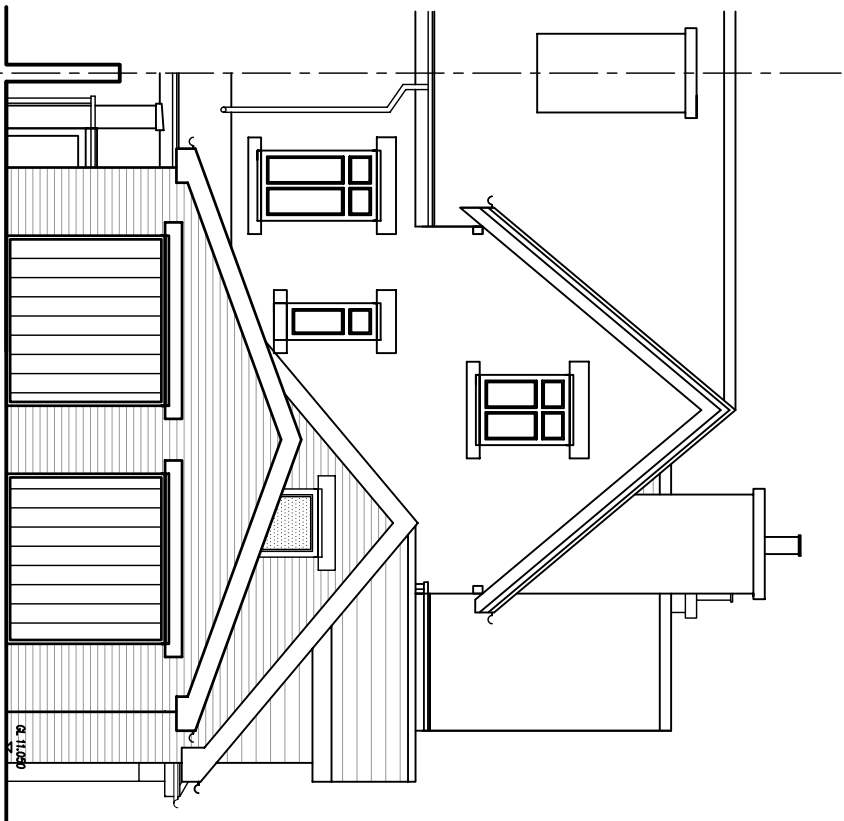

Proposed Rear Elevation
Scale 1:50

A. 03.10.24		AMENDED DESIGN	
Revision		Details of Amendments	
Drawing Title			
Proposed Demolition of existing Extension to make way for new Rear Extension to Rose Hill, Stoney Lane, Endon Staffordshire, ST9 9BZ			
Proposed Elevations Sheet 2 of 2			
Date	Scale @ A1	Sheet	
14.03.23	1:50	5 of 5	
Applicants Name & Address			
Steve Shenton			
Rose Hill, Stoney Lane, Endon Staffordshire, ST9 9BZ			