
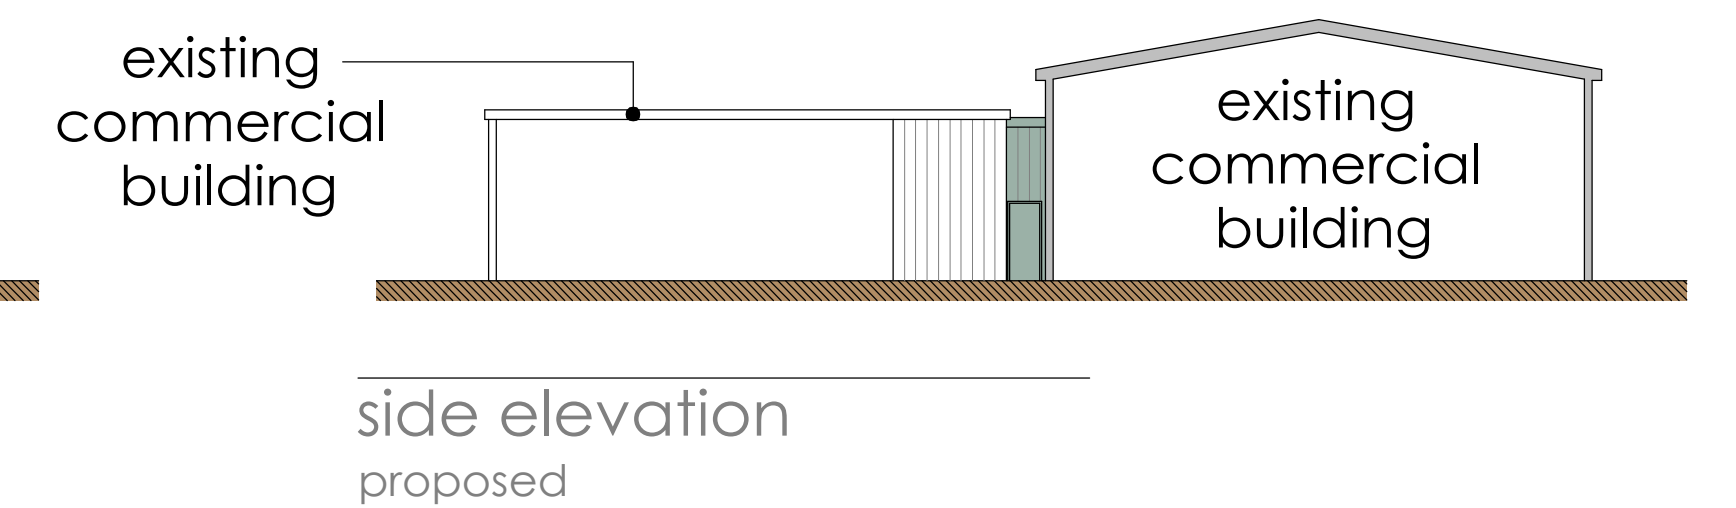
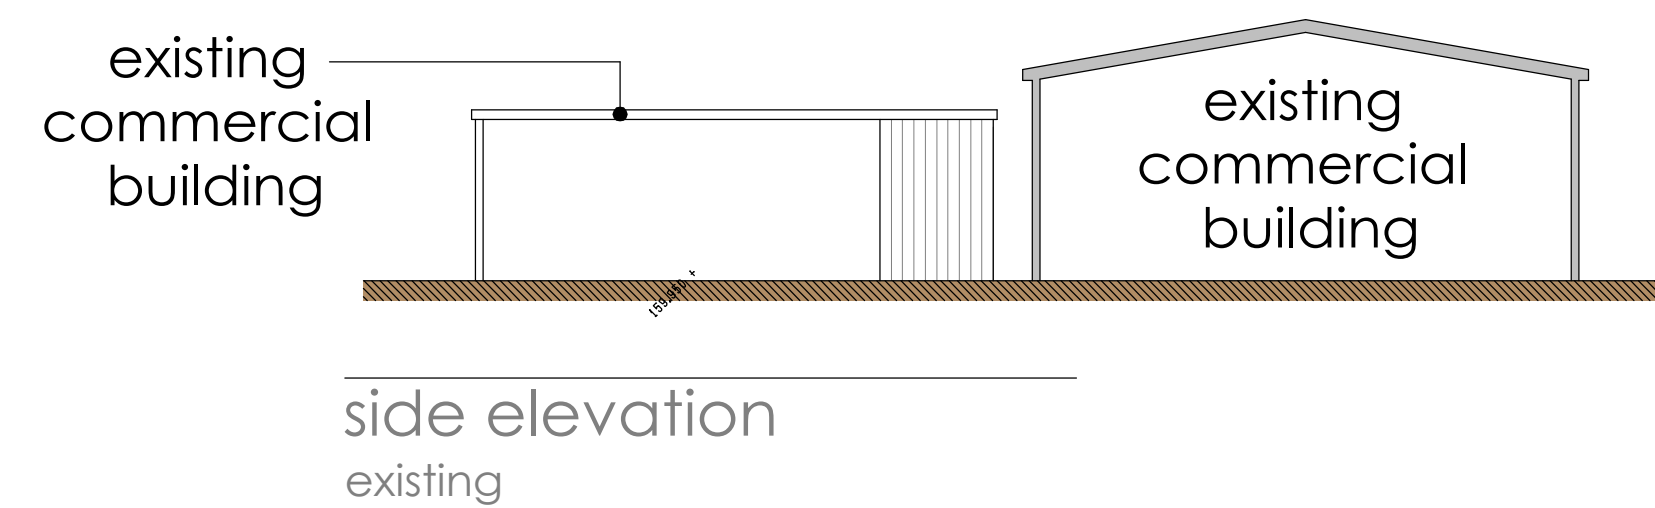
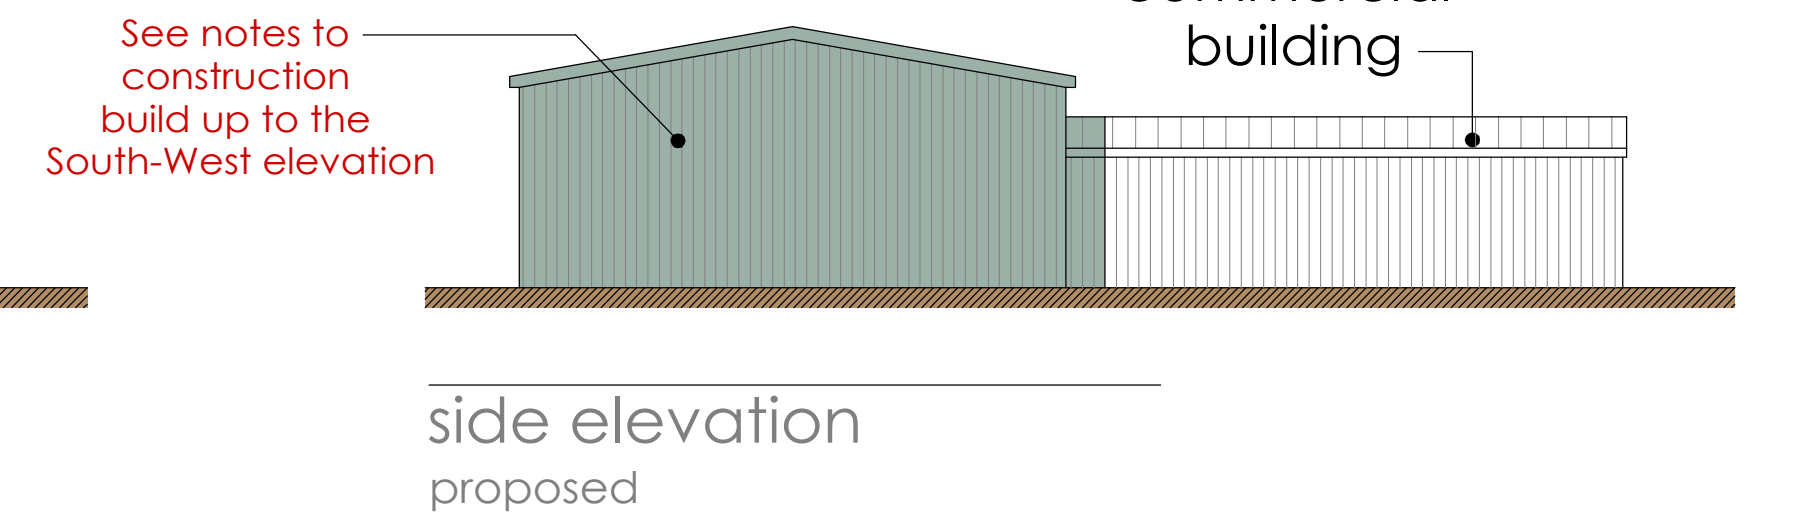
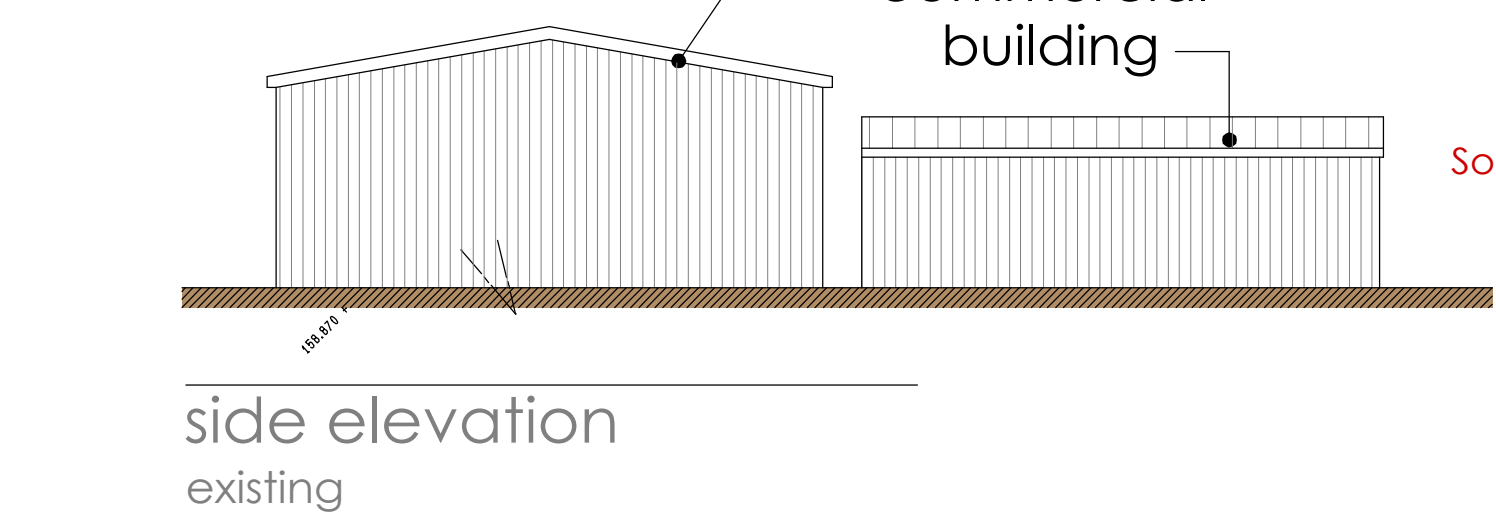
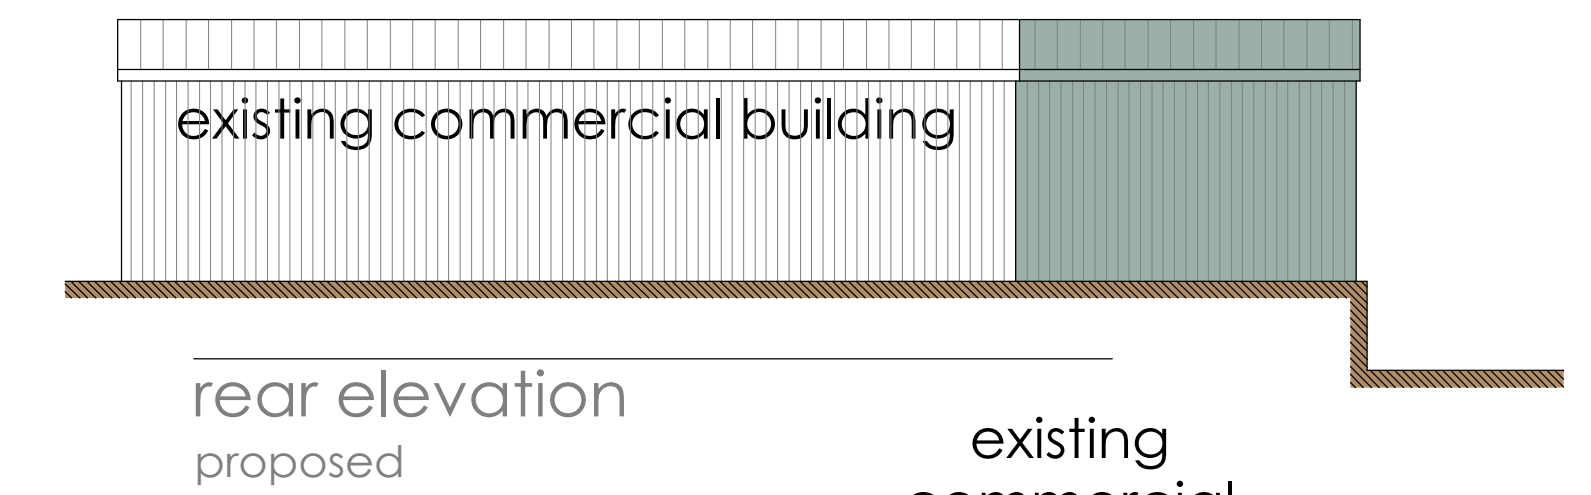
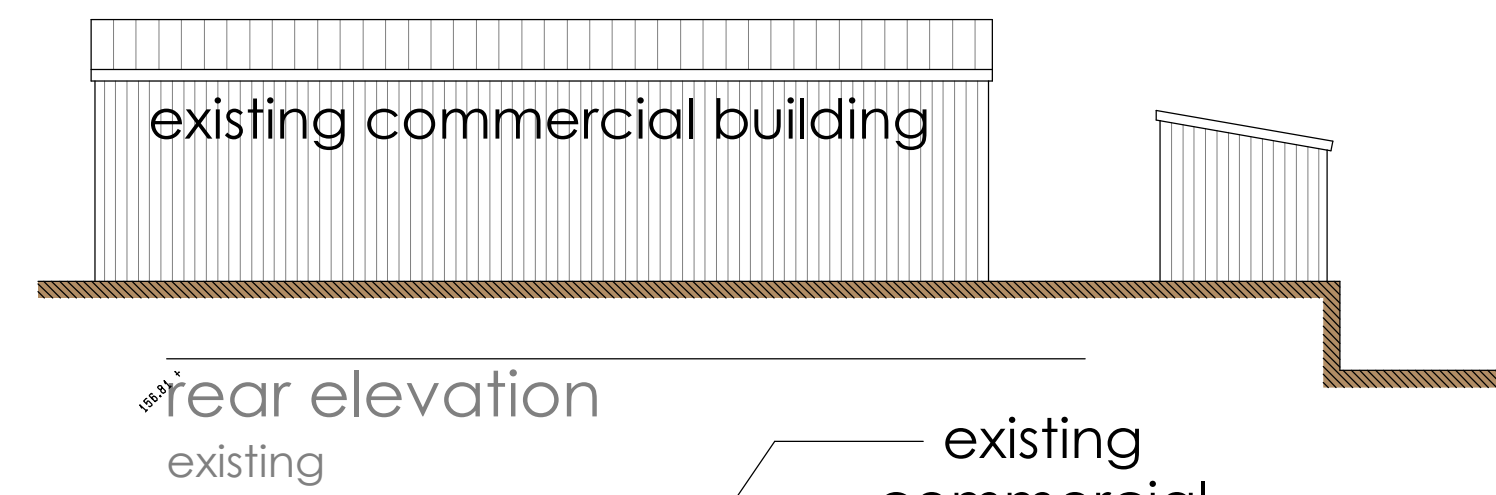
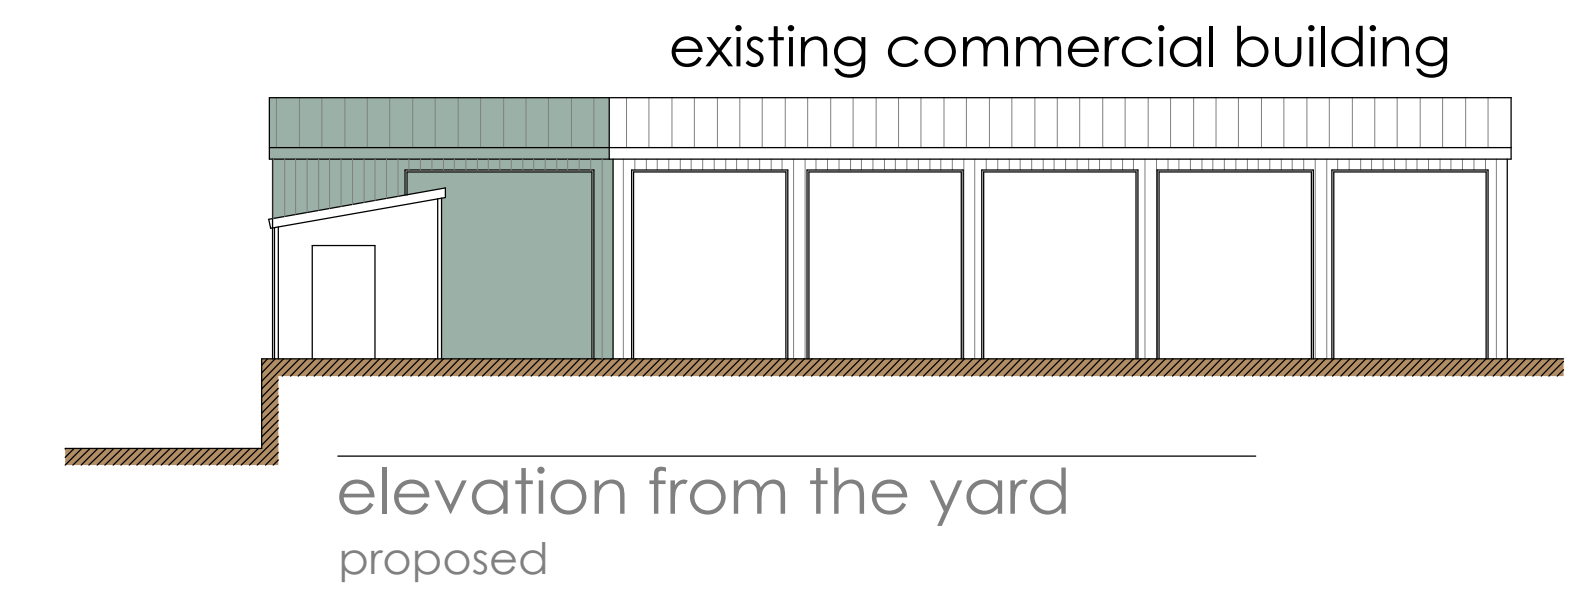


External -  
Metal composite cladding - Kingspan Quad  
Core KS1000RW LEC Wall Panel or similar with  
Sound reduction of  $R_w = 25\text{dB}$  - See Appendix A  
On metal sheeting Rails.  
Internal lining system -  
ACH 80mm acoustic sandwich panel -  
with Sound reduction of 36 dB - See Appendix B

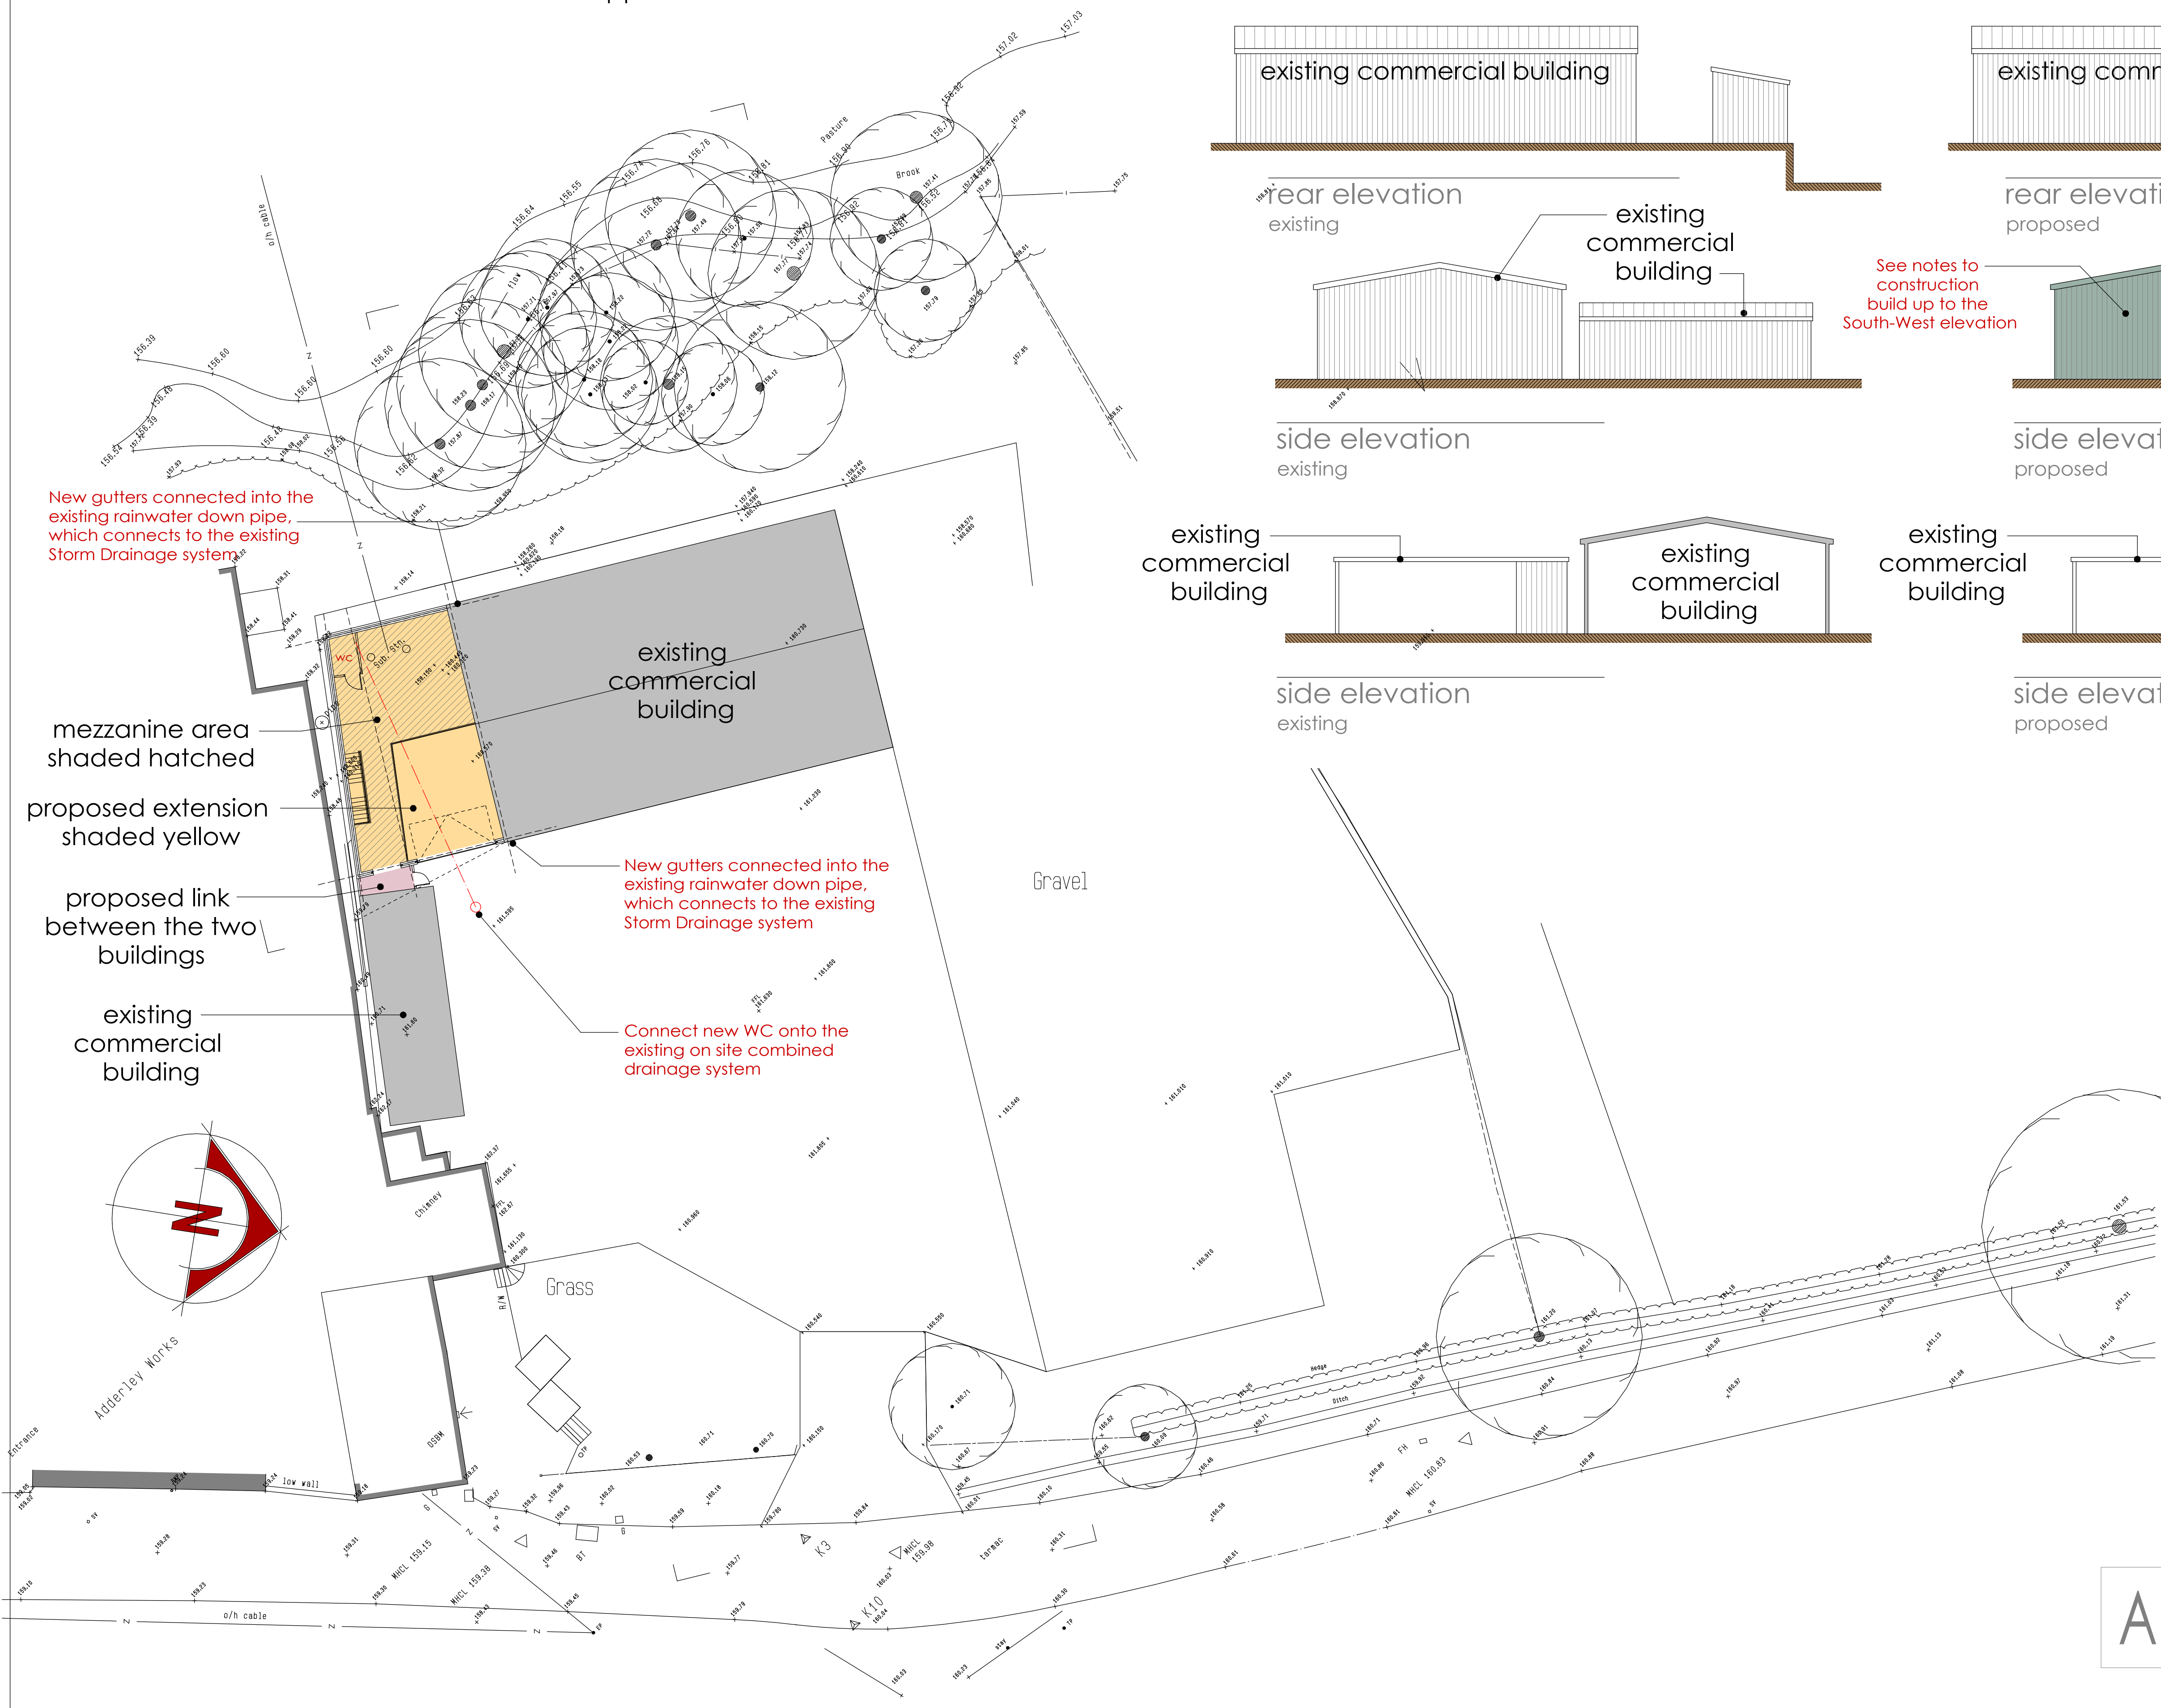

|   |                                    |
|---|------------------------------------|
| Client   |                                    |
| Mr. J. Wain   |                                    |
| Contract<br>Proposed extension to the side of the existing commercial building at Manifold Commercials Adderley Mill, Cheadle, Staffordshire. |                                    |
| Drawing Title<br><br>Proposed Scheme - One Floor Plans and Elevations                                                                         |                                    |
| Date<br>February 2023   | Status<br>Preliminary              |
| Scale<br>1:200 @ A1   | Contract Number<br>5995            |
| Drg. No.<br>5995 - 001   | Revision Suffix<br>A   B   C       |
| Revisions   |                                    |
| Rev A   | 20.02.23 Minor amendments          |
| Rev B   | 08.06.23 Existing elevations notes |
| Rev C   | 22.04.24 Drainage added            |
|   |                                    |
|   |                                    |