




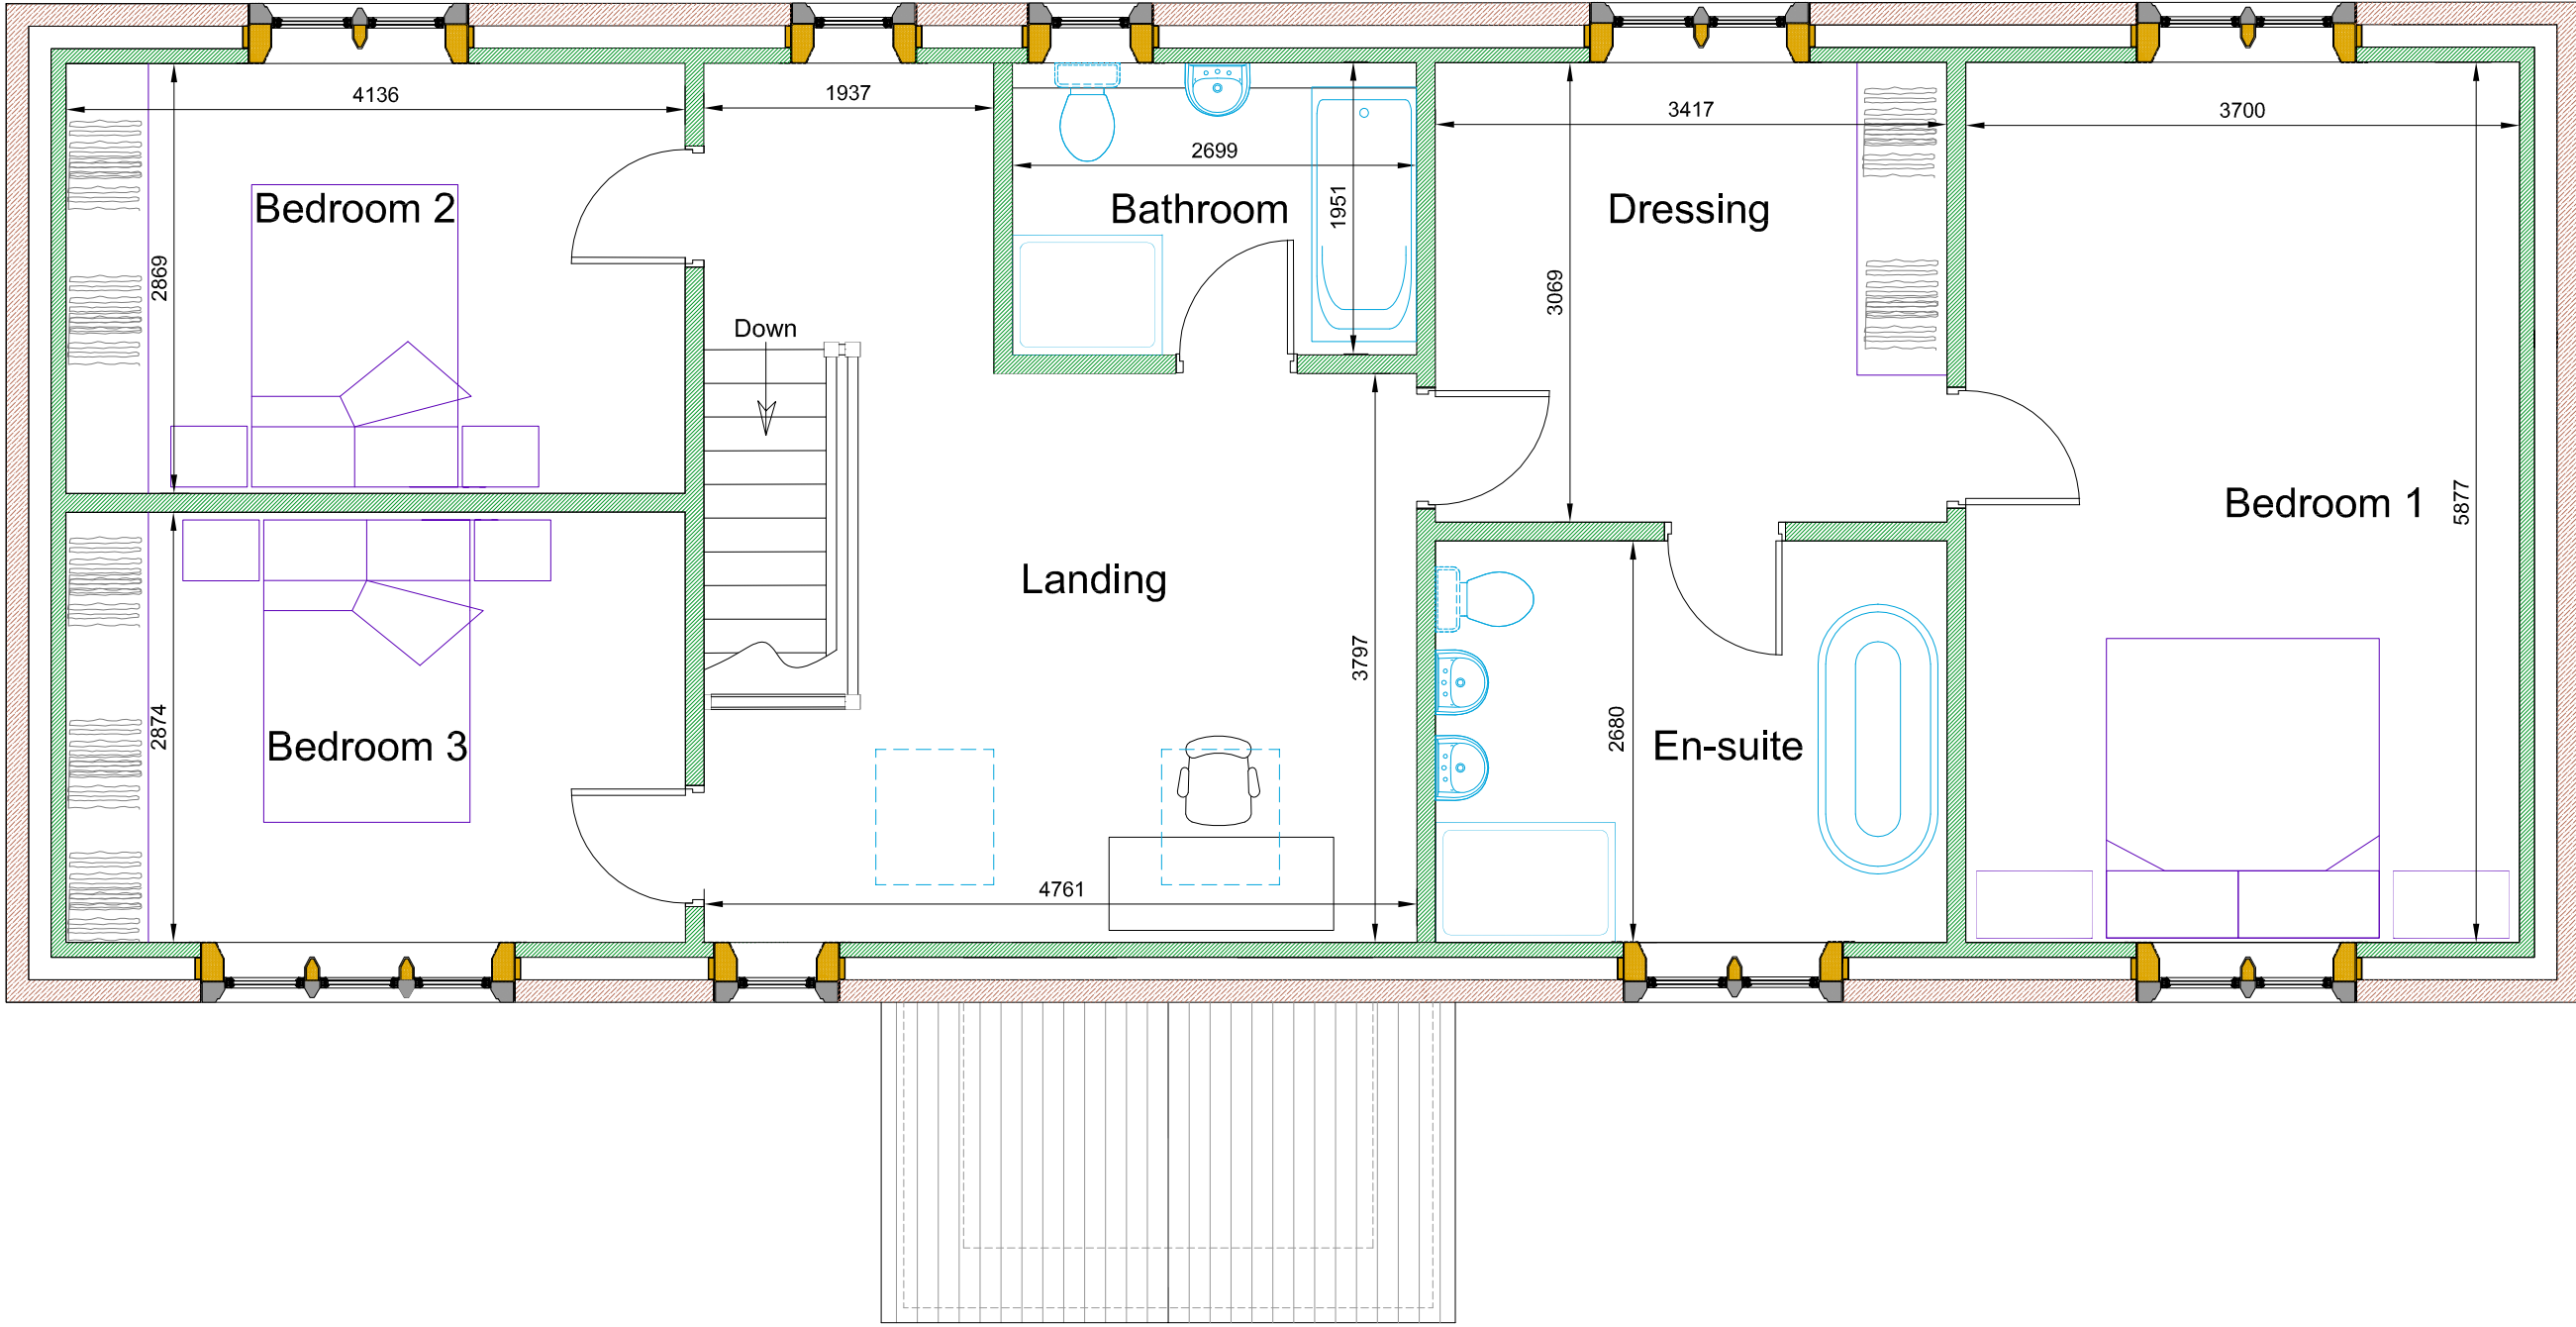


Proposed First Floor Plan scale 1:50 @ A1

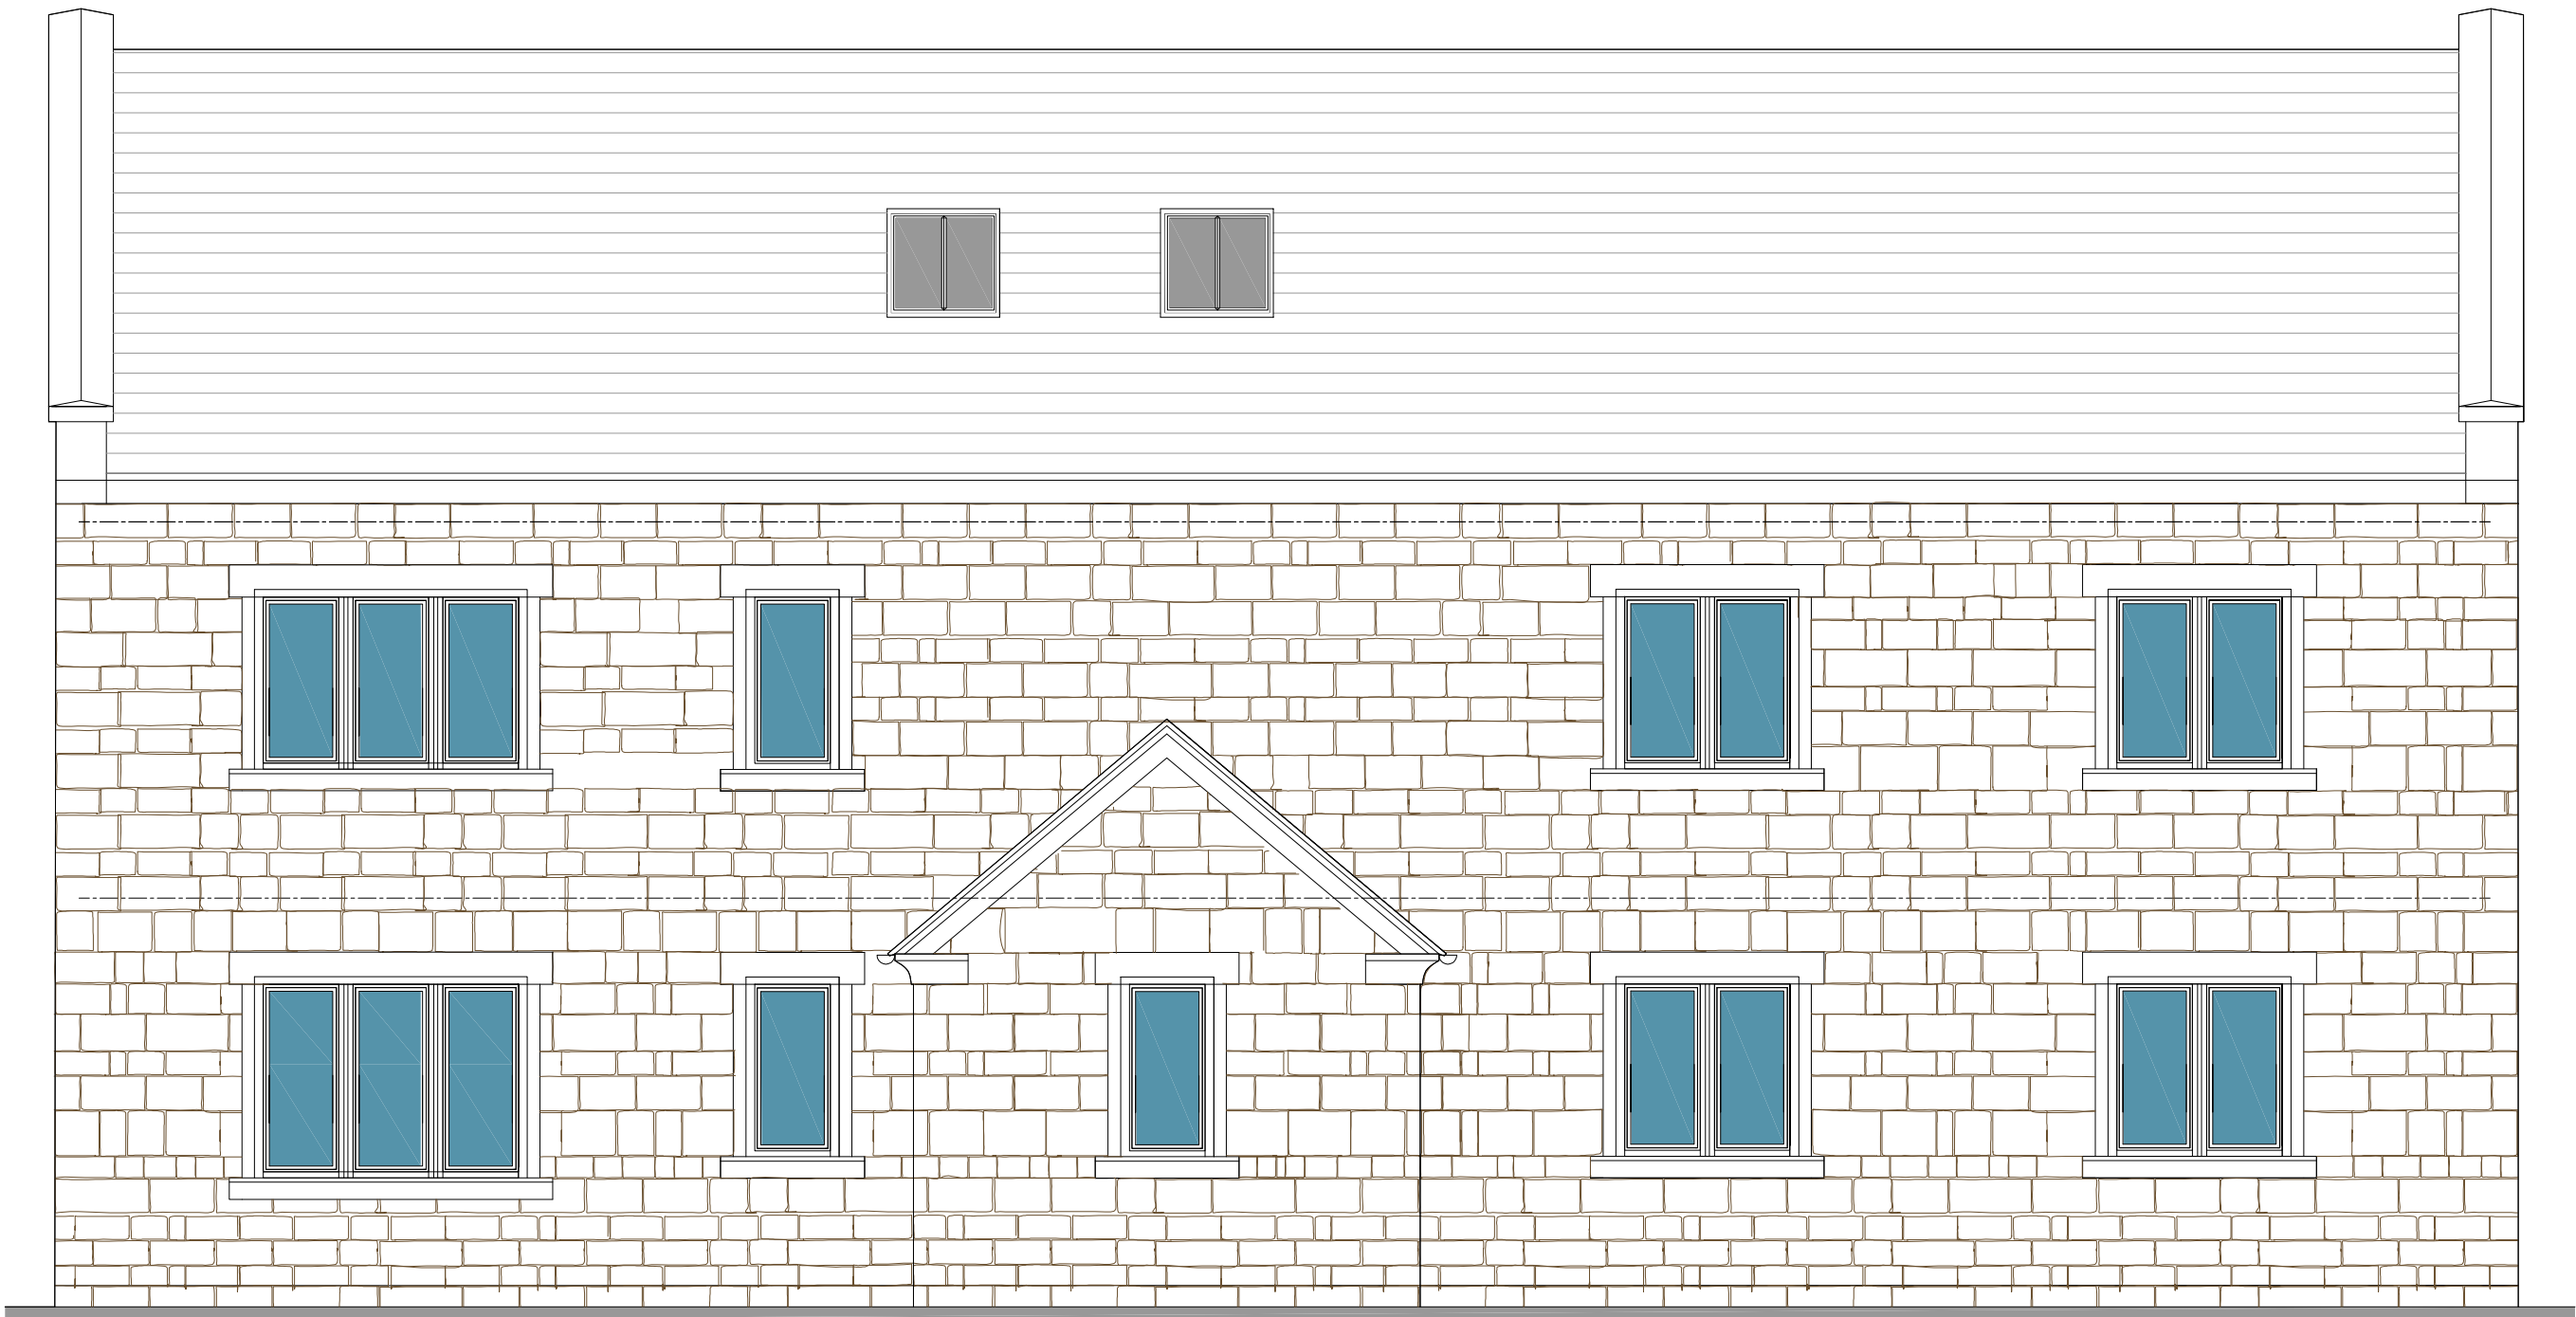

Proposed Front Elevation scale 1:50 @ A1

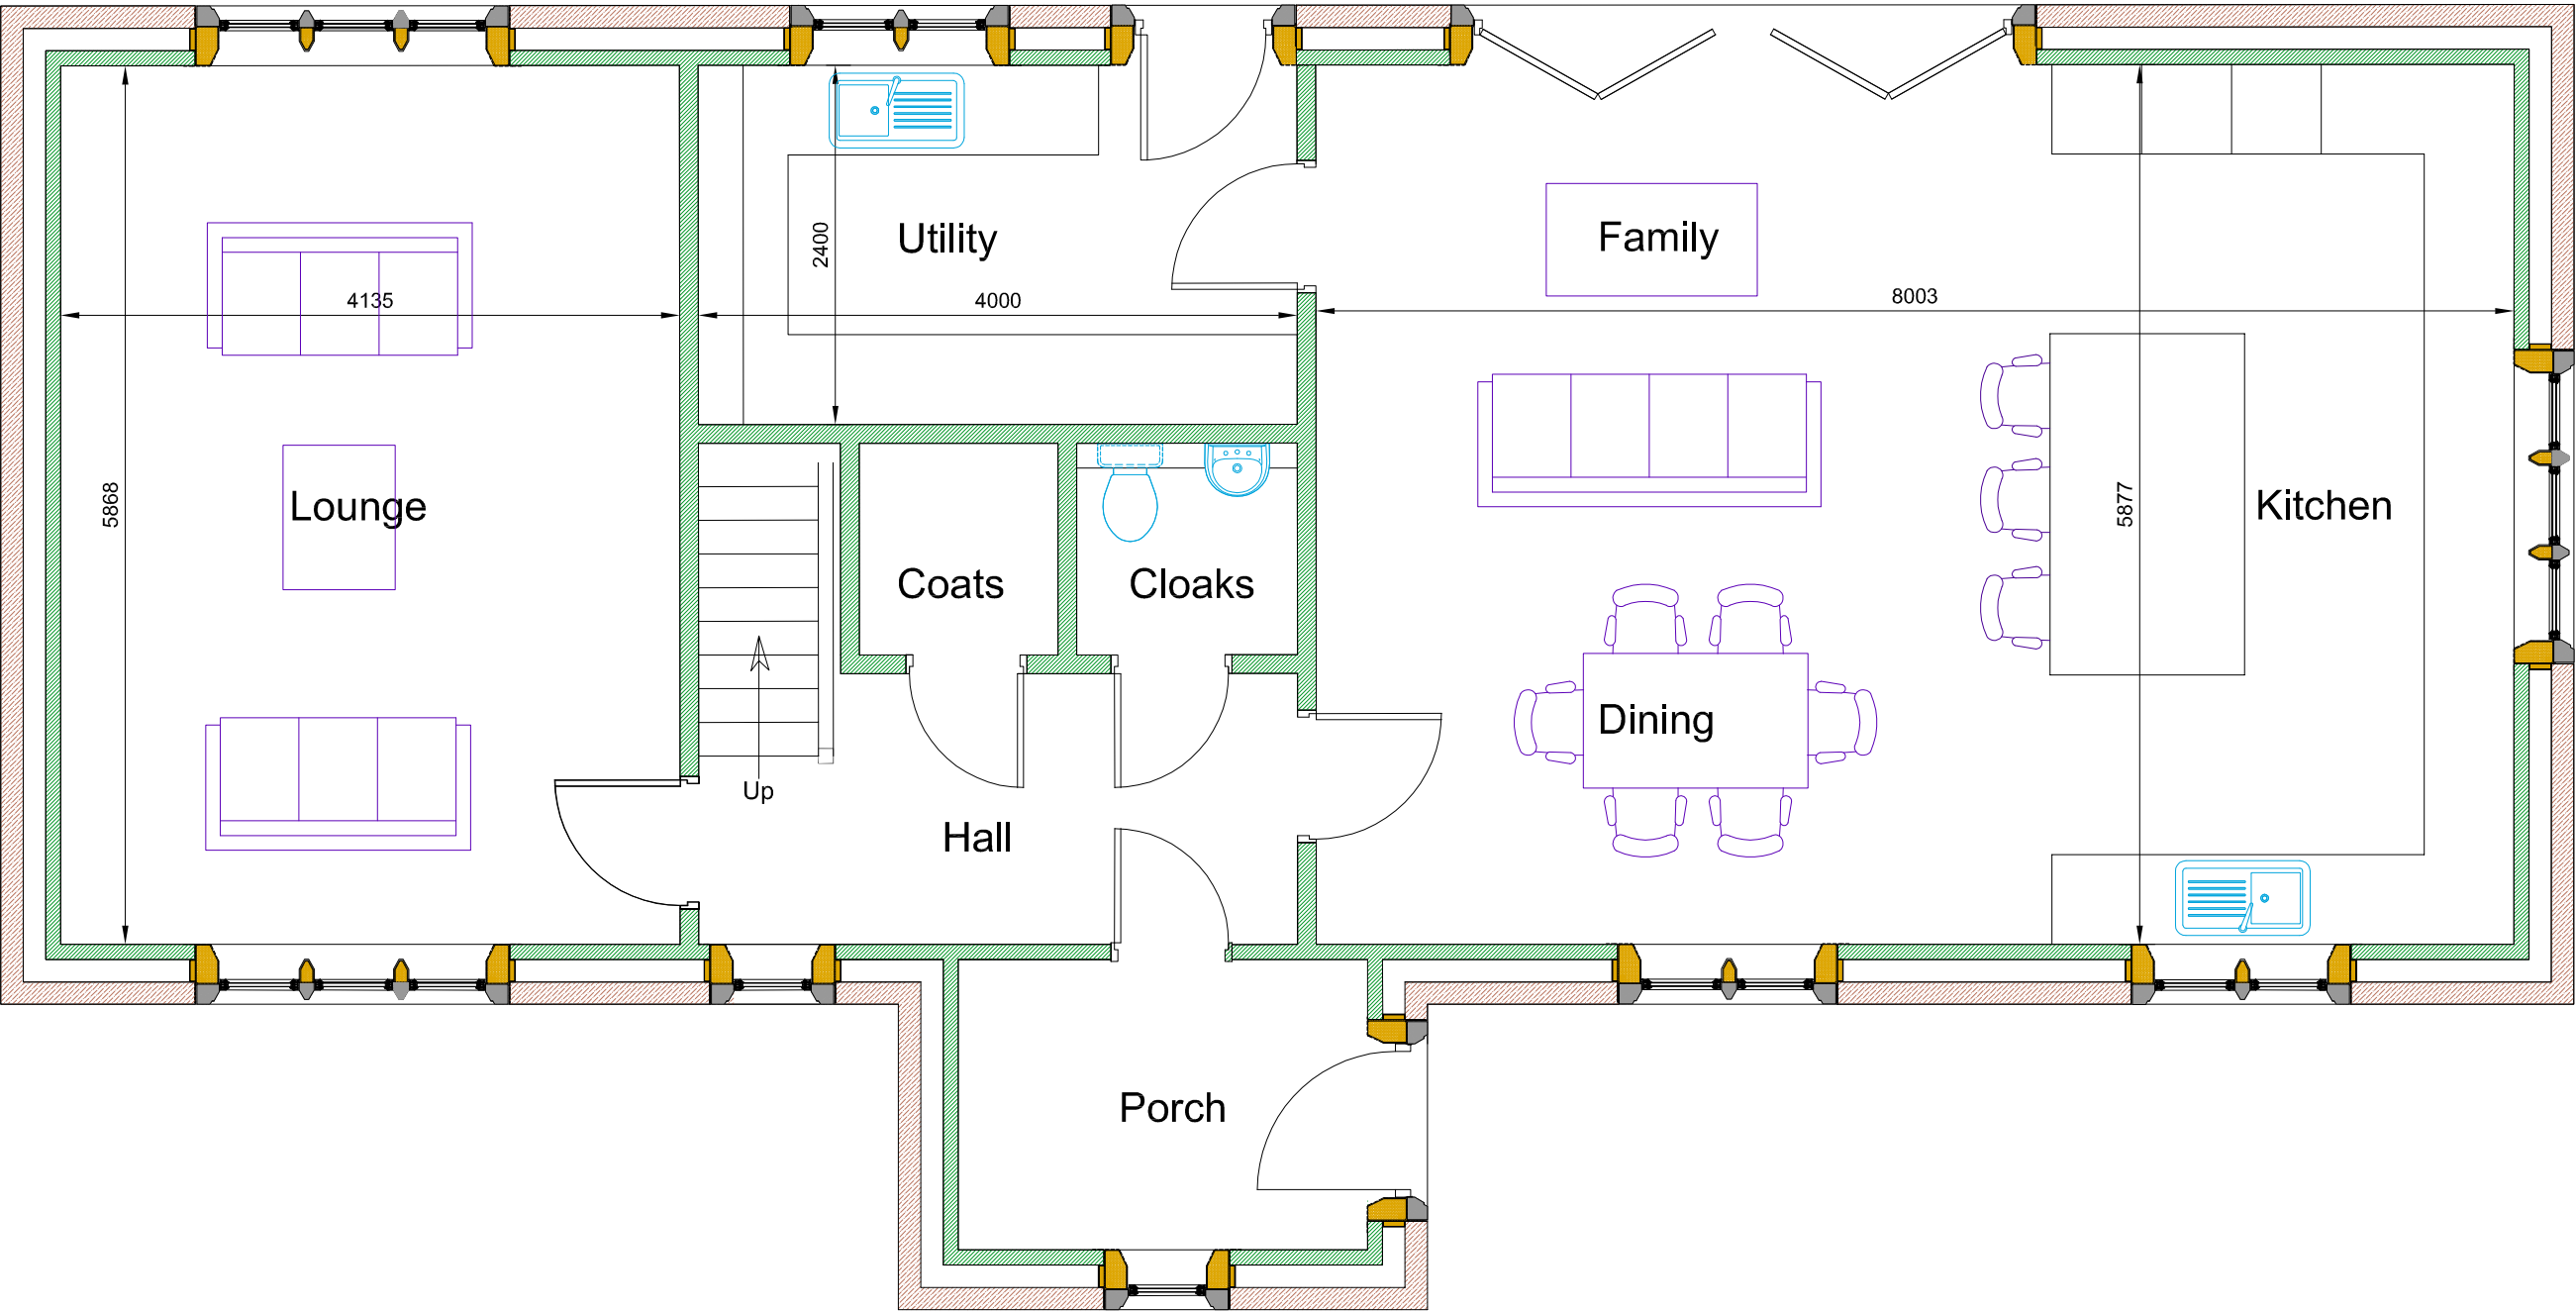


Proposed Ground Floor Plan scale 1:50 @ A1

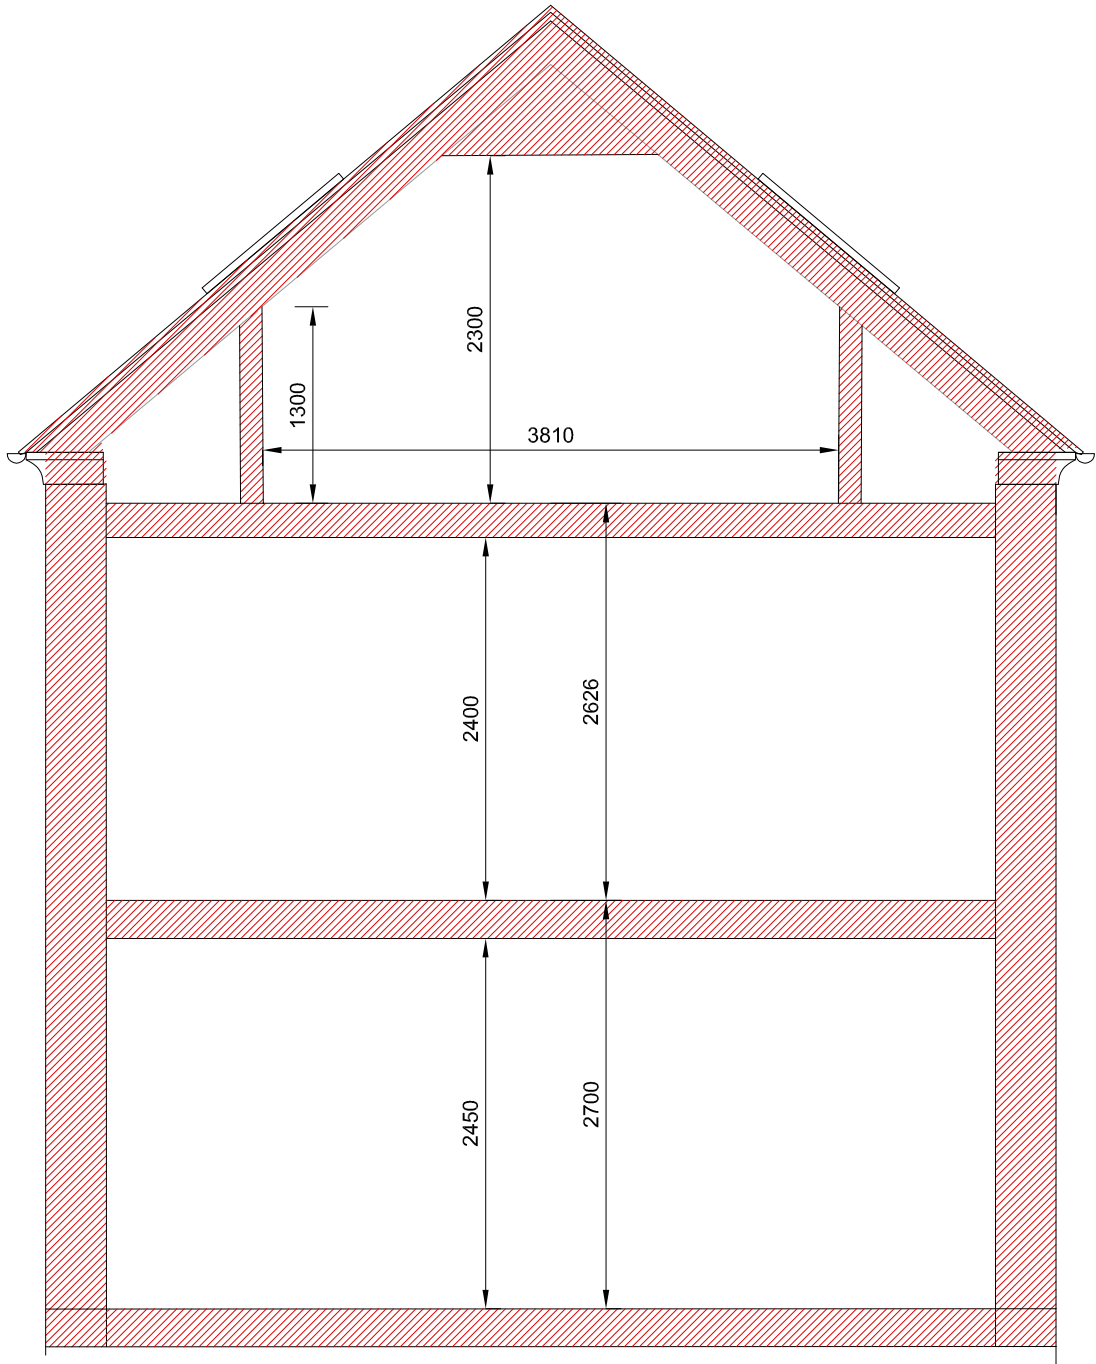

Section

Rev.	Drawn	Comments.	Date

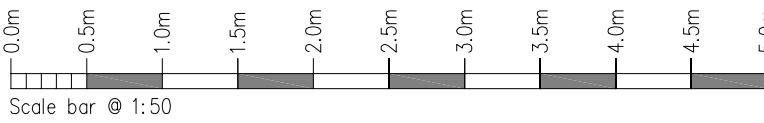

MAC
ARCHITECTURAL DESIGN LTD
Moorland House, 123 Moorland Road, Burslem, ST6 1JD.
T:01782 503302 E:admin@mac-arch.co.uk

Client:
Mr & Mrs J Harrison

Project:
Proposed Conversion of Agricultural Building to Dwellings at Apesford Farm, Apesford, Nr. Bradnop Leek, Staffordshire.

Title:
Proposed Plans and Elevations

Status:
Preliminary