





Proposed Rear Elevation scale 1:50 @ A1



Proposed Side Elevation

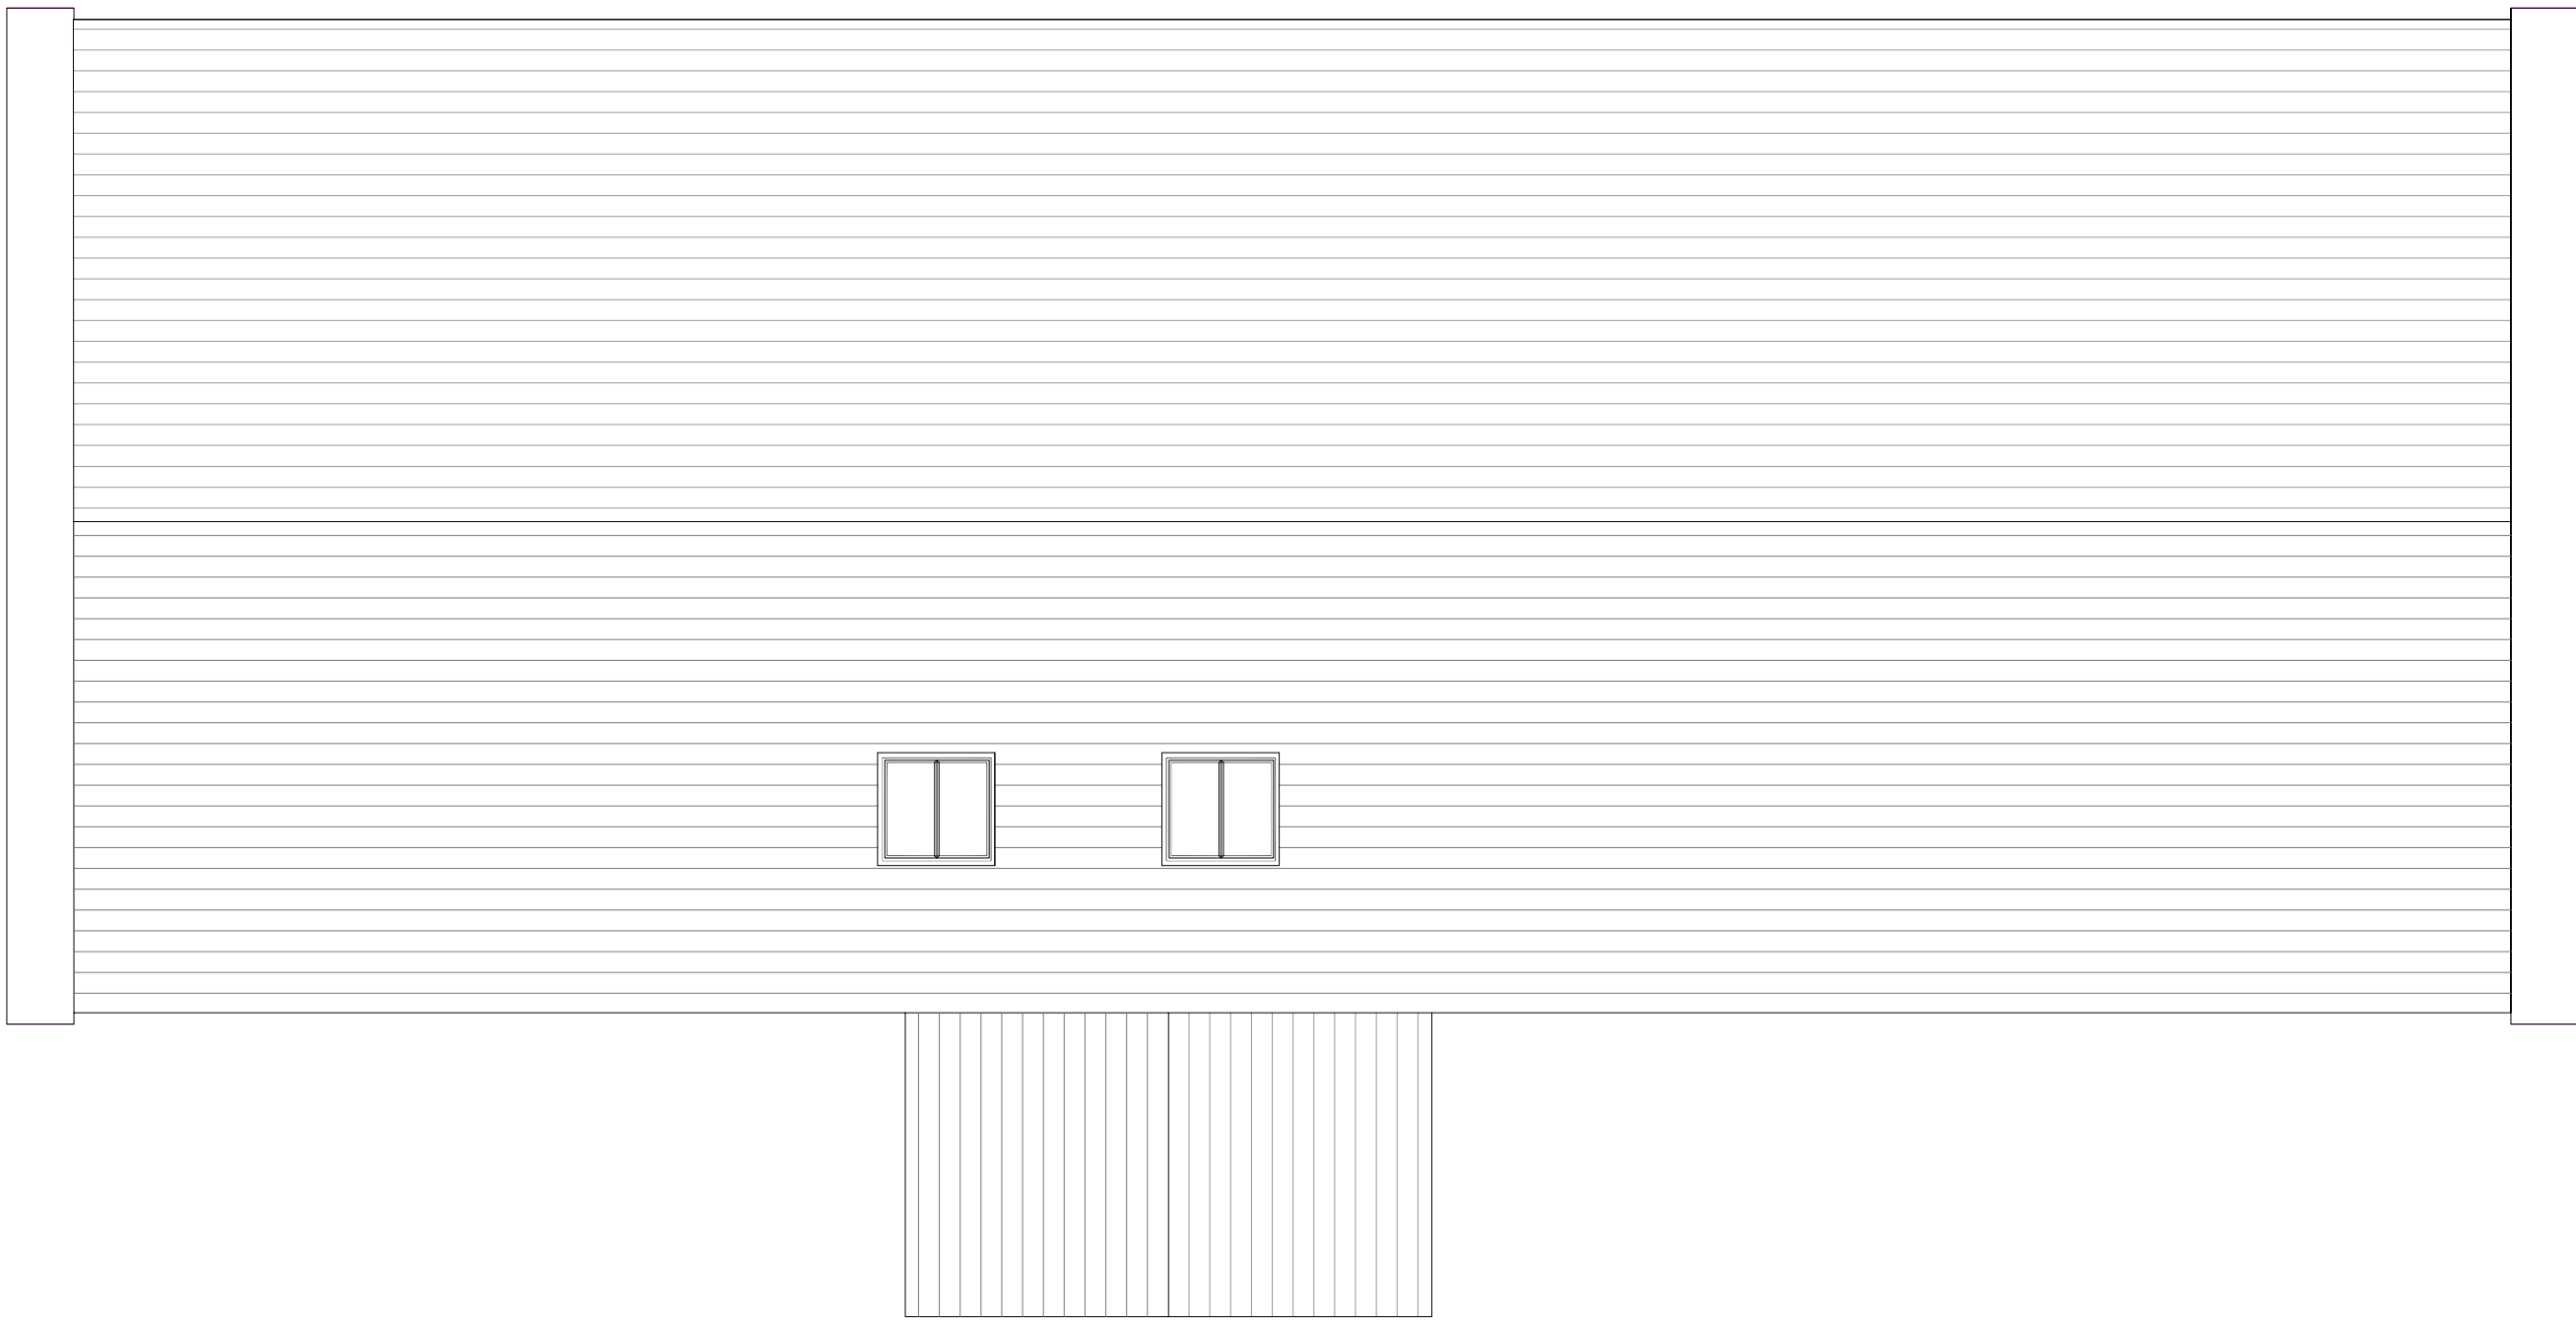


Proposed Roof Plan scale 1:50 @ A1

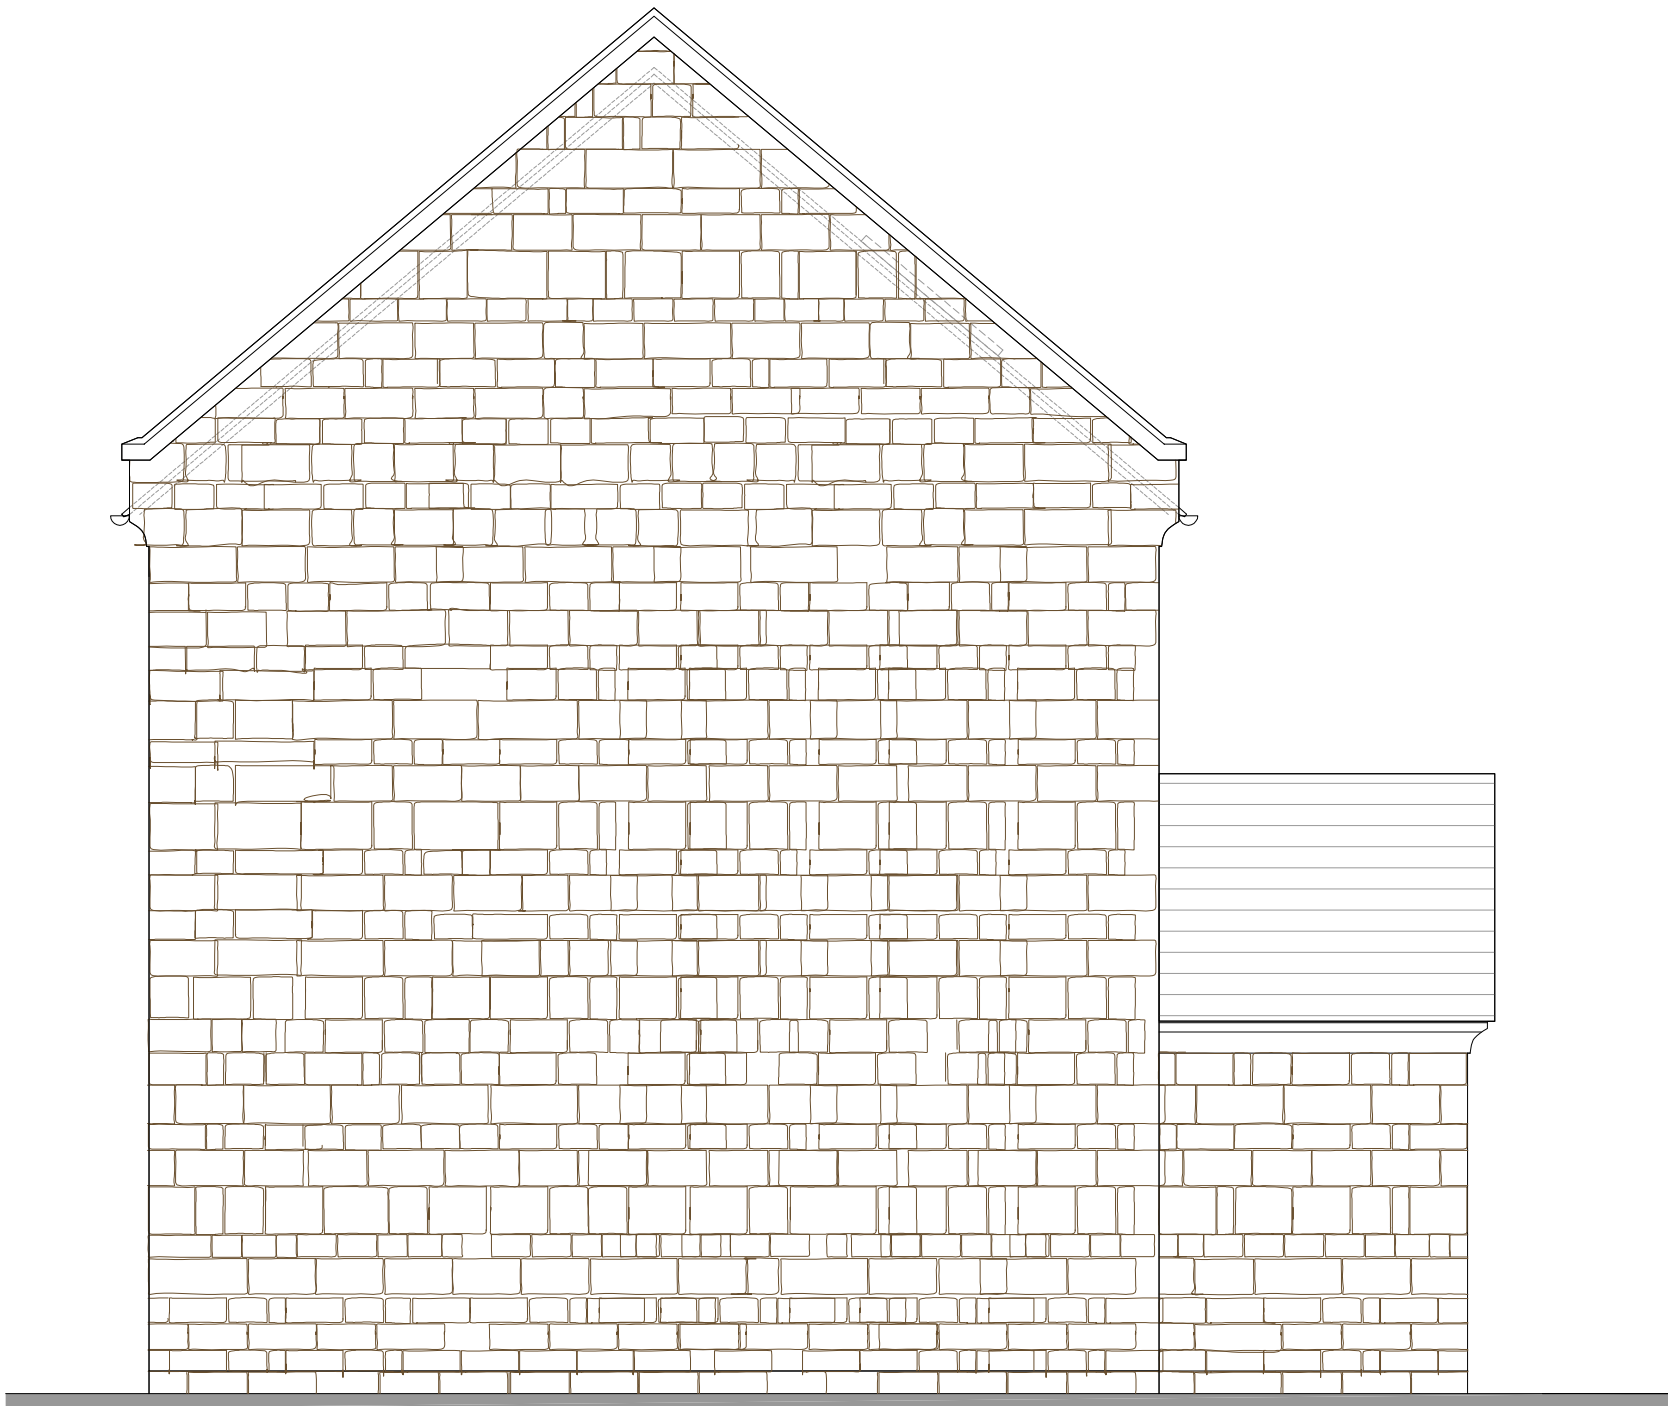

Proposed Side Elevation

Rev.	Drawn	Comments.	Date

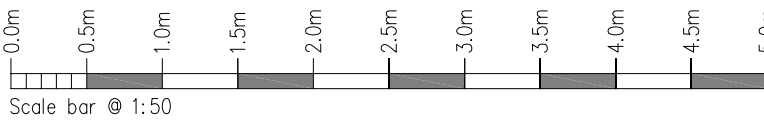

MAC
ARCHITECTURAL DESIGN LTD
Moorland House, 123 Moorland Road, Burslem, ST6 1JD.
T:01782 503302 E:admin@mac-arch.co.uk

Client:
Mr & Mrs J Harrison

Project:
Proposed Conversion of Agricultural
Building to Dwellings at Apesford
Farm, Apesford, Nr. Bradnop
Leek, Staffordshire.

Title:
Proposed Plans and Elevations

Status:
Preliminary