




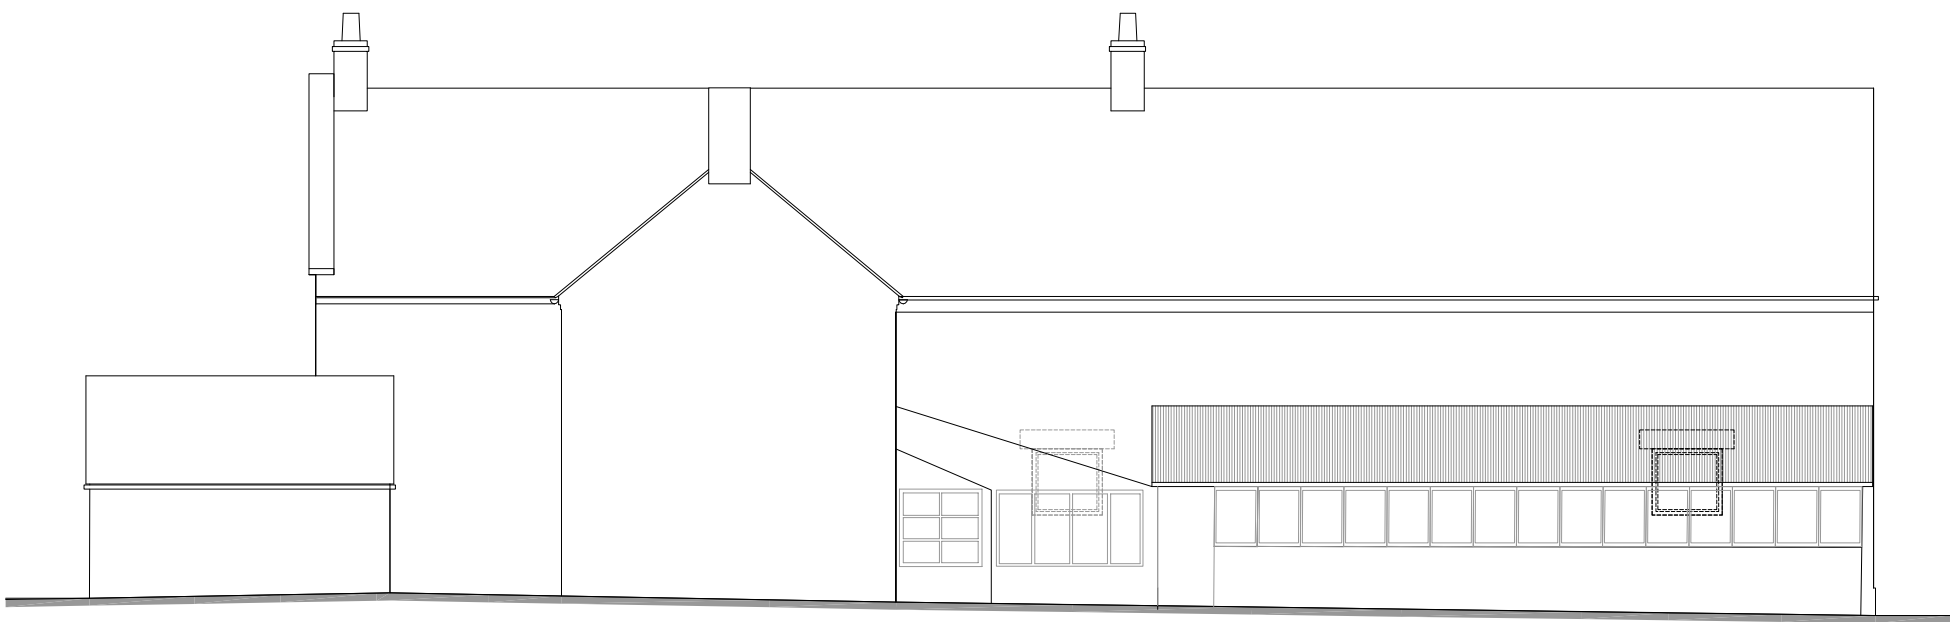

Existing East Elevation

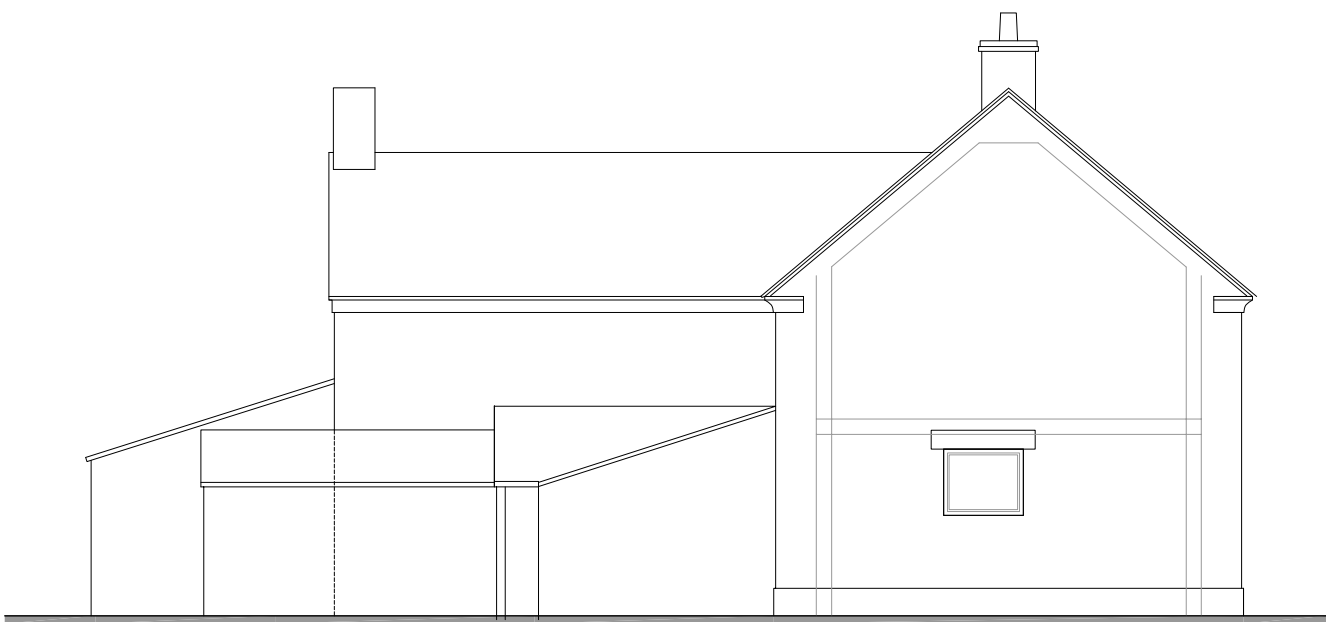

Existing North Elevation

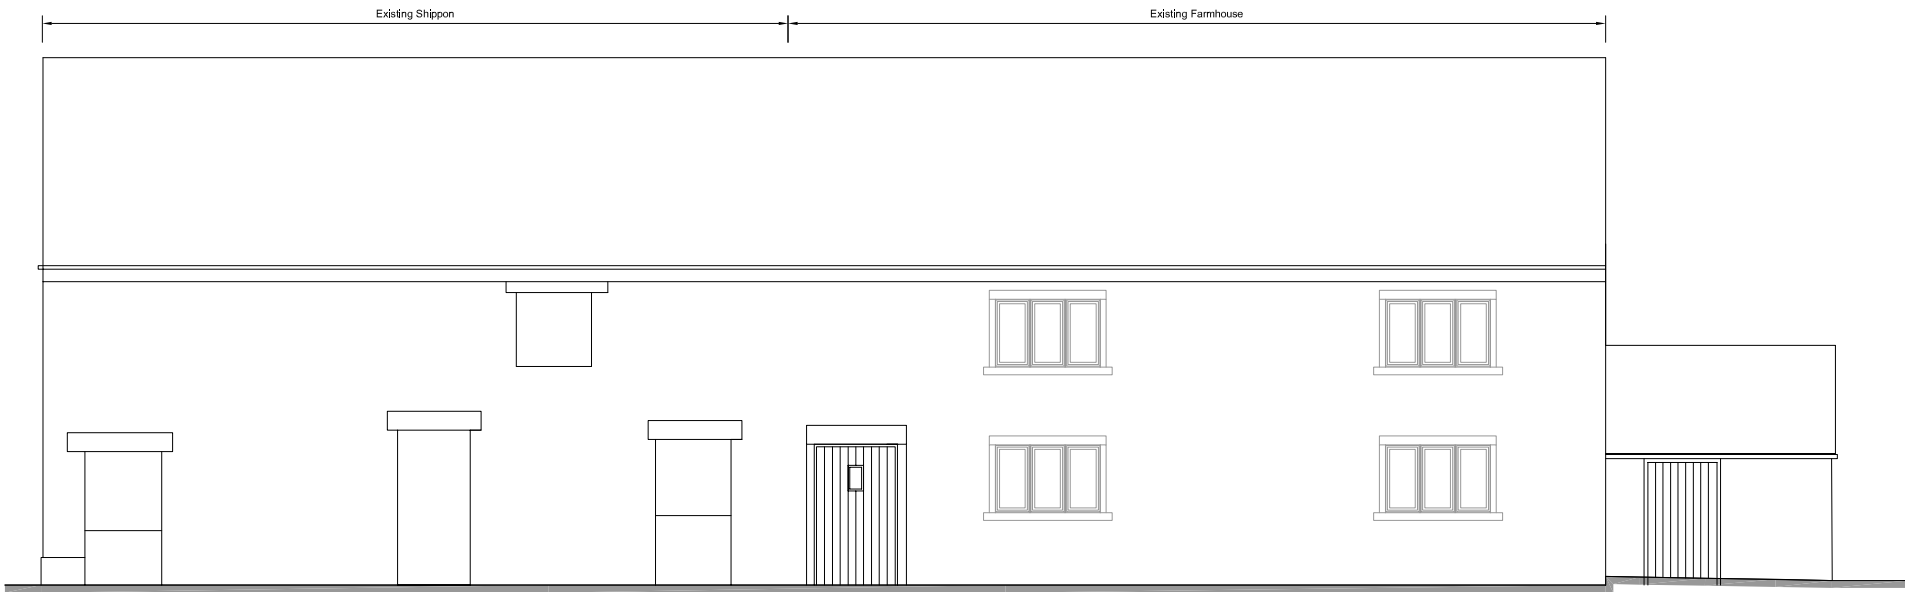


Existing West Elevation



Existing South Elevation

Rev.	Drawn	Comments.	Date

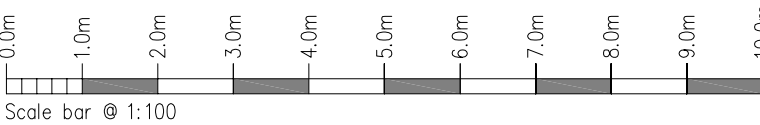

MAC
ARCHITECTURAL DESIGN LTD
Moorland House, 123 Moorland Road, Burslem, ST6 1JD.
T:01782 503302 E:admin@mac-arch.co.uk

Client:
Mr & Mrs J Harrison

Project:
**Proposed Alterations & Extensions
to Dwelling at Apesford Farm
Apesford, Nr. Bradnop
Leek, Staffordshire.**

Title:
Existing Elevations.

Status:
Planning

scale 1:100 @ A2.