




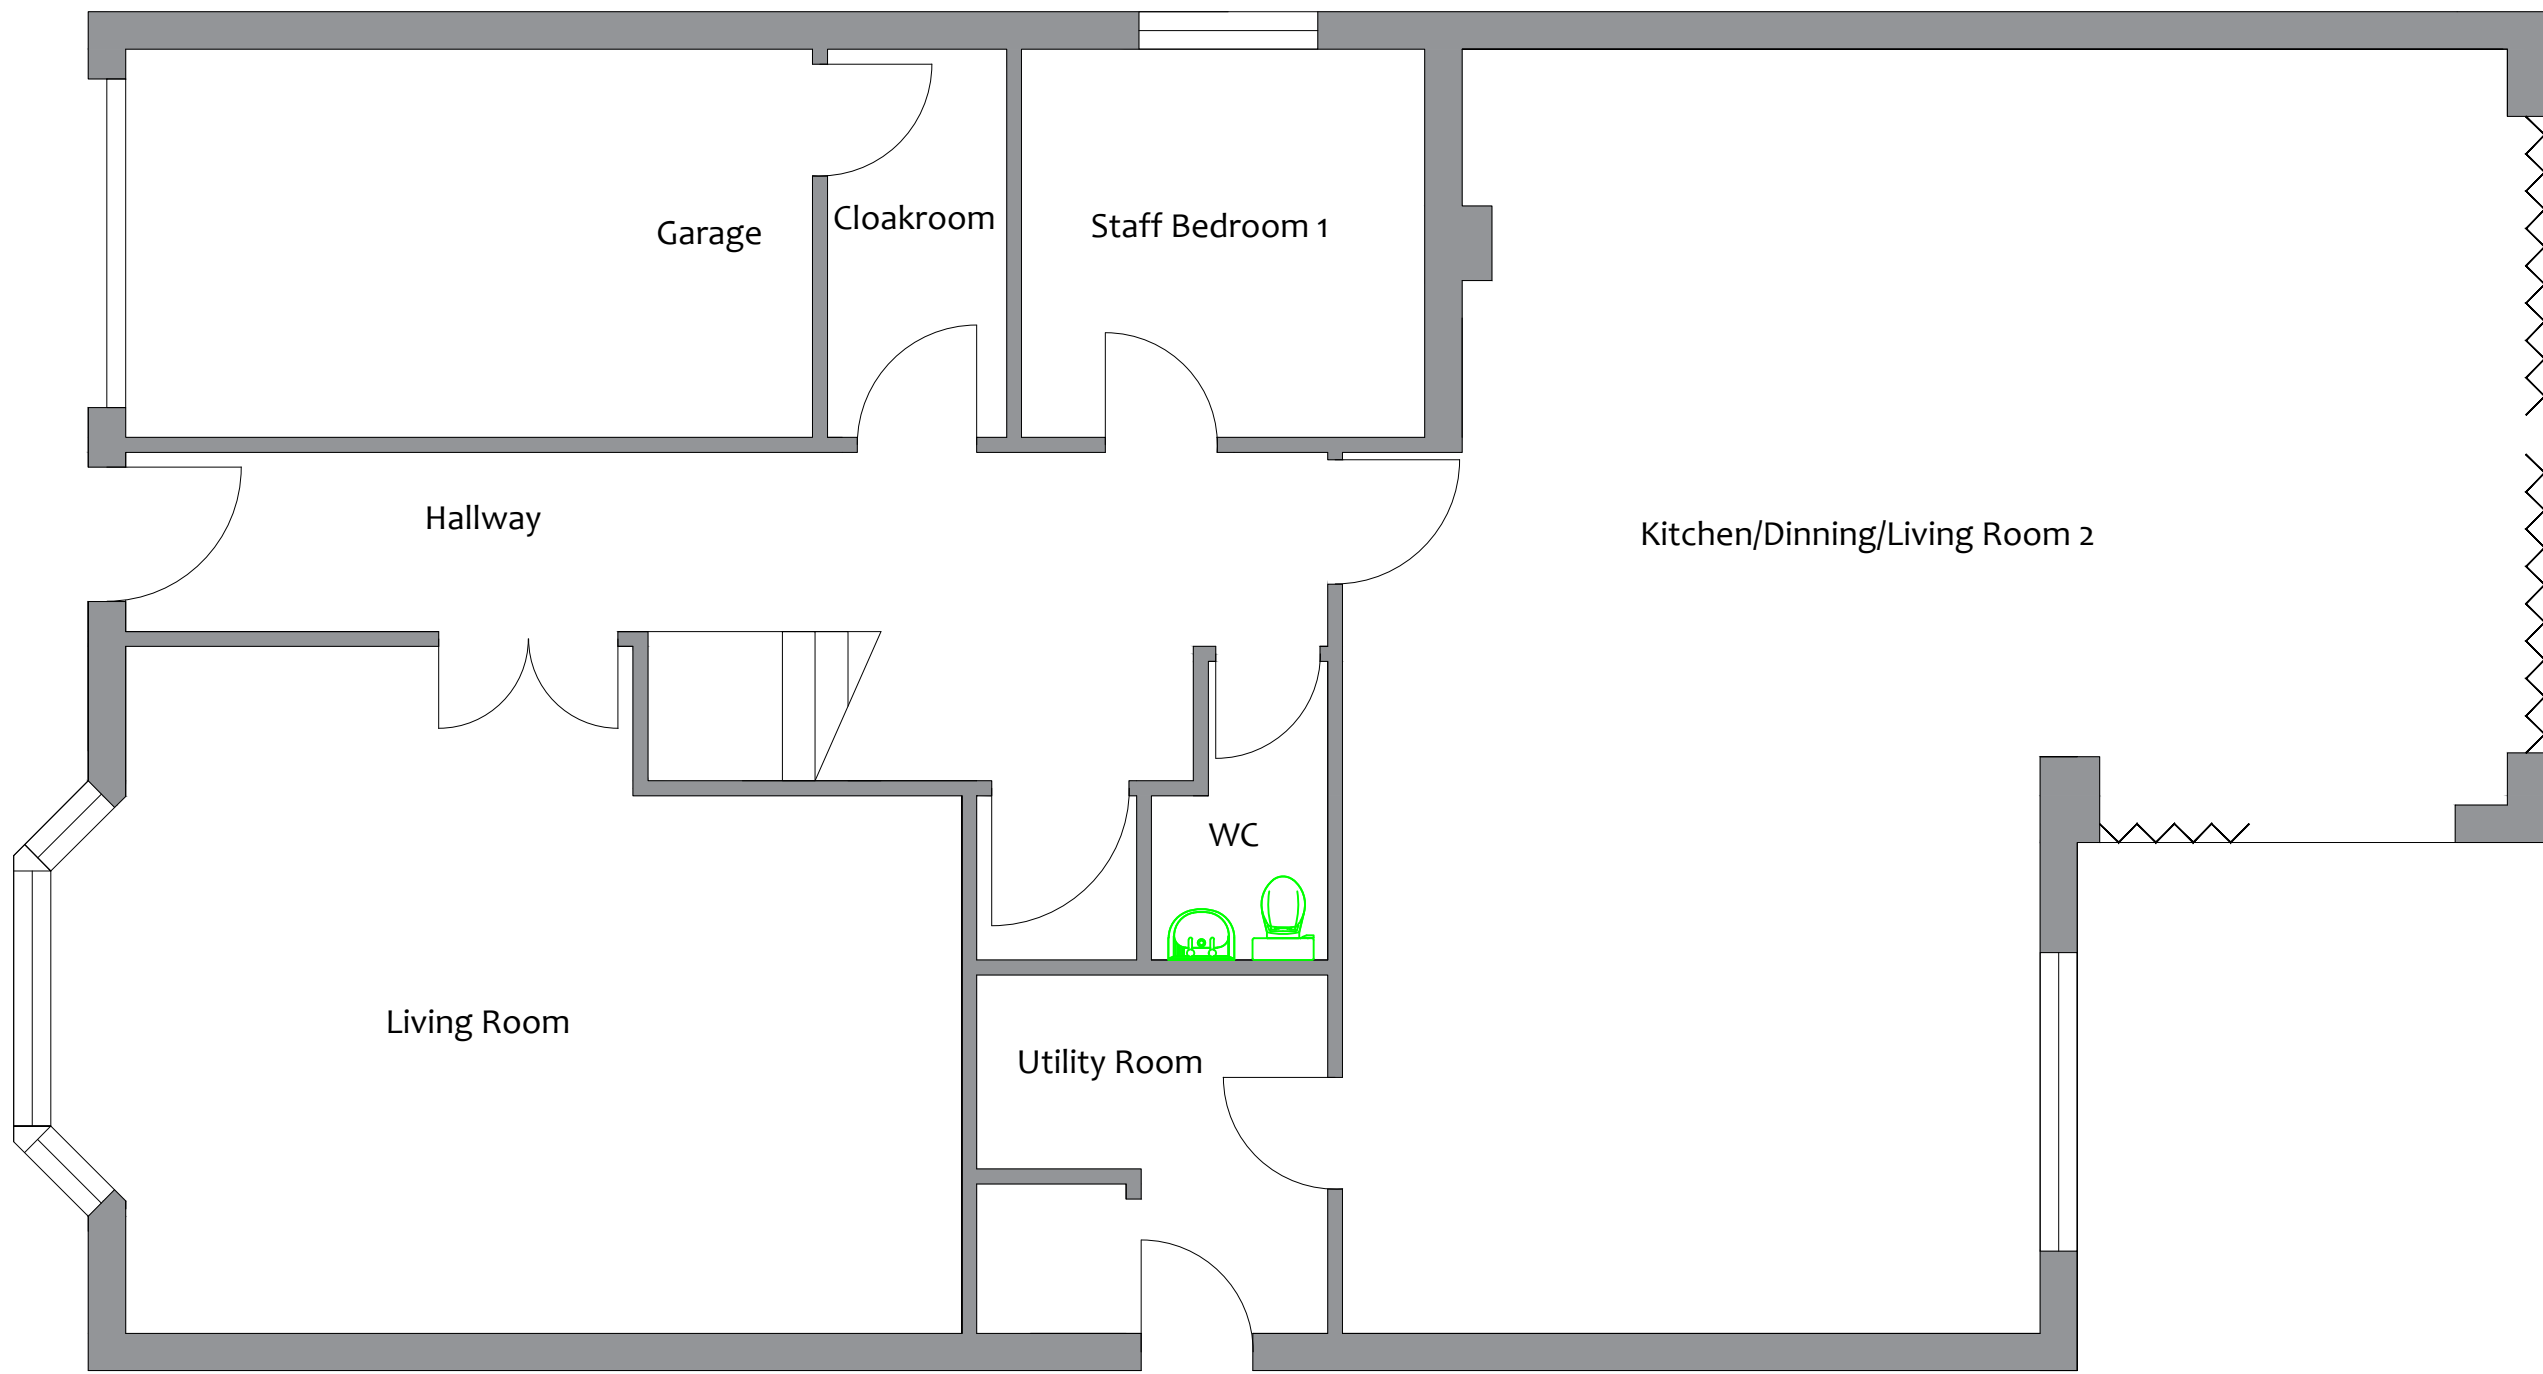

Proposed Ground Floor Plan
Scale 1: 50

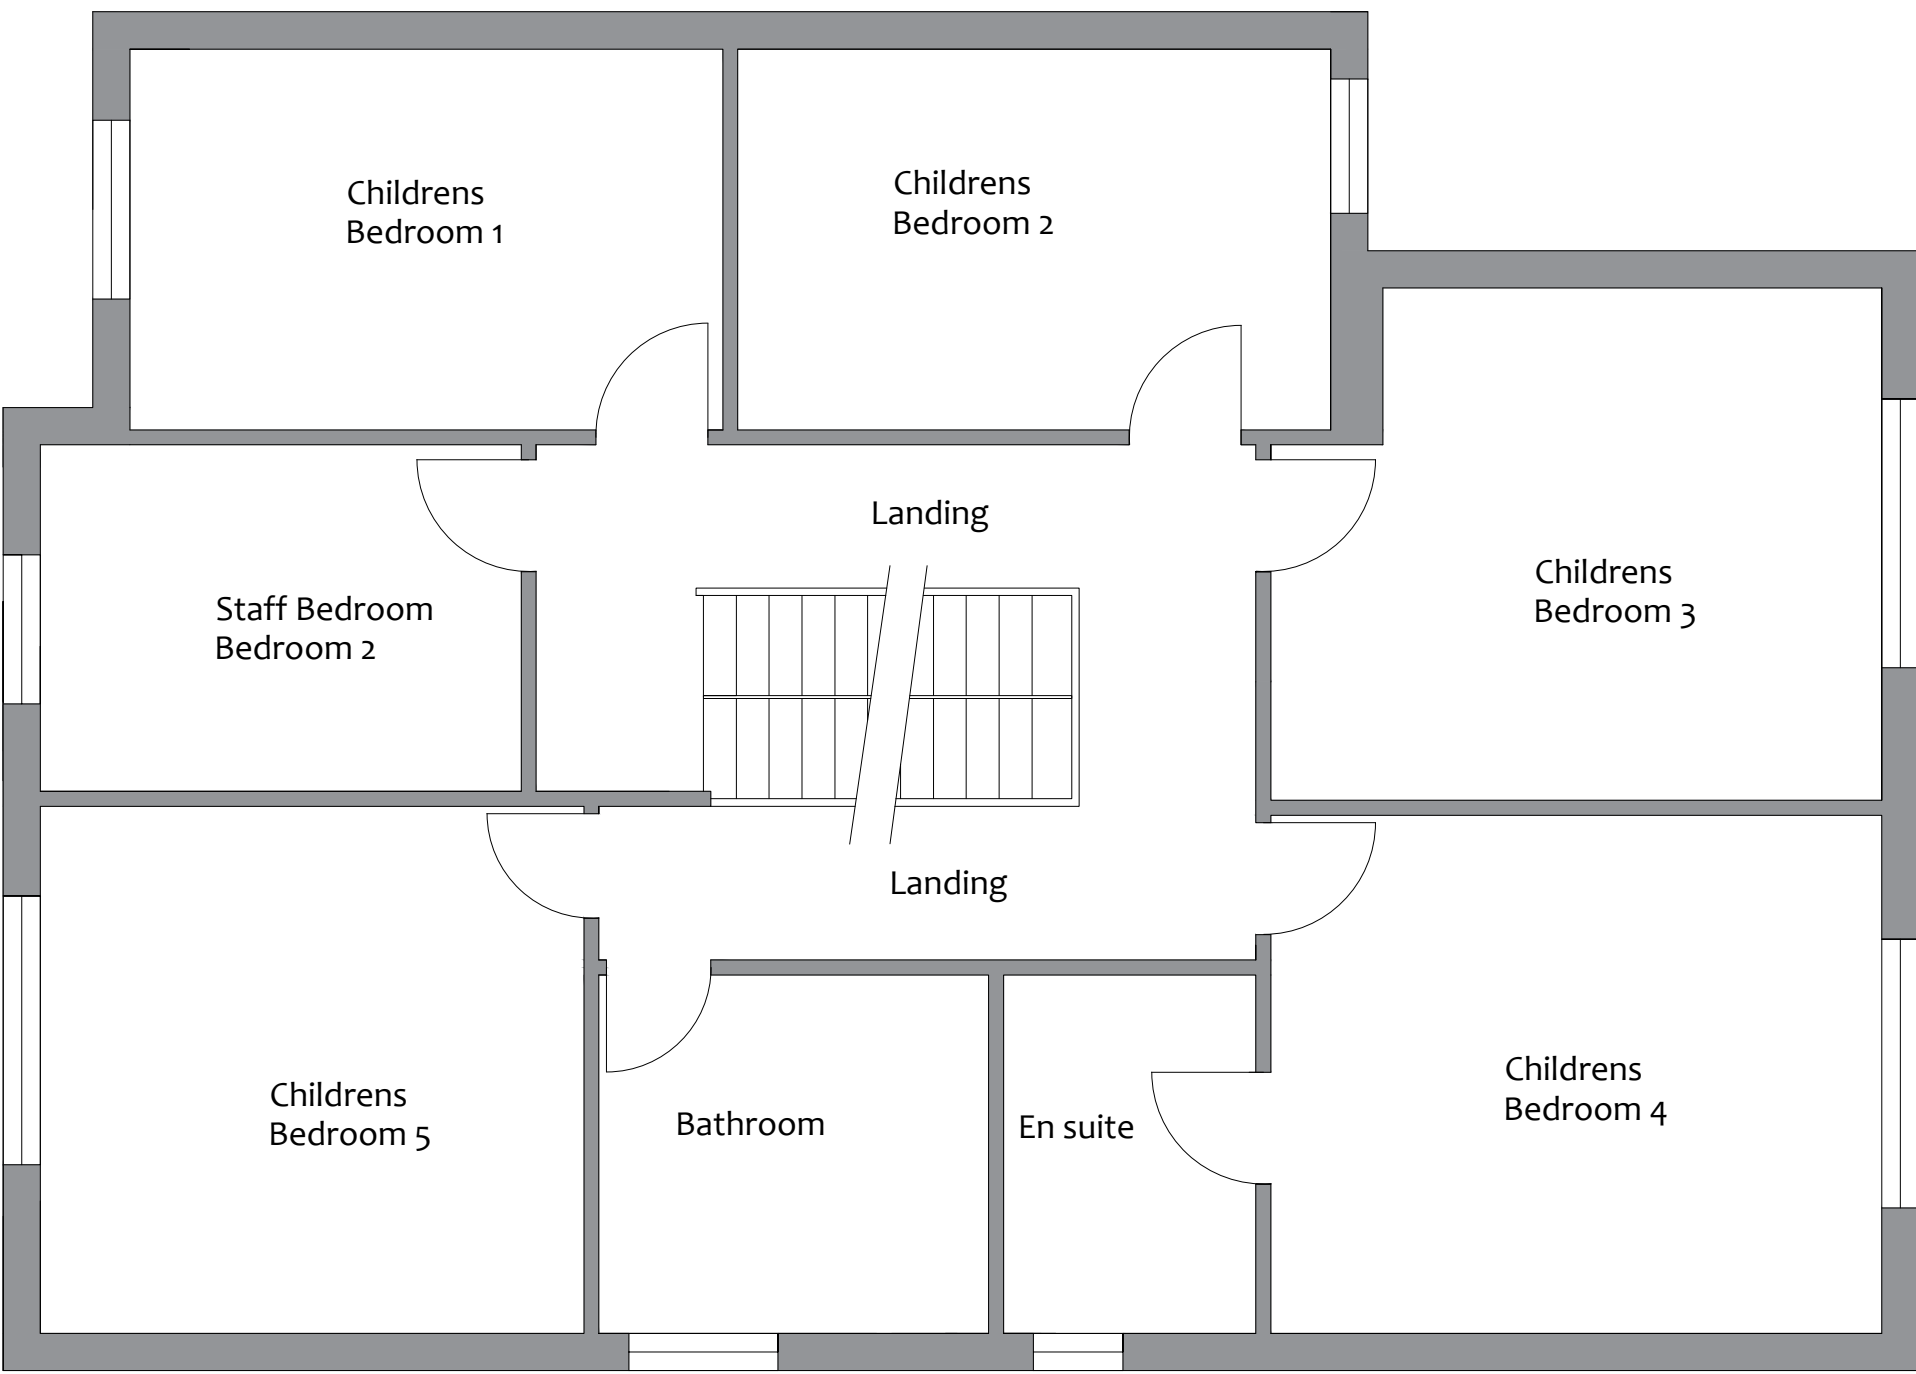

Proposed First Floor Plan
Scale 1: 50

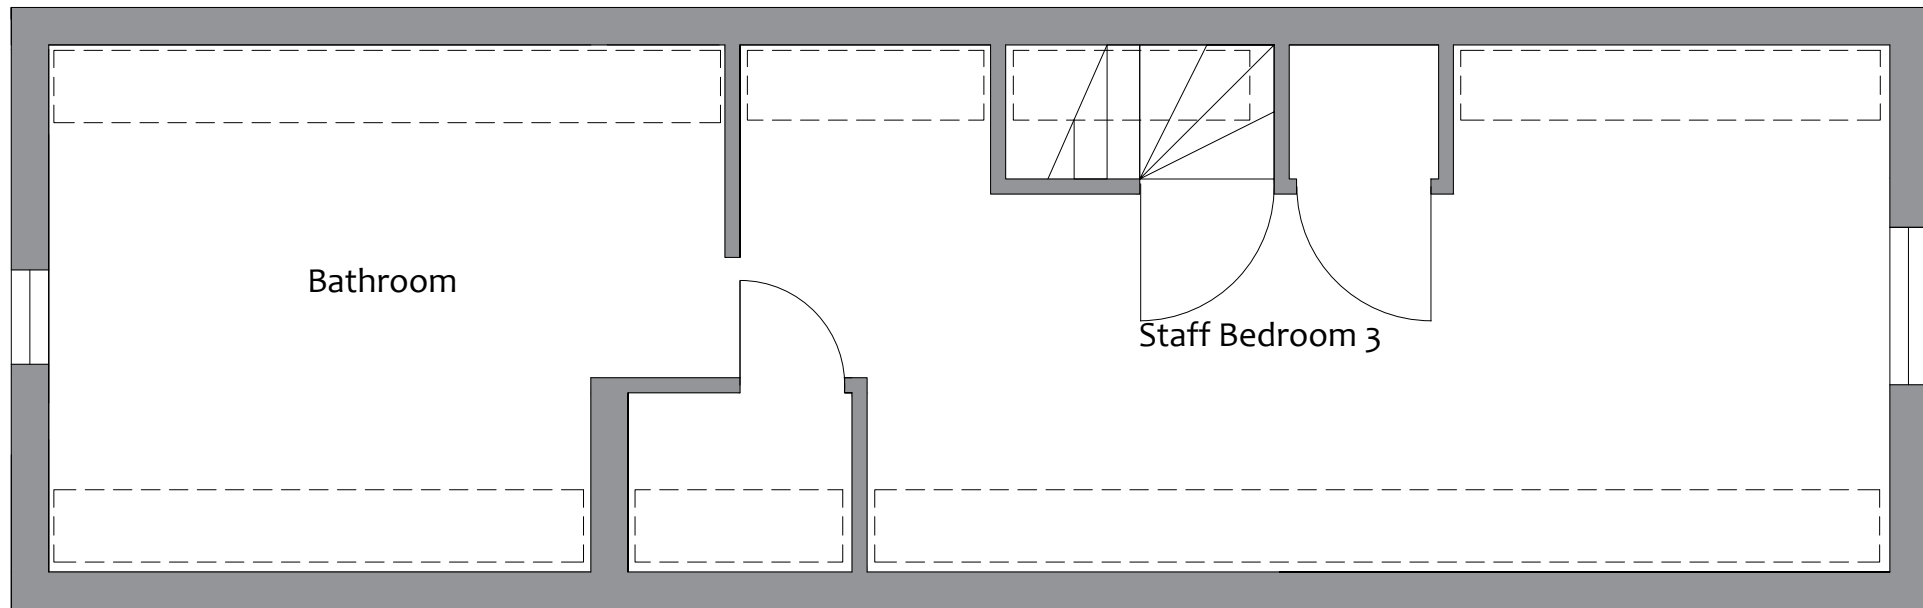

Proposed Second Floor Plan
Scale 1: 50



Scale Bar
Scale 1: 50

Rev	Date	Description
C:\Users\jhn1a\OneDrive\Pictures\Logo\Small 1.png		
Client New Focus Childcare Ltd		
Project 173 A, Leek Road Endon Stoke On Trent ST9 9EF		
Title Proposed Floor Plans		
Drawn JL	Date 27/11/2024	
Checked .	Scale As Noted.	
Status		
Drw No. NFC/02/2024	Rev A	
This drawing is Copyright. It is sent to you in confidence. It must not be copied or disclosed to third parties without our written permission. It remains our property and must be returned on request.		