




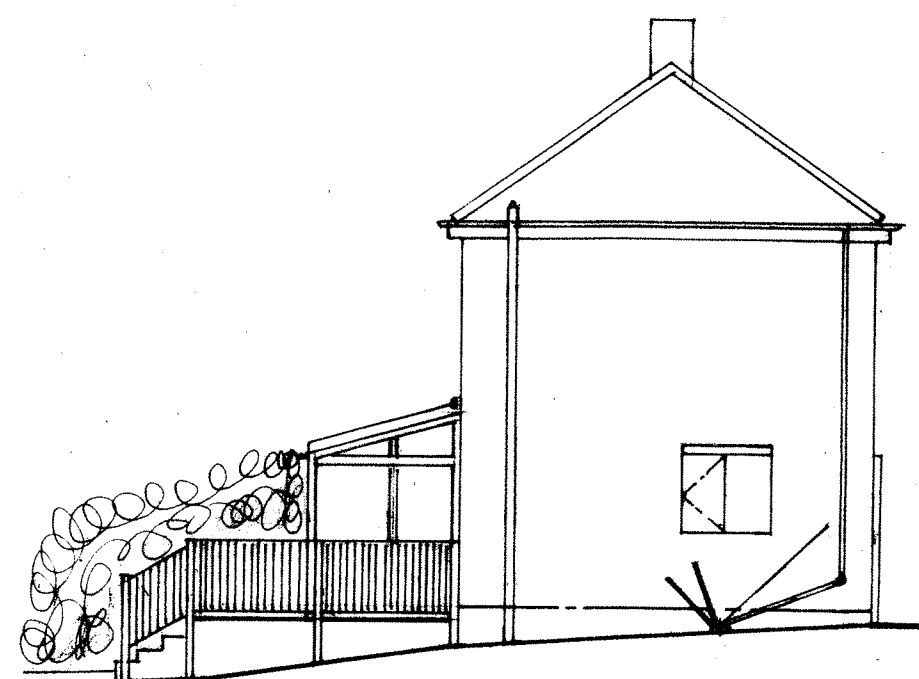


Side Elevation

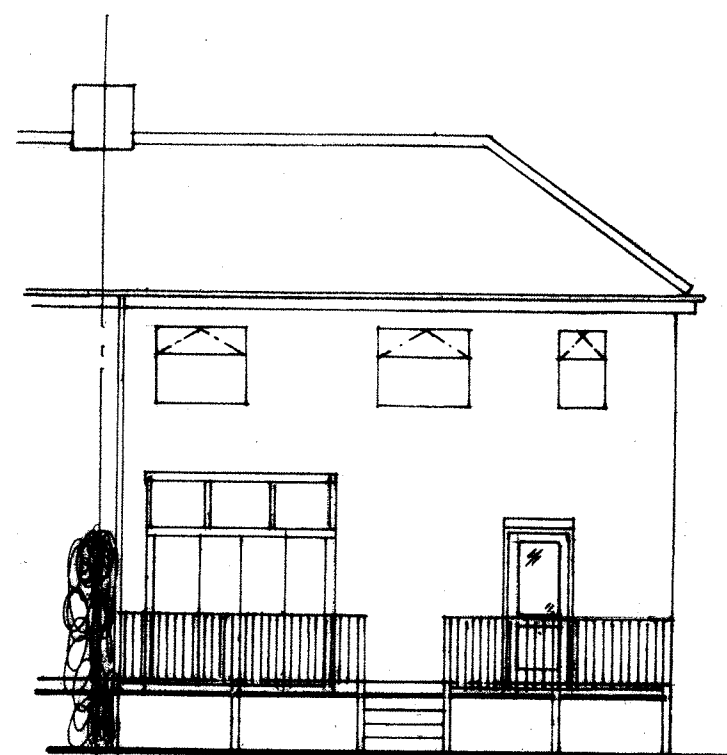


Rear Elevation

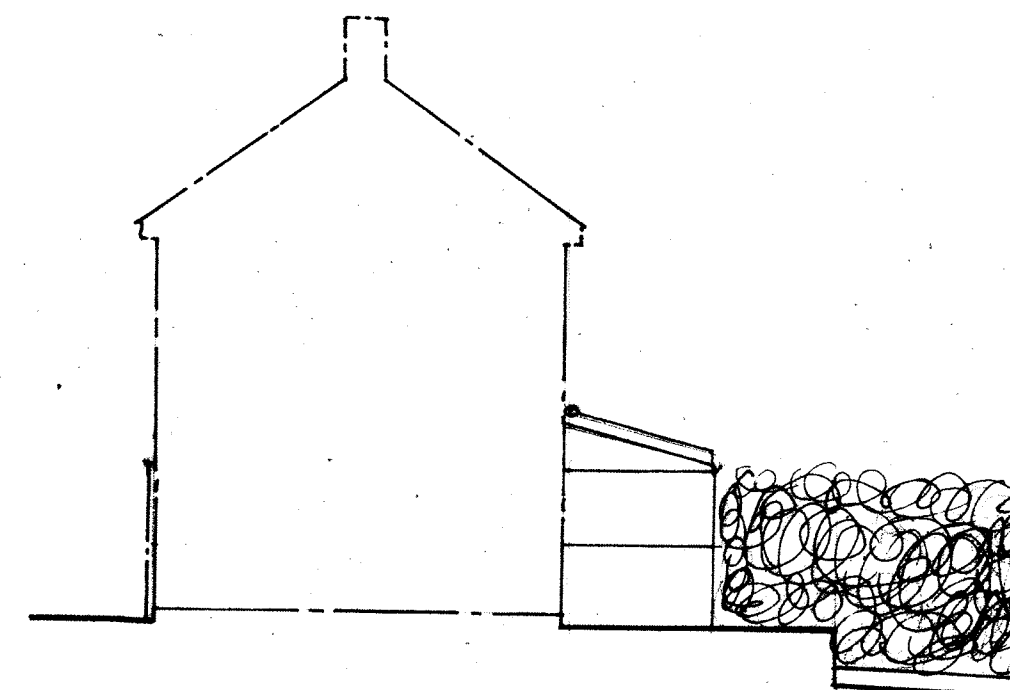


Side Elevation

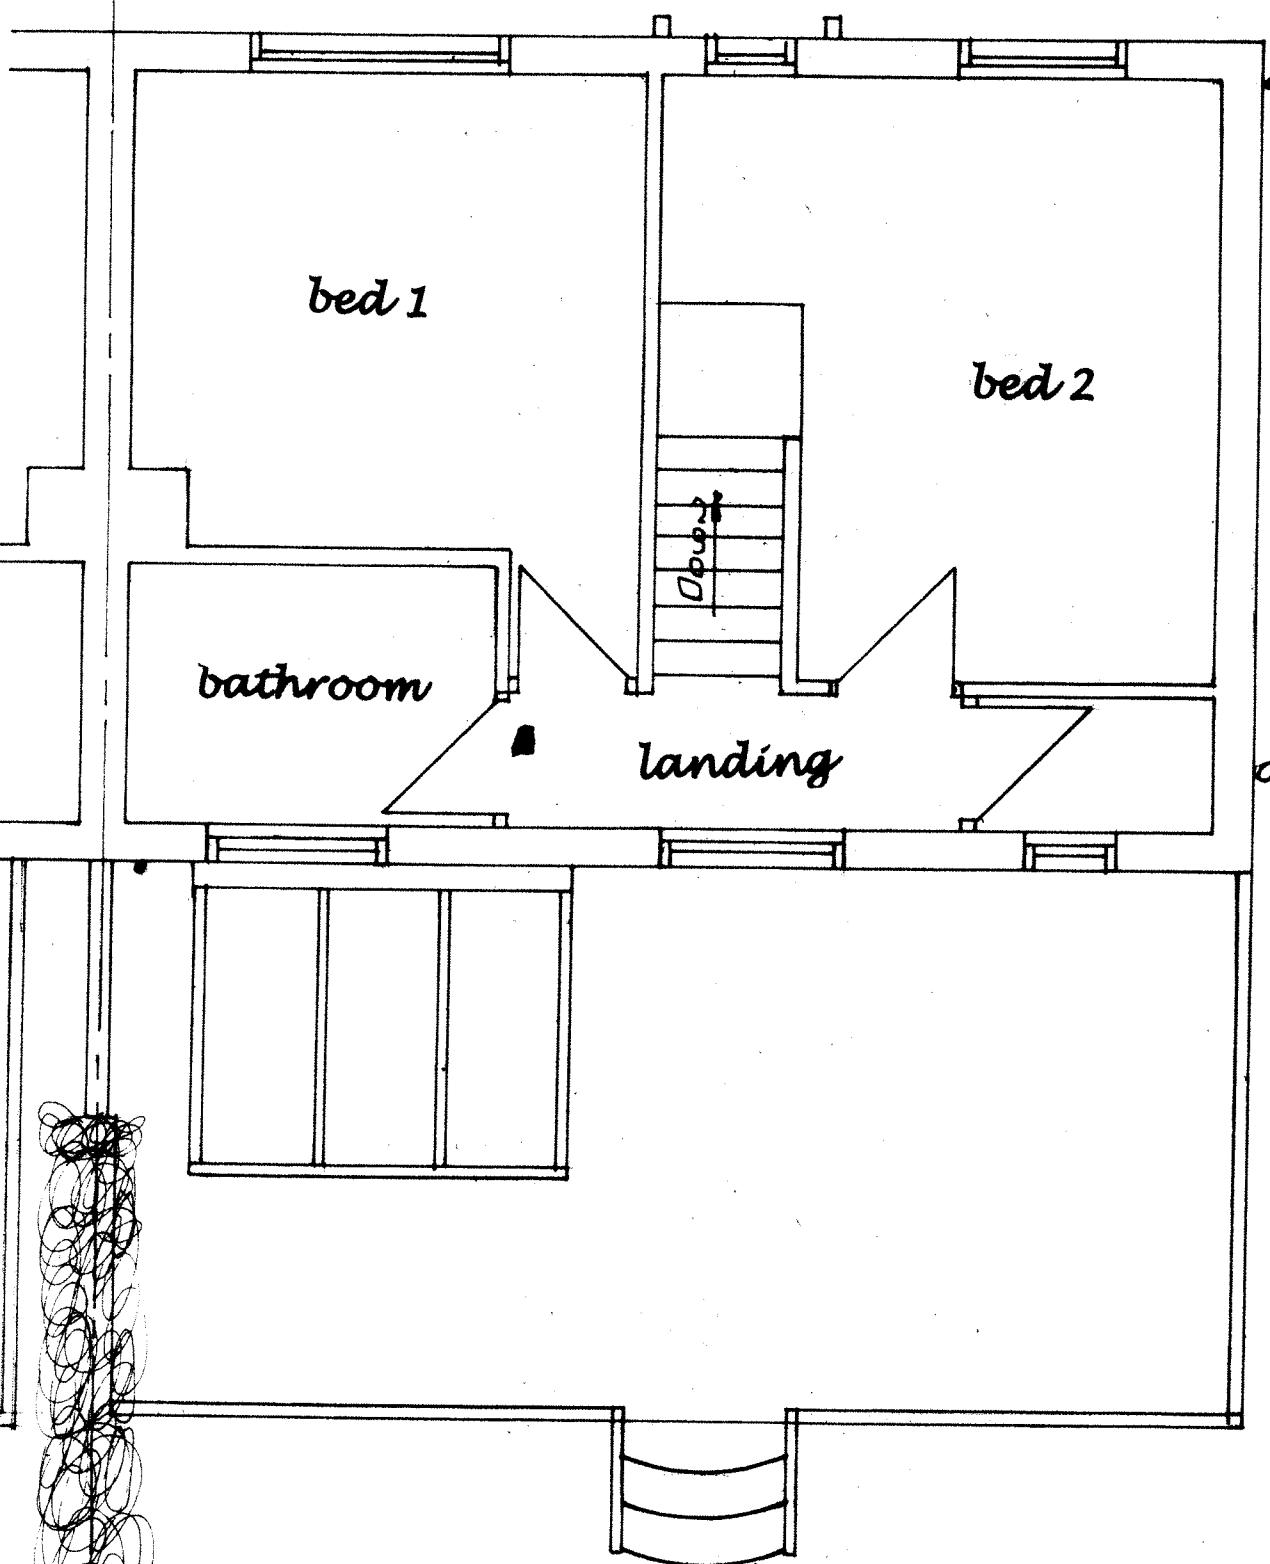

First Floor Plan

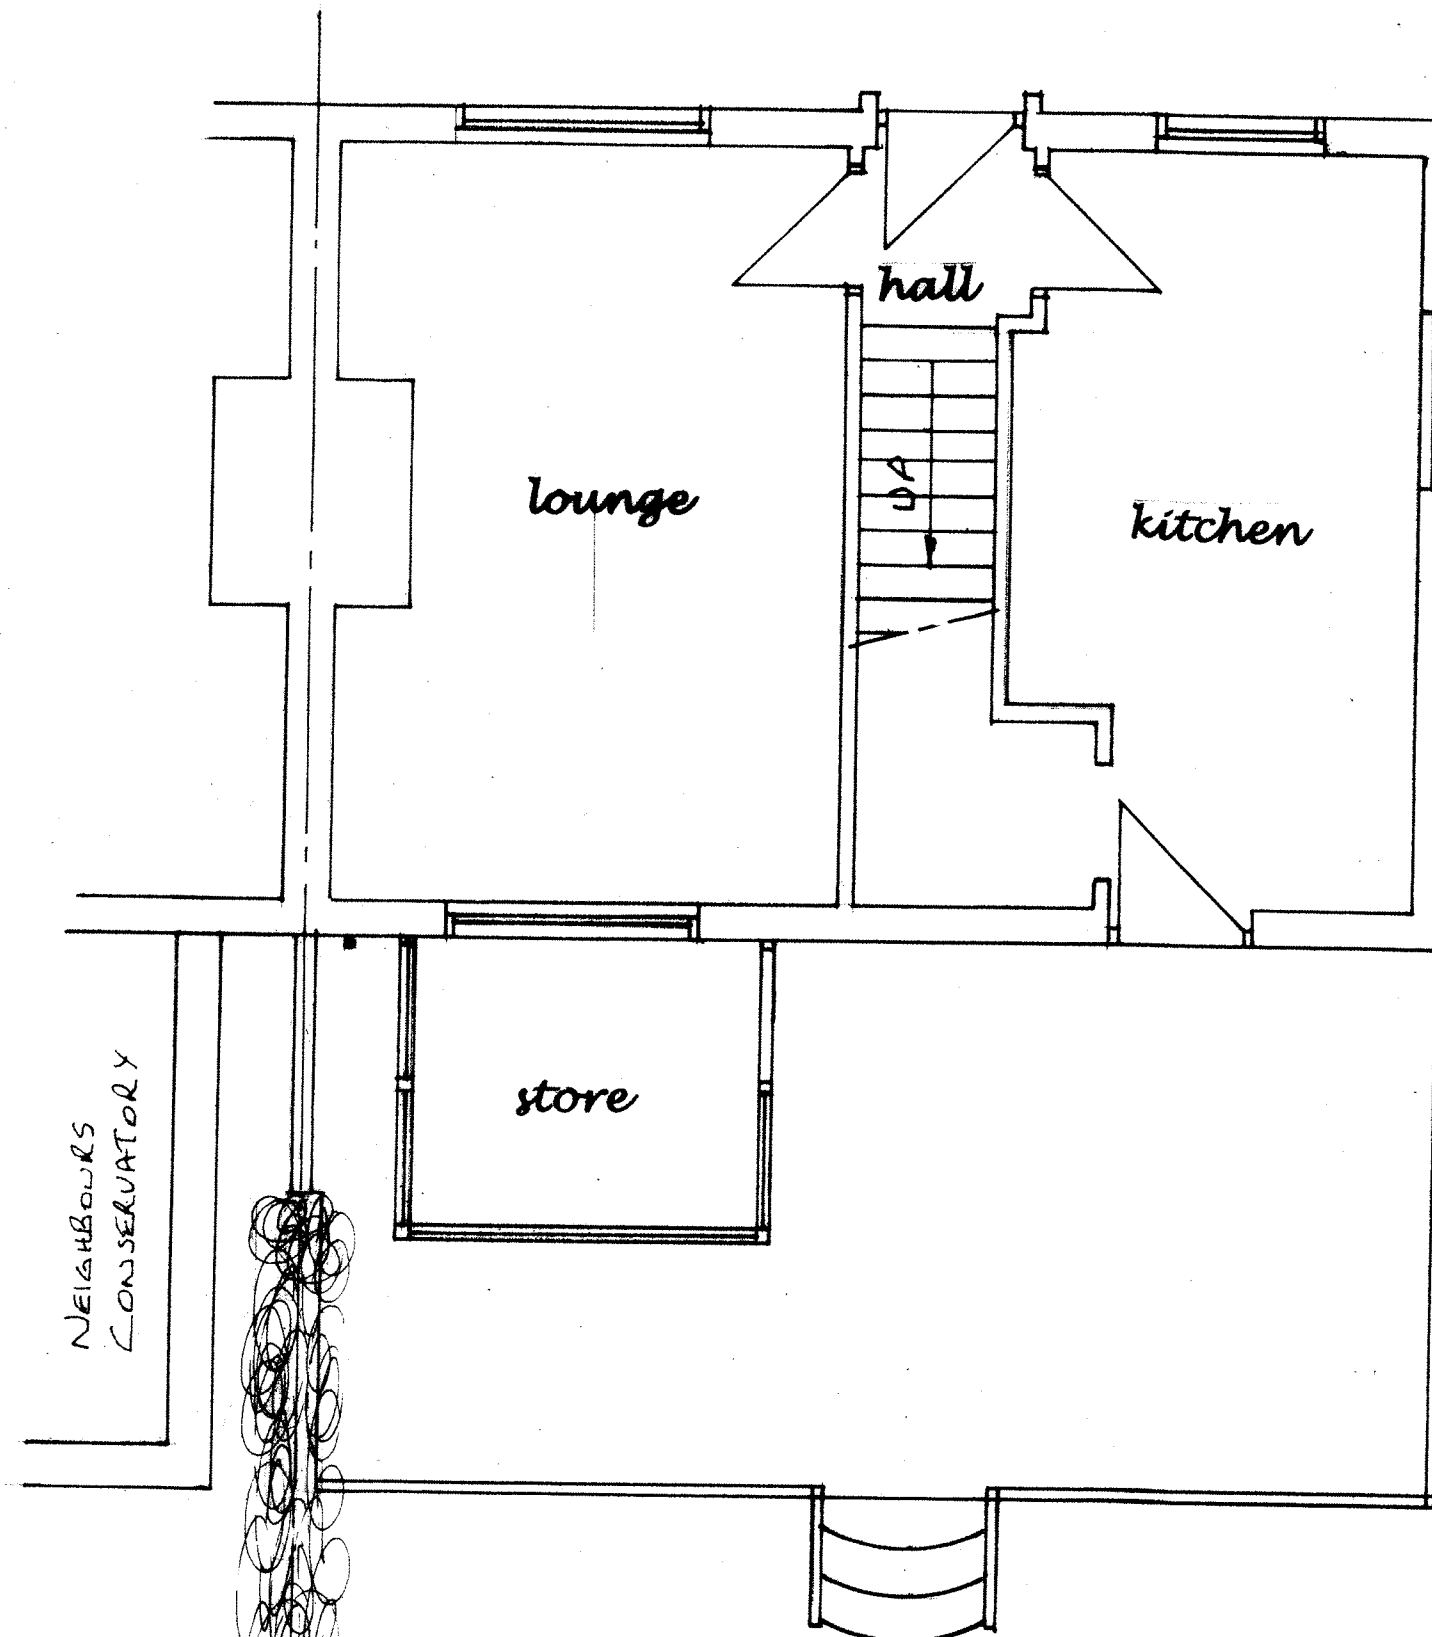

Ground Floor Plan

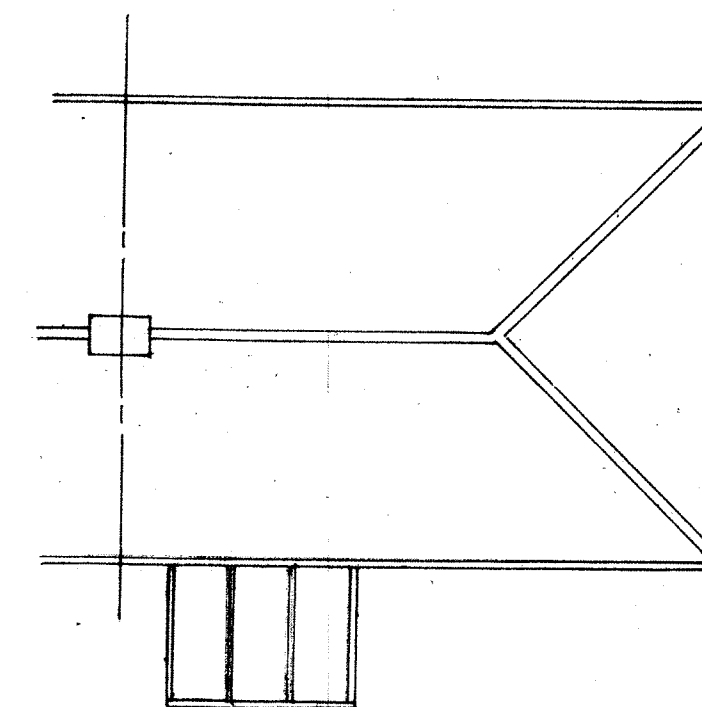

Roof Plan

Existing Floor Plans And Elevations At No 4
 Stonehouse Crescent, Werrington, Staffs
 Moorlands For Mr. I. Walden.
 Drg No 125 A 200-2
 Date :- November 7th 2024.
 Scale :- Floor Plans 1:50, Elevations And Roof Plan 1:100.