



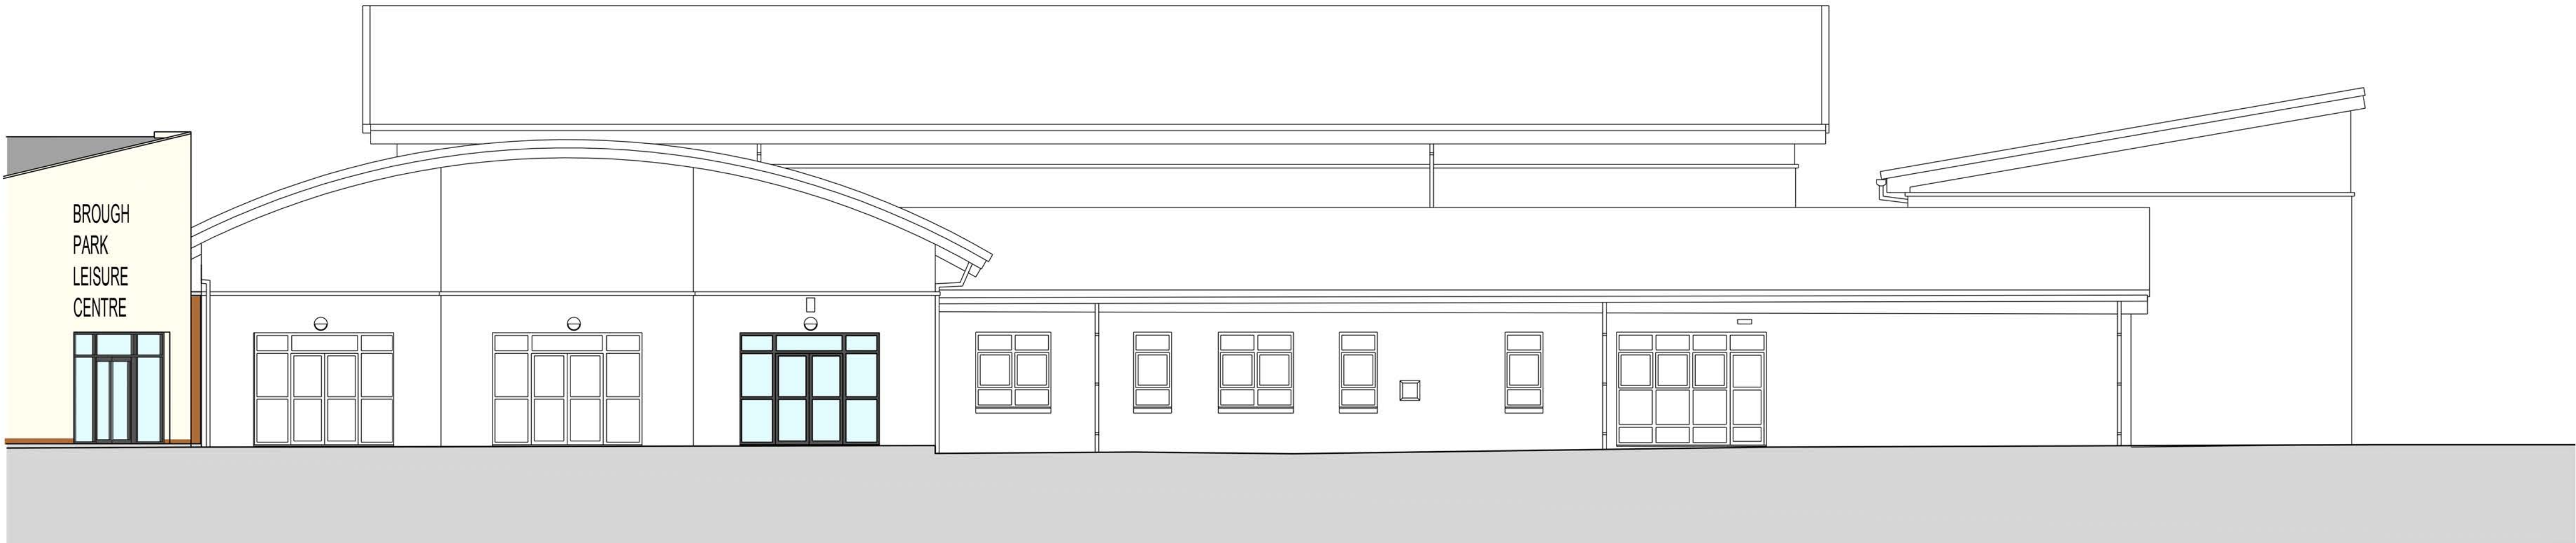

ELEVATION A

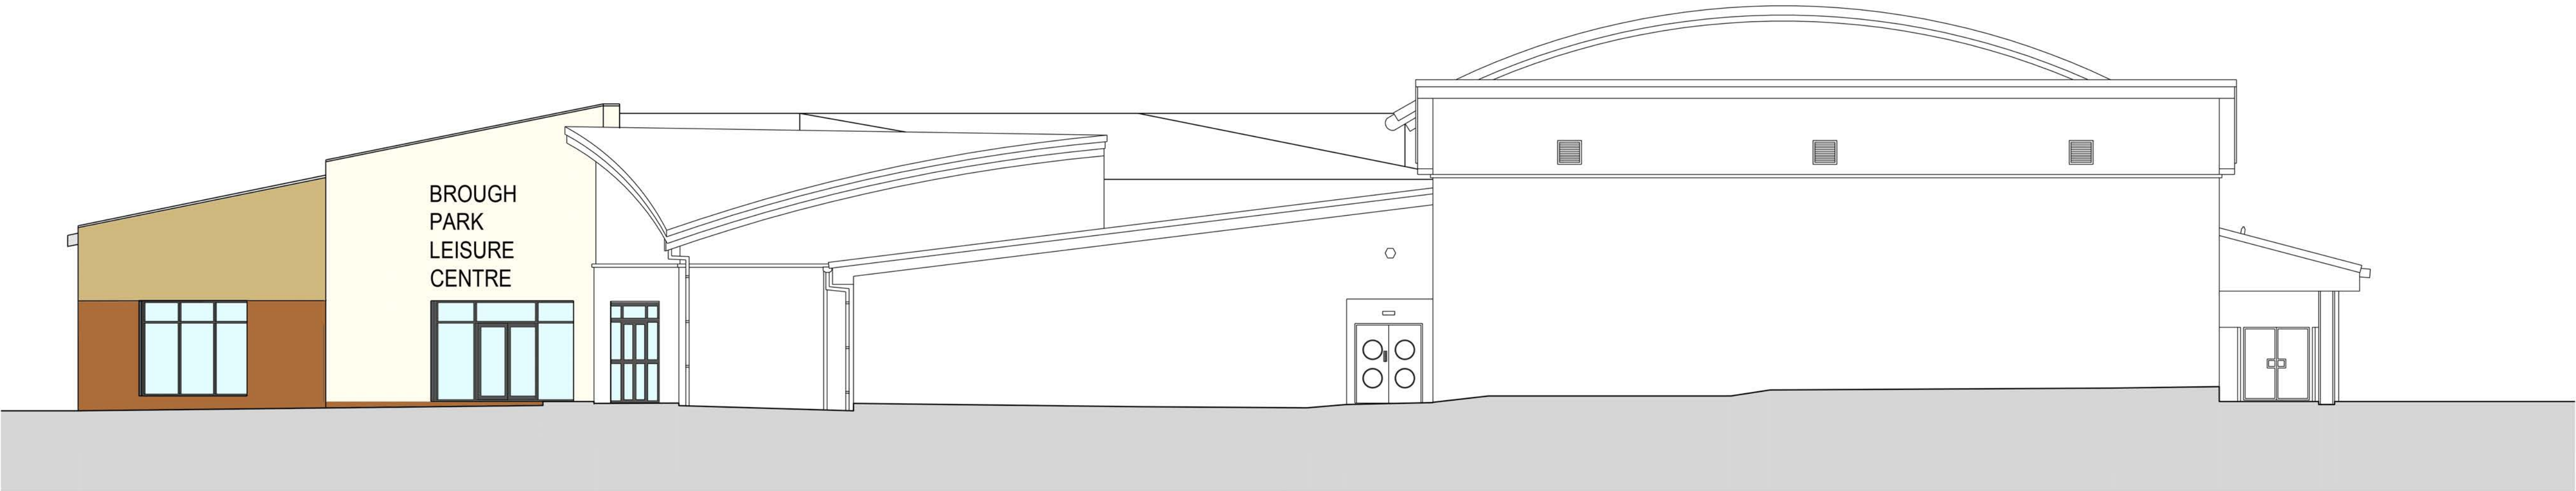

ELEVATION B



ELEVATION C

- LEGEND:**
- New external wall with rendered finish
 - New external wall with facing brickwork finish
 - New external wall with timber cladding finish
 - New roof construction with profiled finish
 - New roof construction with profiled finish
 - New composite paneled wall
 - New curtain walling H43/121 and New doors (Refer to door schedule)
- Refer to detailed sections for other NBS references

SCALE 1:100

0 5m



Roberts Limbrick

03333 405 500
mail@robertslimbrick.com
robertslimbrick.com

Registered Office: England No. 06656029

Project Name

Brough Park
Leisure Centre
-

Client Name

Alliance Leisure
-
-

Drawing Title

Proposed Elevations (Coloured)
Sheet 1 of 2
-

Scale

1/100 • A1

Project No.

10683

Status

A3

Purpose Of Issue

Issued for Planning

Project	Org	Vol	Level	Form	Role
10683	RL	XX	XX	DR	A

Number

L(0)045

Revision

P02