


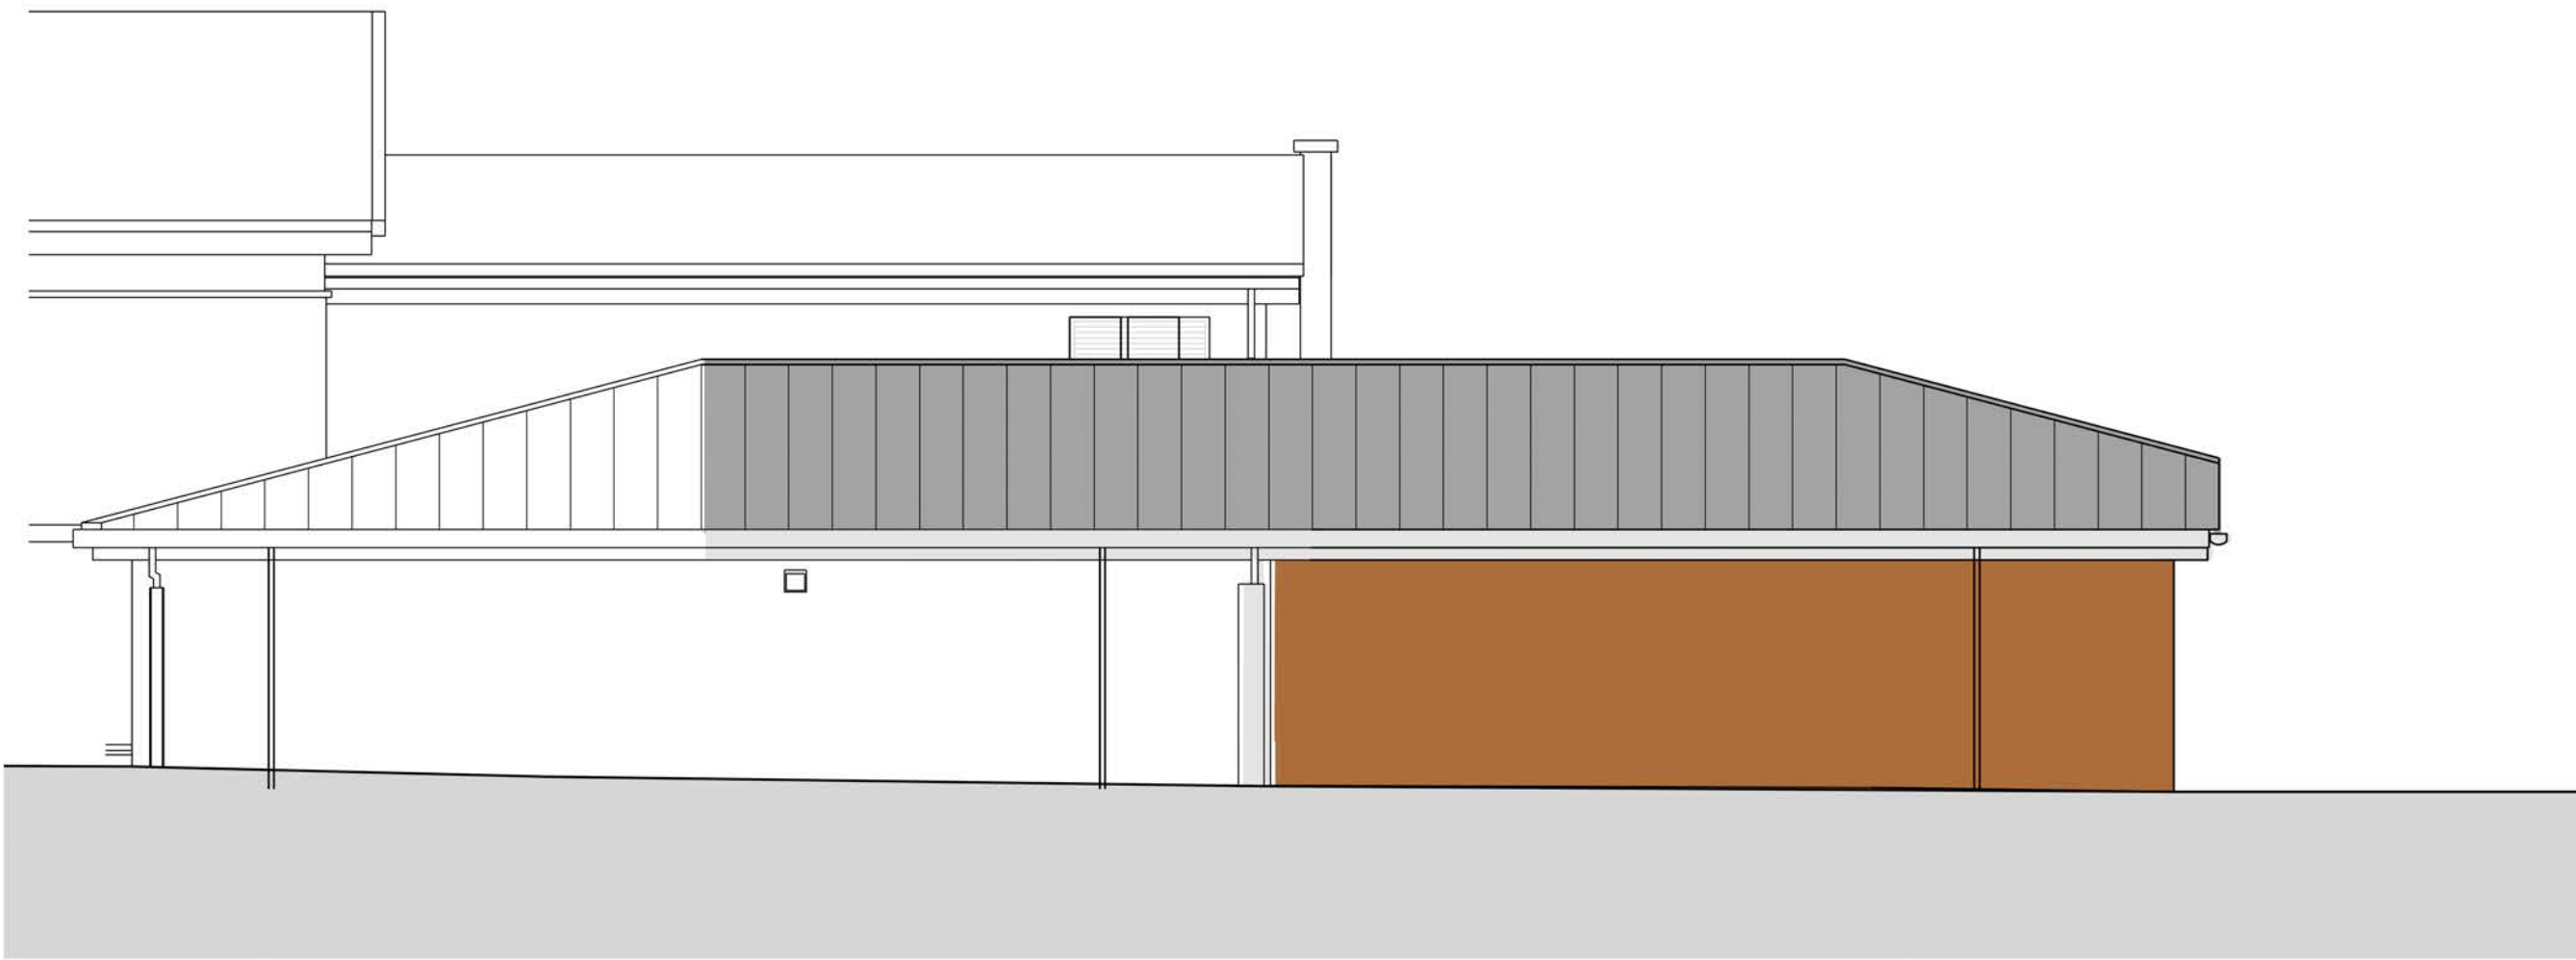

ELEVATION D



LEGEND:


- New external wall with rendered finish
- New external wall with facing brickwork finish
- New external wall with timber cladding finish
- New roof construction with profiled seam finish
- New roof construction with profiled finish
- New composite paneled wall
- New curtain walling H43/121 and New doors (Refer to door schedule)

Refer to detailed sections for other NBS references

SCALE 1:100

0 5m

ELEVATION E

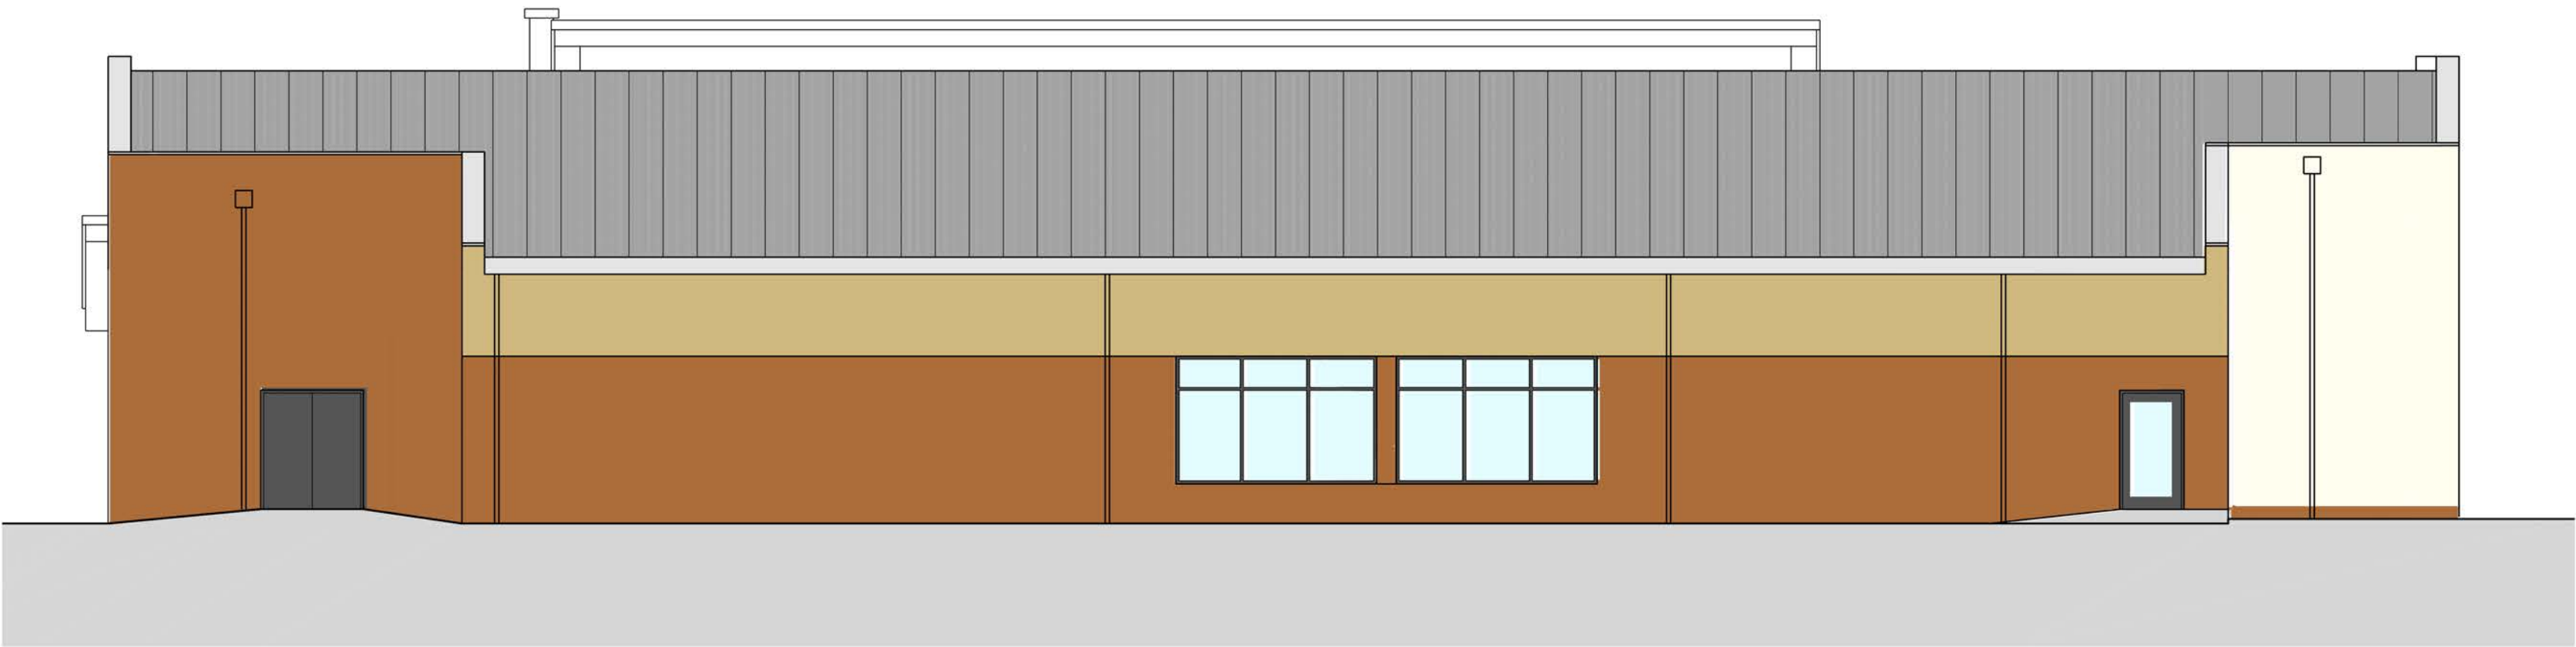

ELEVATION F



ELEVATION G



Roberts Limbrick

03333 405 500
mail@robertslimbrick.com
robertslimbrick.com

Registered Office England No. 06658029

Project Name

Brough Park
Leisure Centre

Client Name

Alliance Leisure

Drawing Title

Proposed Elevations (Coloured)
Sheet 2 of 2

Scale

1/100 • A1

Project No.

10683

Status

A3

Purpose Of Issue

Issued for Planning

Project	Org	Vol	Level	Form	Role
10683	RL	XX	XX	DR	A

Number

L(0)046

Revision

P03