
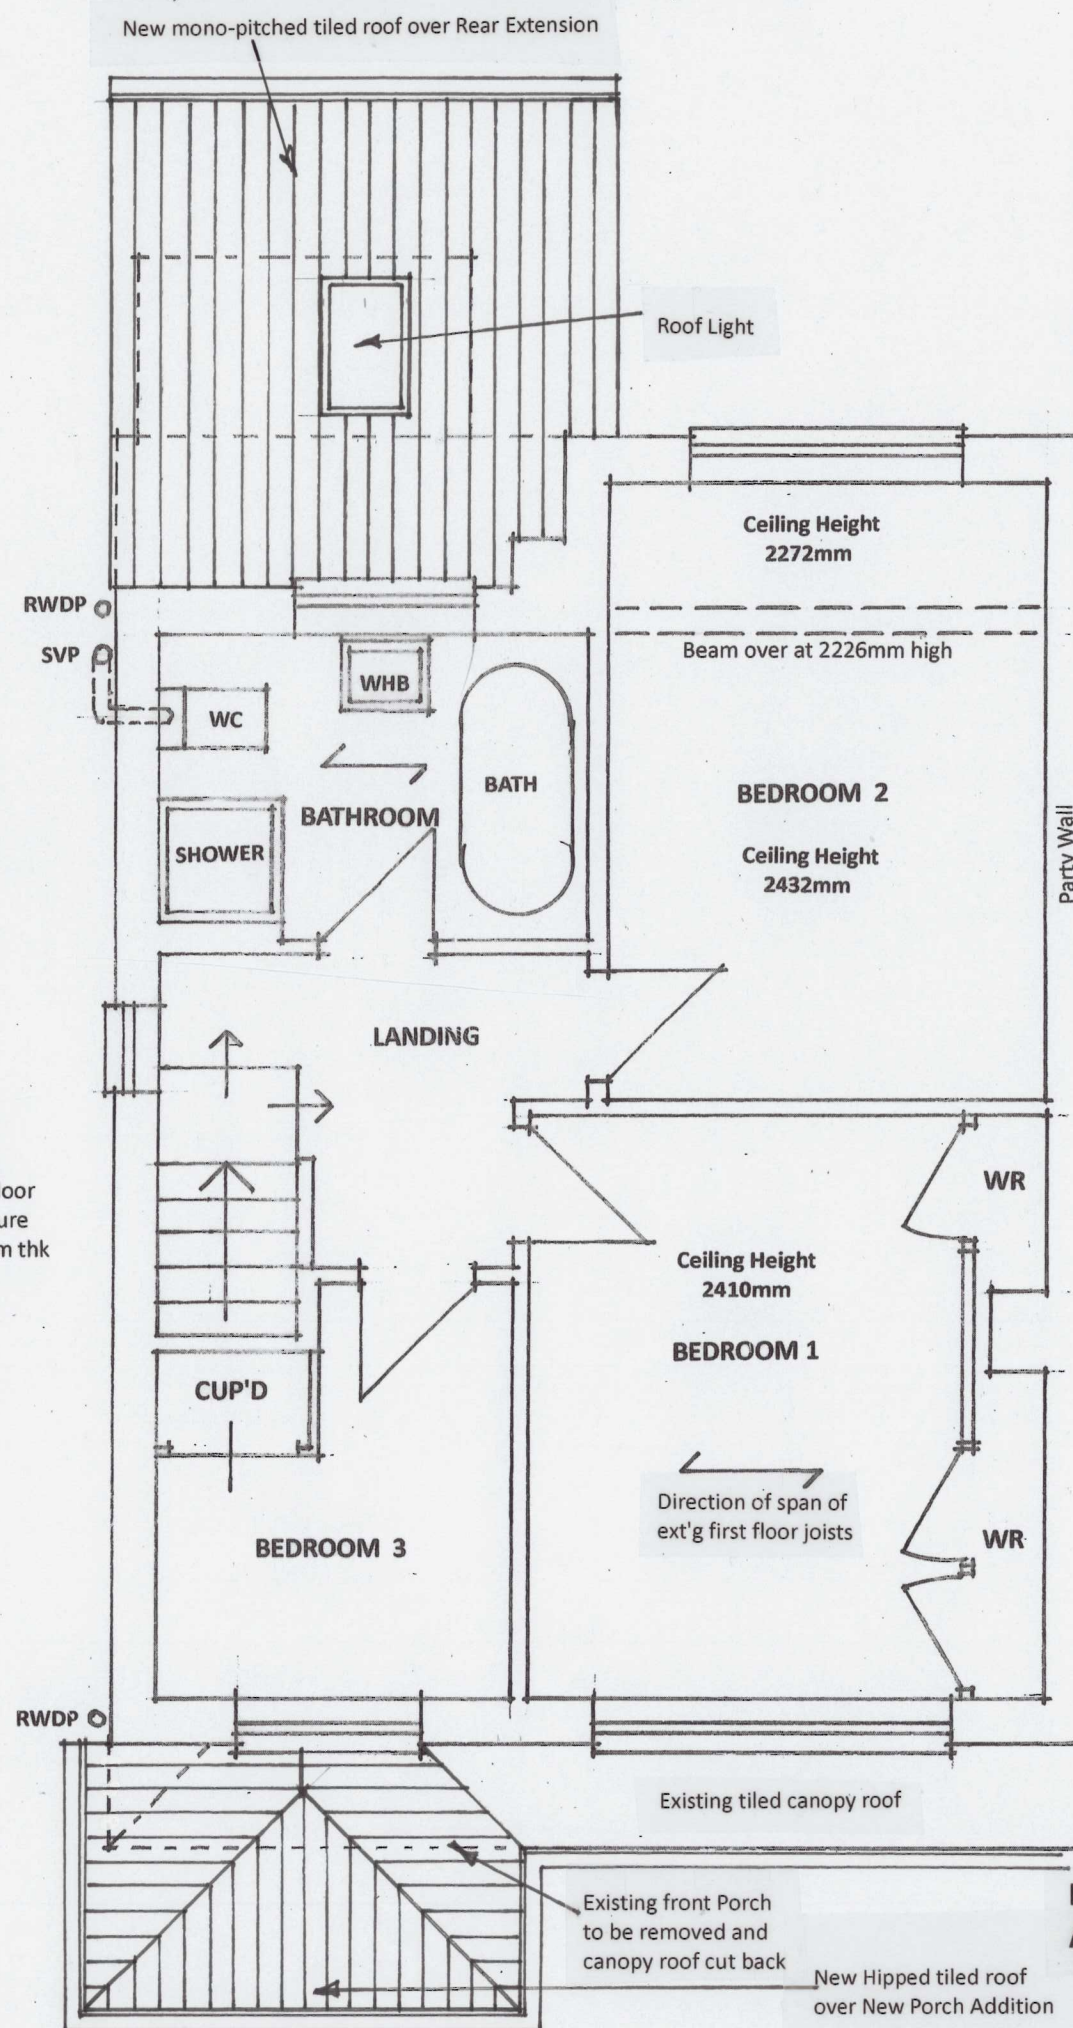
 


PROPOSED GROUND FLOOR PLAN

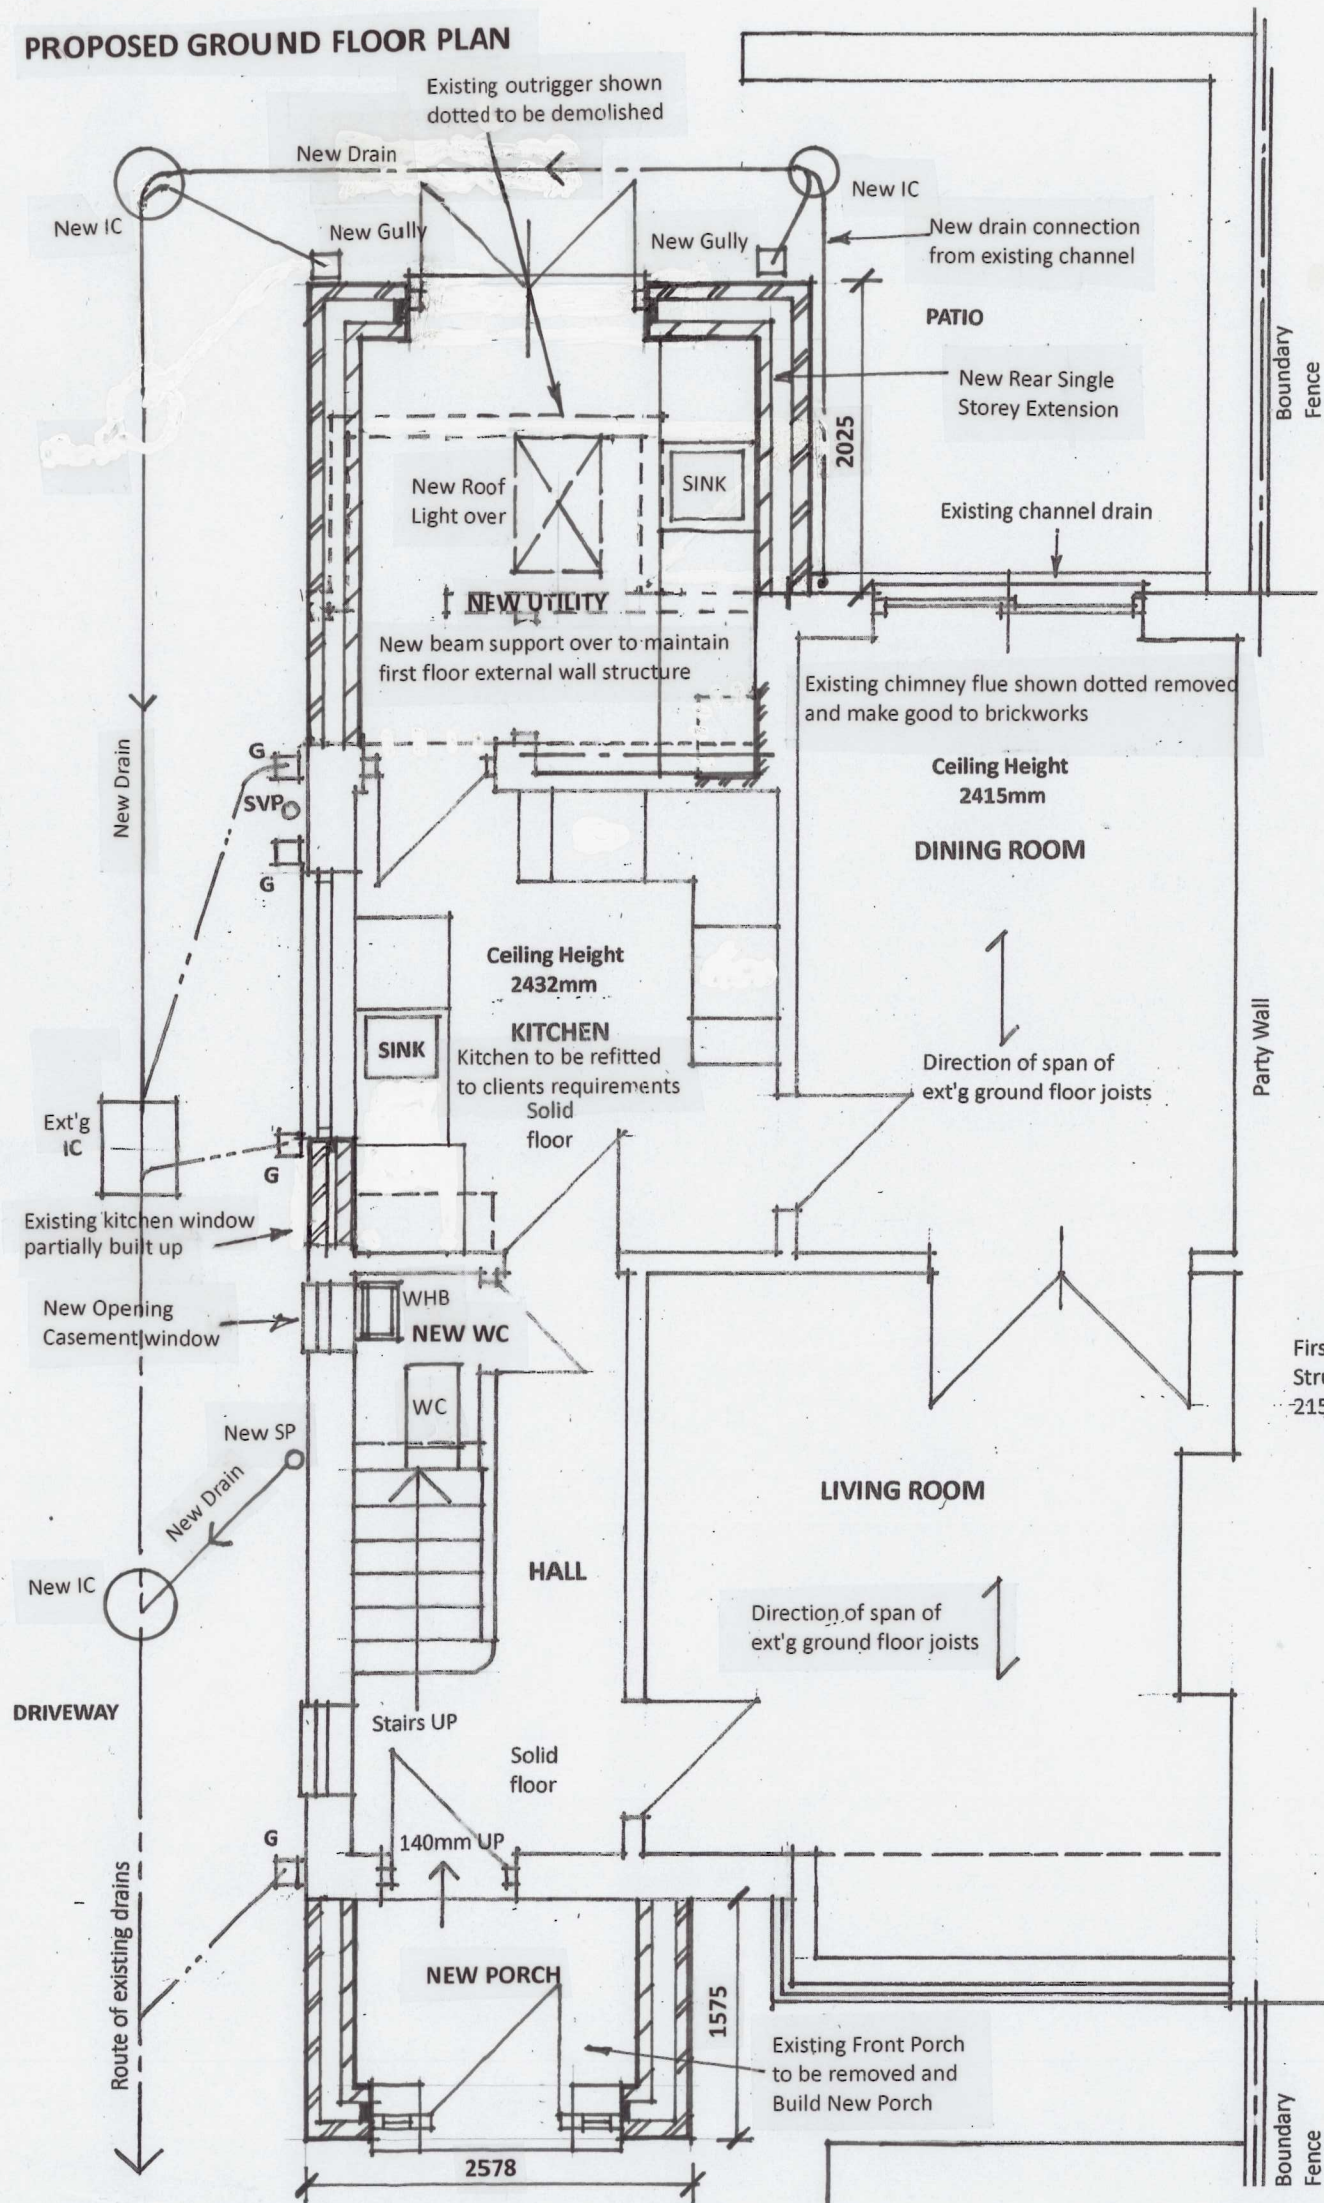

ORCHARD STRUCTURAL DESIGN LTD
 CONSTRUCTIONAL, CIVILS AND STRUCTURAL DESIGN CONSULTANCY
 EMAIL :- orchard.structures@gmail.com
 WEB :- www.orchardstructures.com
 TELE :- 07970 - 308358

PROPOSED NEW FRONT PORCH EXTENSION AND SINGLE STOREY REAR KITCHEN EXTENSION + ASSOCIATED ALTERATIONS AT 'WEST AVON', BLYTHE BRIDGE ROAD, CAVERSWALL, STOKE-ON-TRENT, STAFFS, ST11 9EA, FOR MR. P. RUSCOE.

PROPOSED FLOOR PLANS

DRAWING No. 343 / 004 Rev A OCT 2024
SCALE OF DRAWING :- 1 : 50 at A3

Revision A - November 2024
 Layout of proposed rear porch amended to clients requirements

EXISTING FIRST FLOOR LAYOUT AND PROPOSED ROOF PLANS