




LAWN

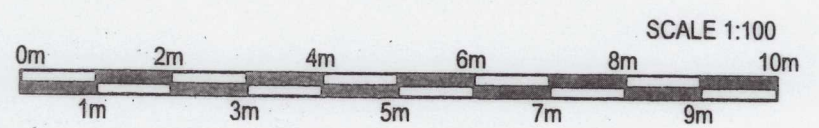

SCALE 1:100

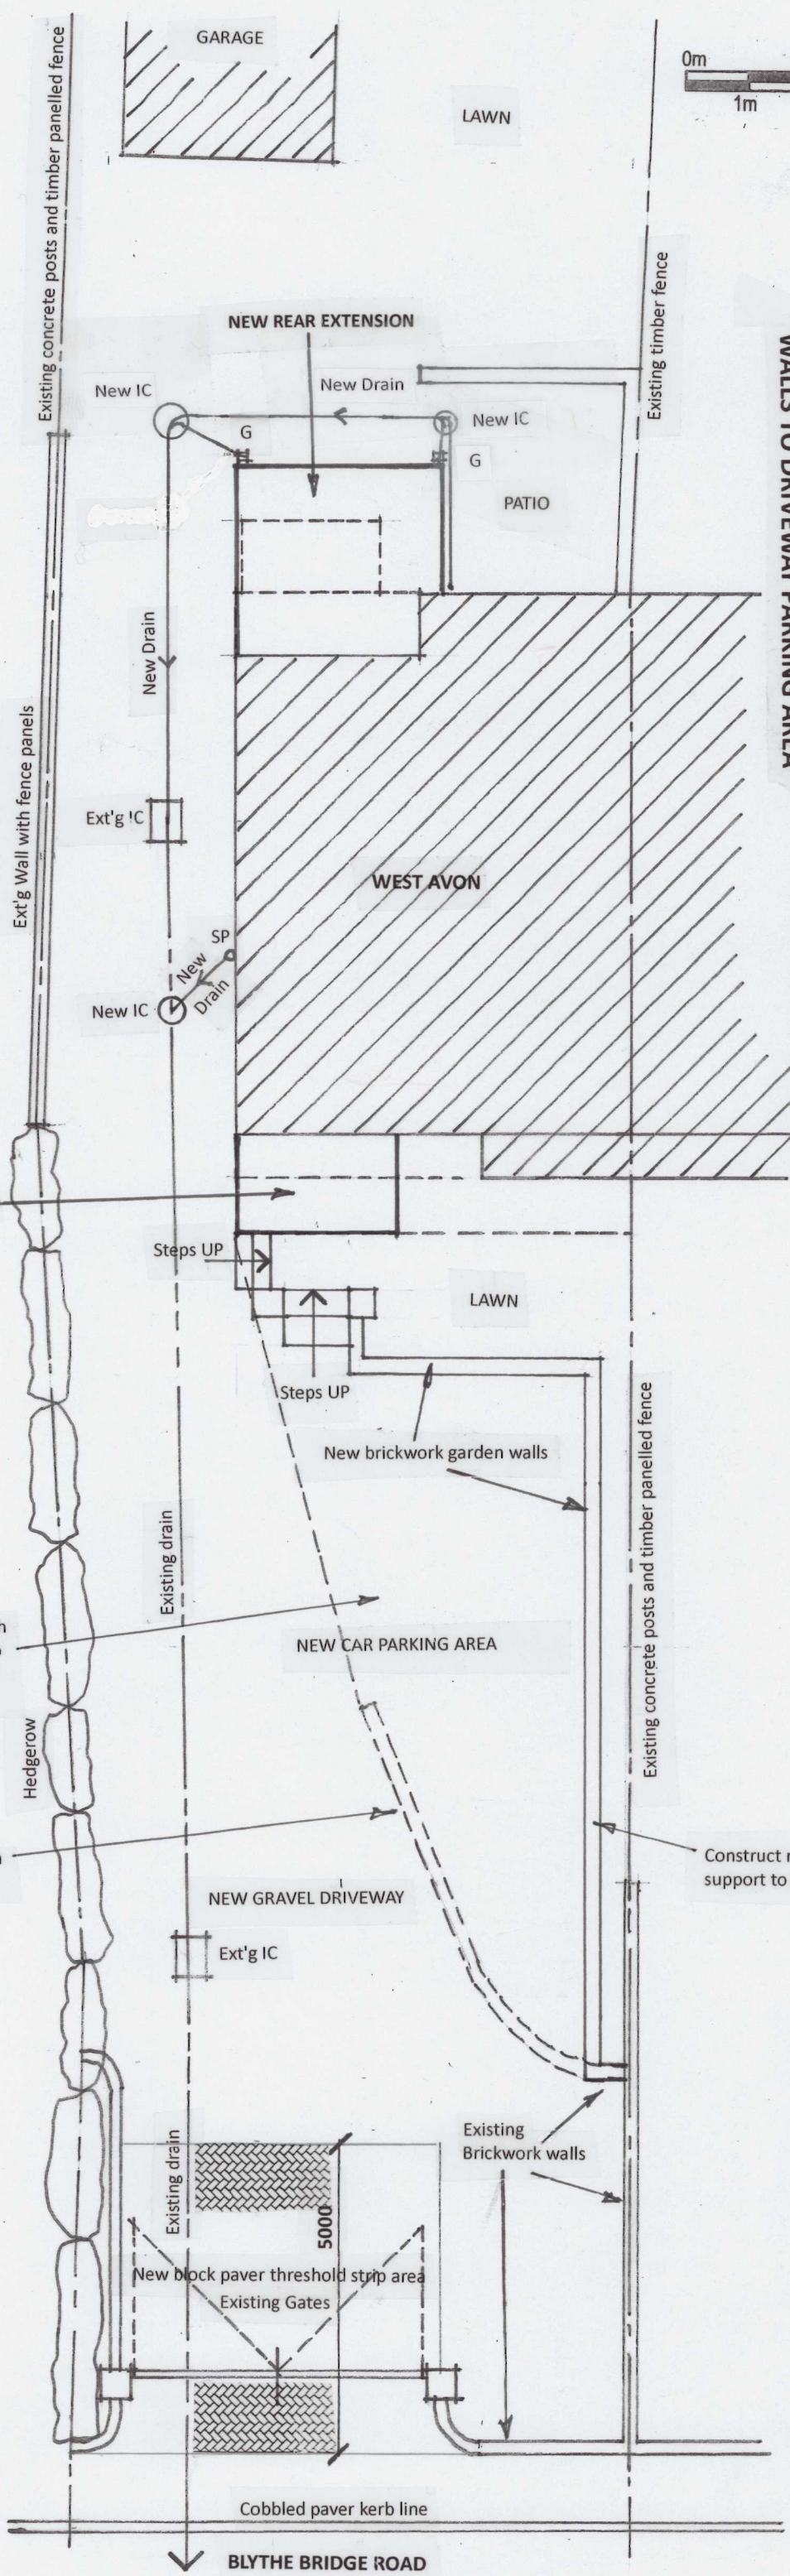

PROPOSED ELEVATION TO NEW GARDEN WALLS TO DRIVEWAY PARKING AREA

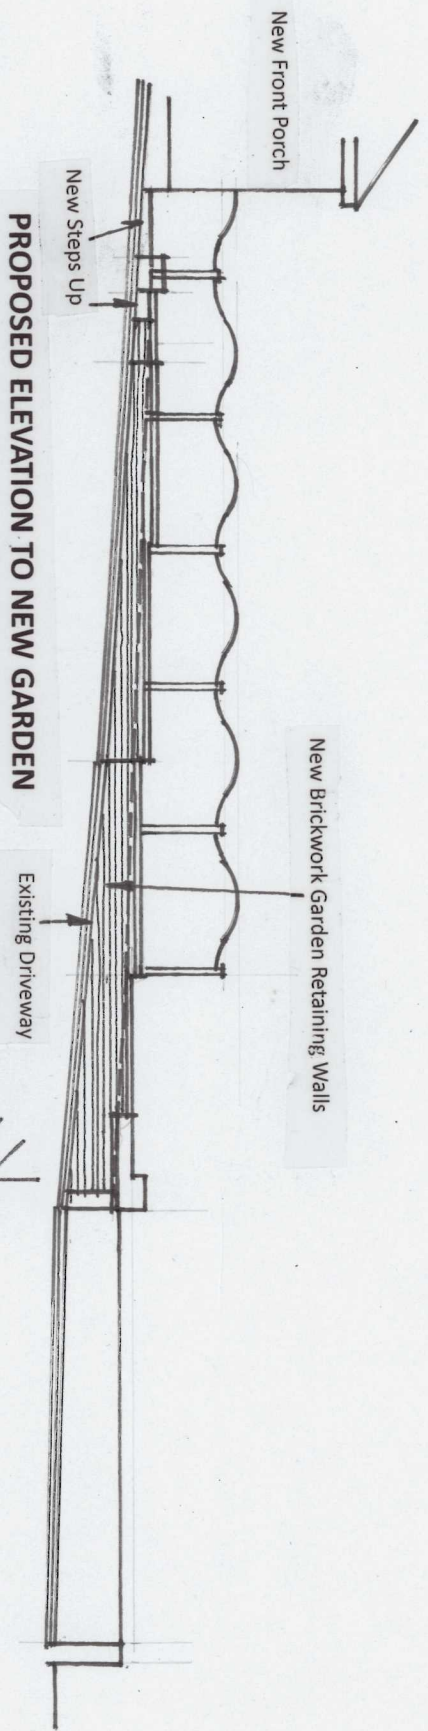

Existing ground area averaging from 300mm high to 700mm high above existing driveway levels to be excavated away to form increased driveway and car parking space.

Existing front garden area shown dotted to be reduced in level

Construct new retaining walls to maintain support to upper ground conditions

ORCHARD STRUCTURAL DESIGN LTD
CONSTRUCTIONAL, CIVILS AND STRUCTURAL DESIGN CONSULTANCY
EMAIL :- orchard.structures@gmail.com
WEB :- www.orchardstructures.com
TELE :- 07970 - 308358

PROPOSED NEW FRONT PORCH EXTENSION AND SINGLE STOREY REAR KITCHEN EXTENSION + ASSOCIATED ALTERATIONS AT 'WEST AVON', BLYTHE BRIDGE ROAD, CAVERSWALL, STOKE-ON-TRENT, STAFFS, ST11 9EA, FOR MR. P. RUSCOE.

PROPOSED SITE PLAN
DRAWING No. 343 / 005 **OCT 2024**
SCALE OF DRAWING :- 1 : 100 at A3