


ORCHARD STRUCTURAL DESIGN LTD
CONSTRUCTIONAL, CIVILS AND STRUCTURAL DESIGN CONSULTANCY
EMAIL :- orchard.structures@gmail.com
WEB :- www.orchardstructures.com
TELE :- 07970 – 308358


**PROPOSED NEW FRONT PORCH EXTENSION
AND SINGLE STOREY REAR KITCHEN
EXTENSION + ASSOCIATED ALTERATIONS AT
'WEST AVON', BLYTHE BRIDGE ROAD,
CAVERSWALL, STOKE-ON-TRENT, STAFFS,
ST11 9EA, FOR MR. P. RUSCOE.**

DRAWING No. 343 / 006 NOV 2024
SCALE OF DRAWING :- 1 : 100 at A3


**PROPOSED ELEVATIONS DRAWING
PLANNING DESIGN STAGE**

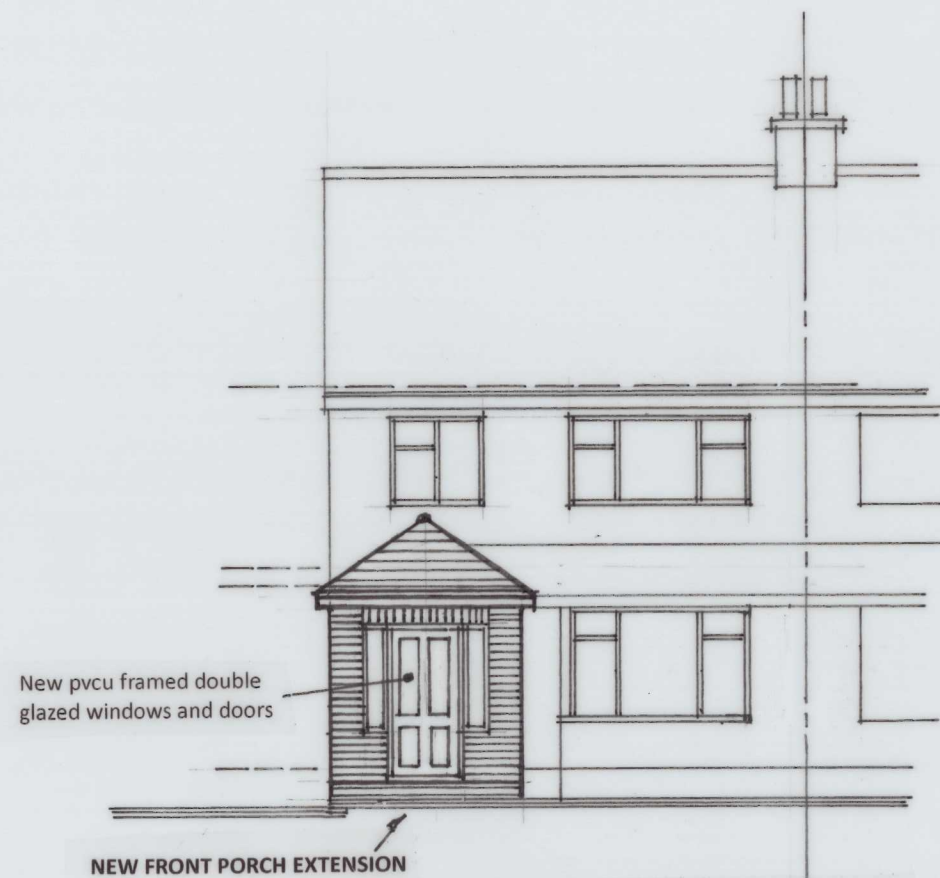


PROPOSED FRONT ELEVATION (WEST)

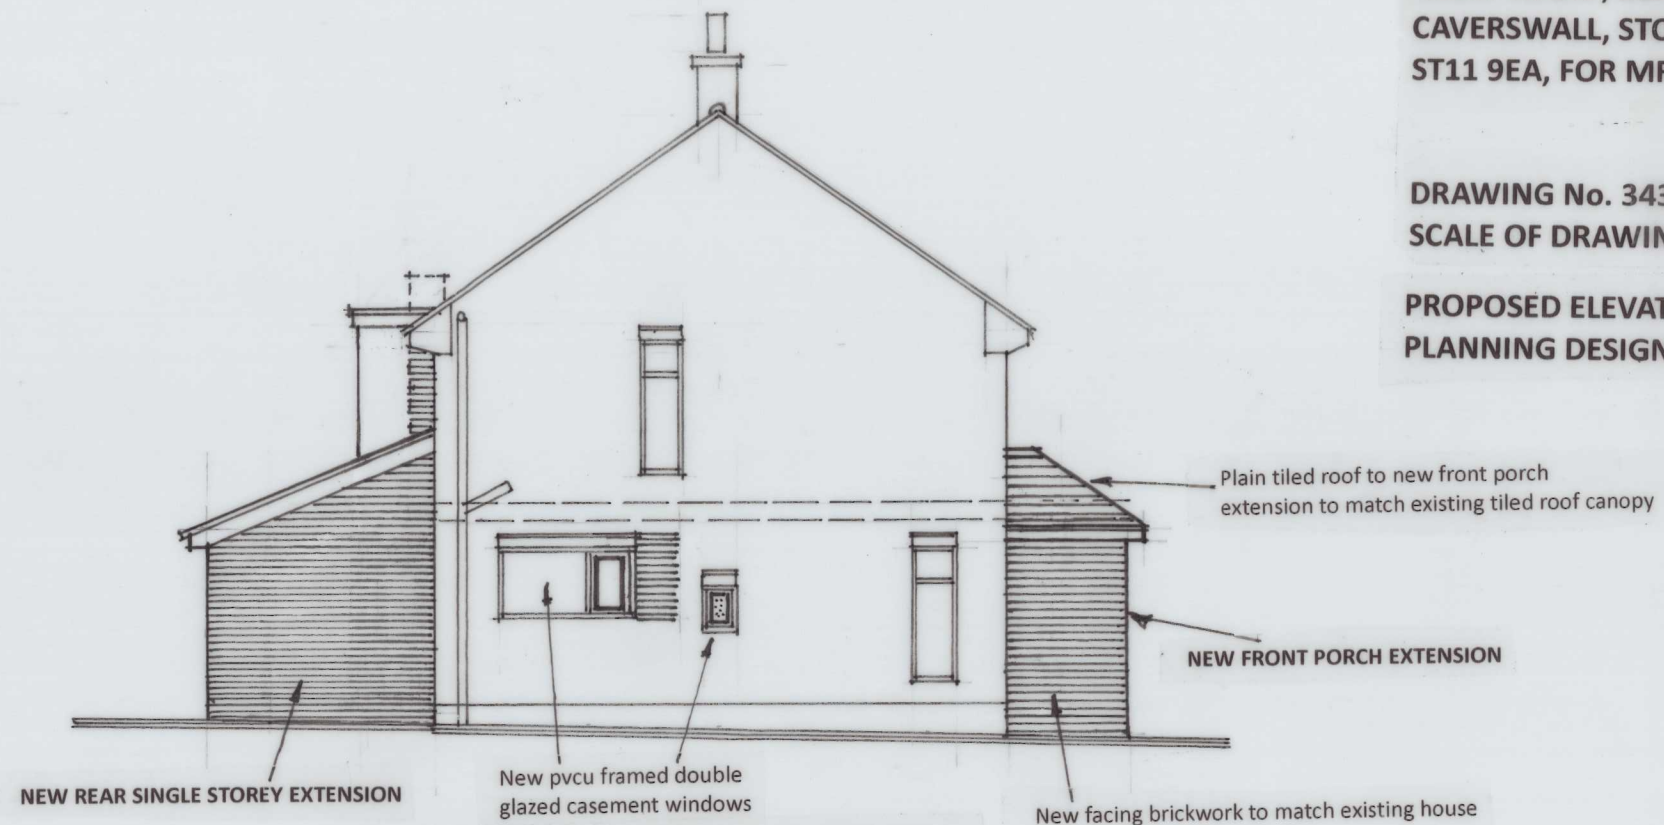

**PROPOSED SIDE ELEVATION TO DRIVEWAY
(NORTH)**

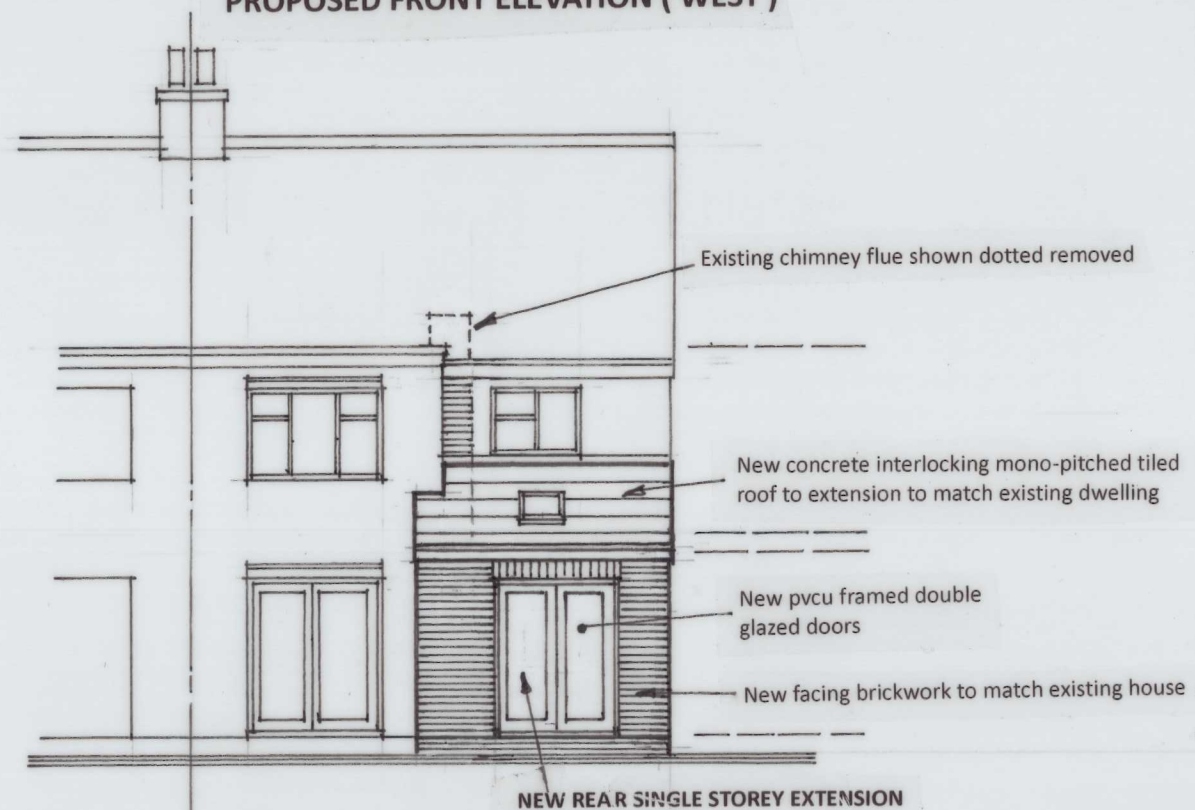

PROPOSED REAR ELEVATION (EAST)

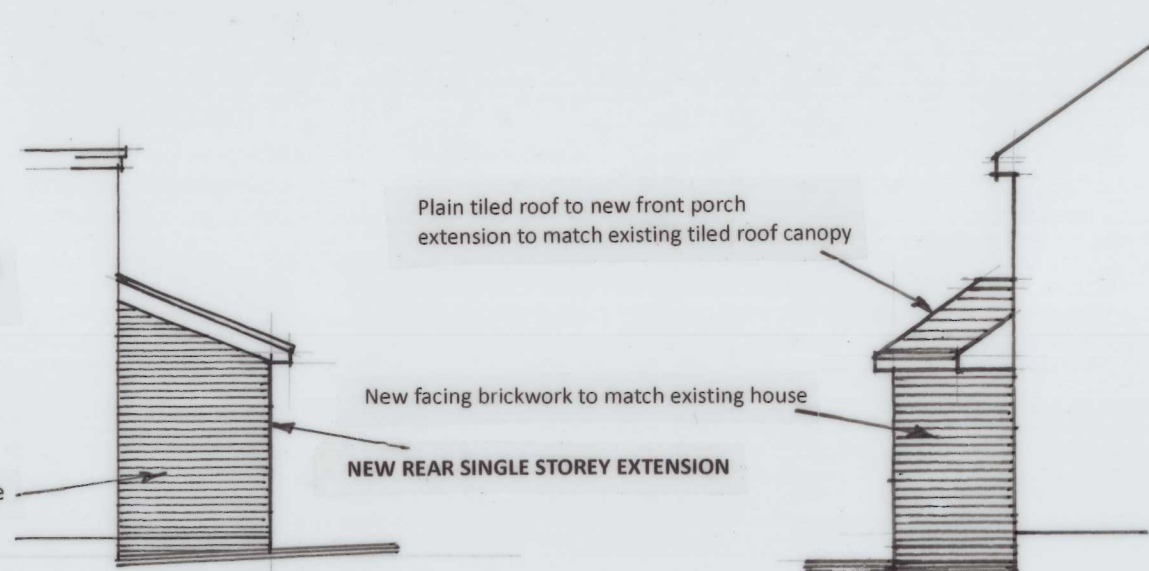

PROPOSED SIDE ELEVATION (SOUTH)