


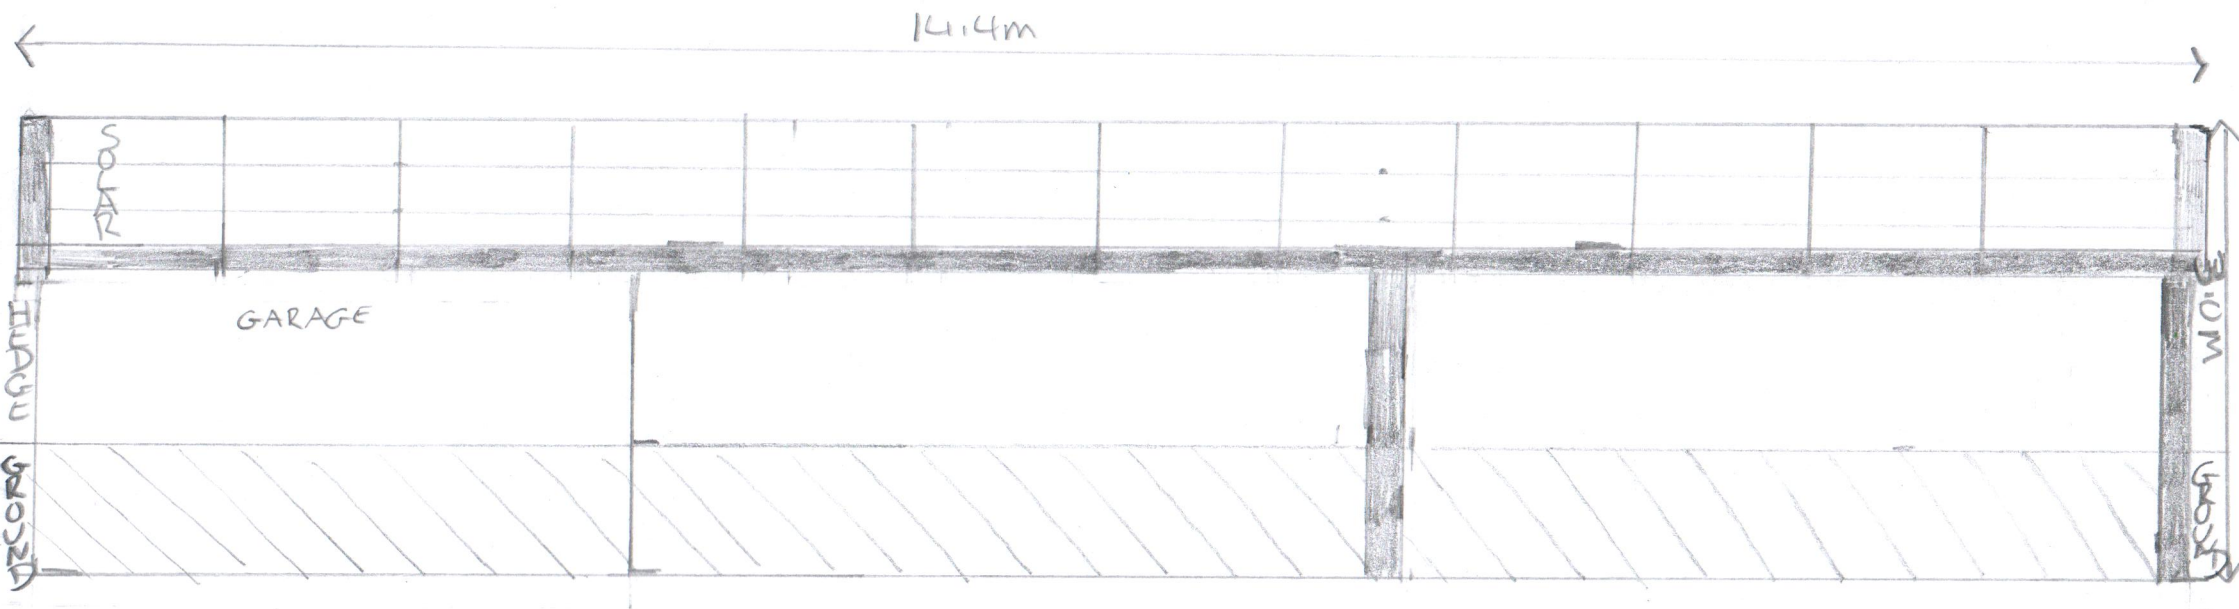

South Elevation

Height 3.0m

1:50 Scale

Ground 0.8m

Ground + Hedge = 2.2m

Visible Area (Solar PV) 0.8m

FREDERICK NORTON
112 DRAYCOTT RD
UPPER TEAM, STAFFS
ST10 4JF
SOUTH ELEVATION
DATE 26/11/2024
SCALE 1:50@A4
DRAWING NO 3 V3
DRAWN BY FRN