


FREDERICK NORTON
 112 DRAYCOTT ROAD
 UPPER TEAN, STAFFS
 ST10 4JF
 FLOOR PLAN
 DATE 26/11/2024
 DRAWING NO 4 V3.1
 DRAWN BY FRN



14.4m

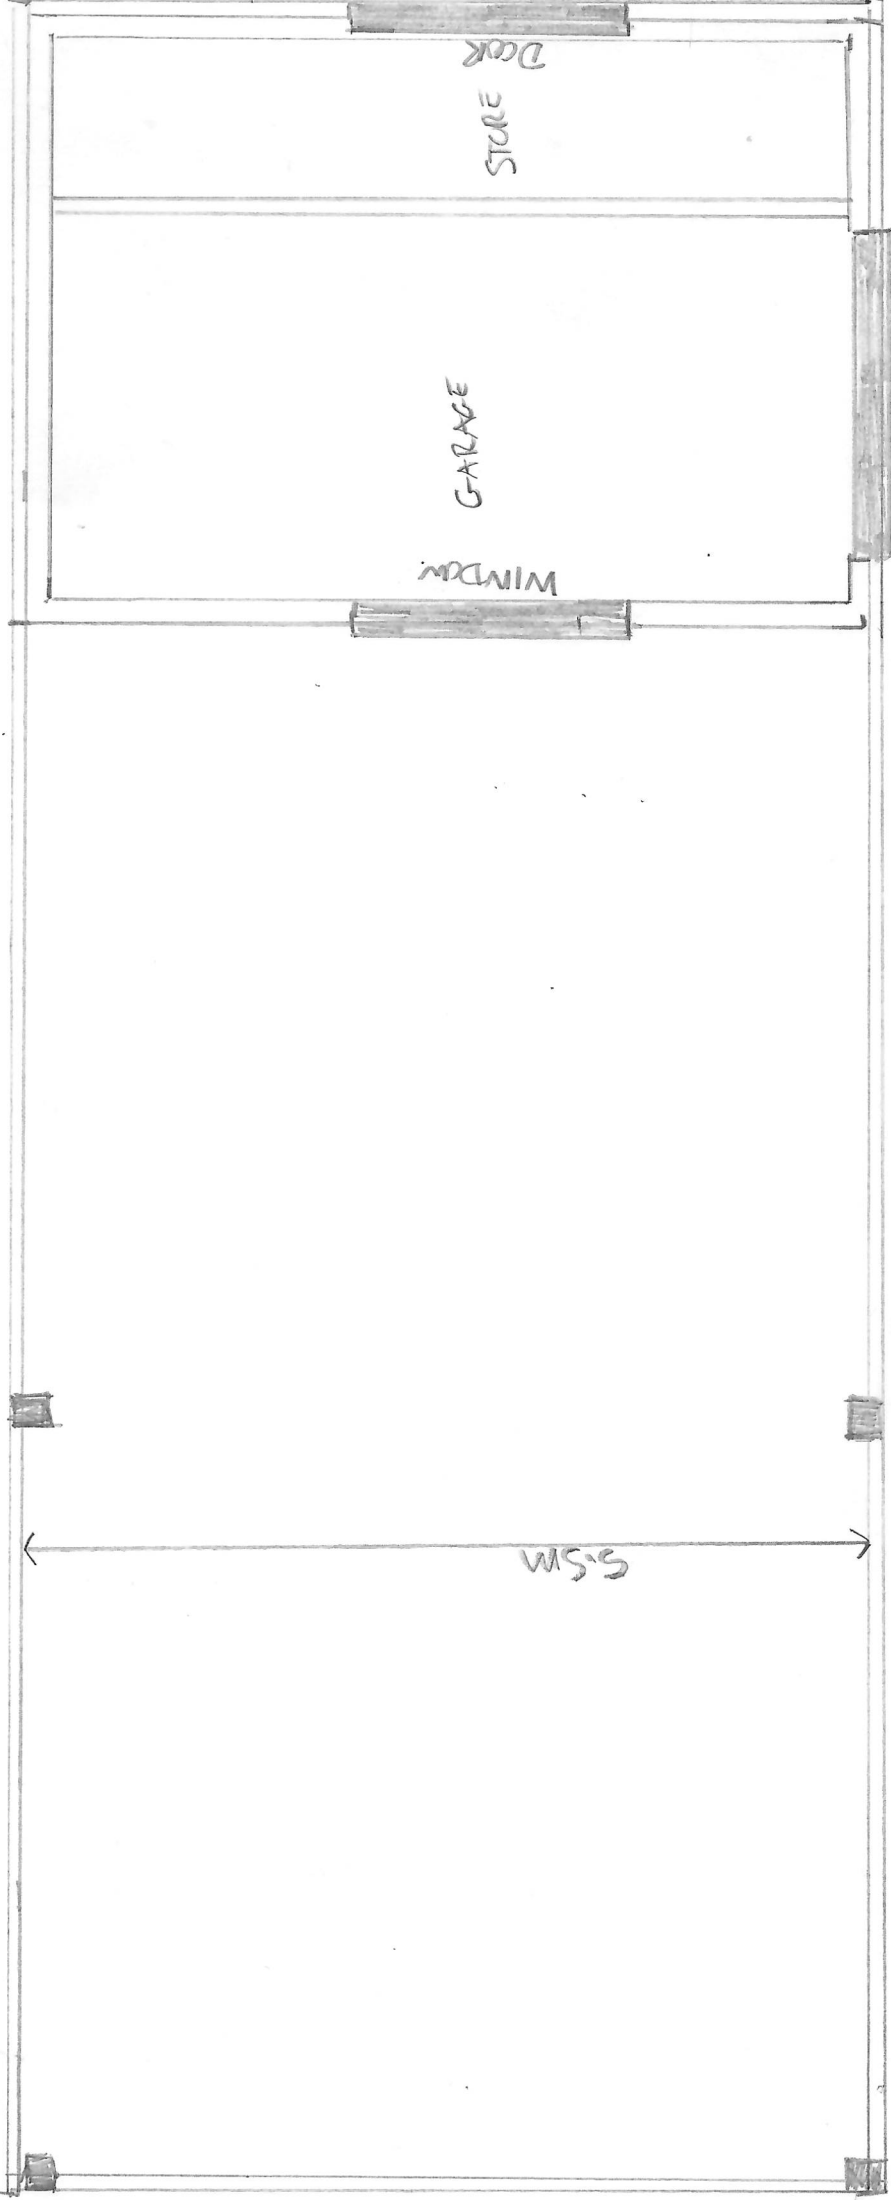

5.5m

1m

SCALE 1:50