



©Crown Copyright and database rights 2017 OS 100019980

LOCATION PLAN Scale 1/1250

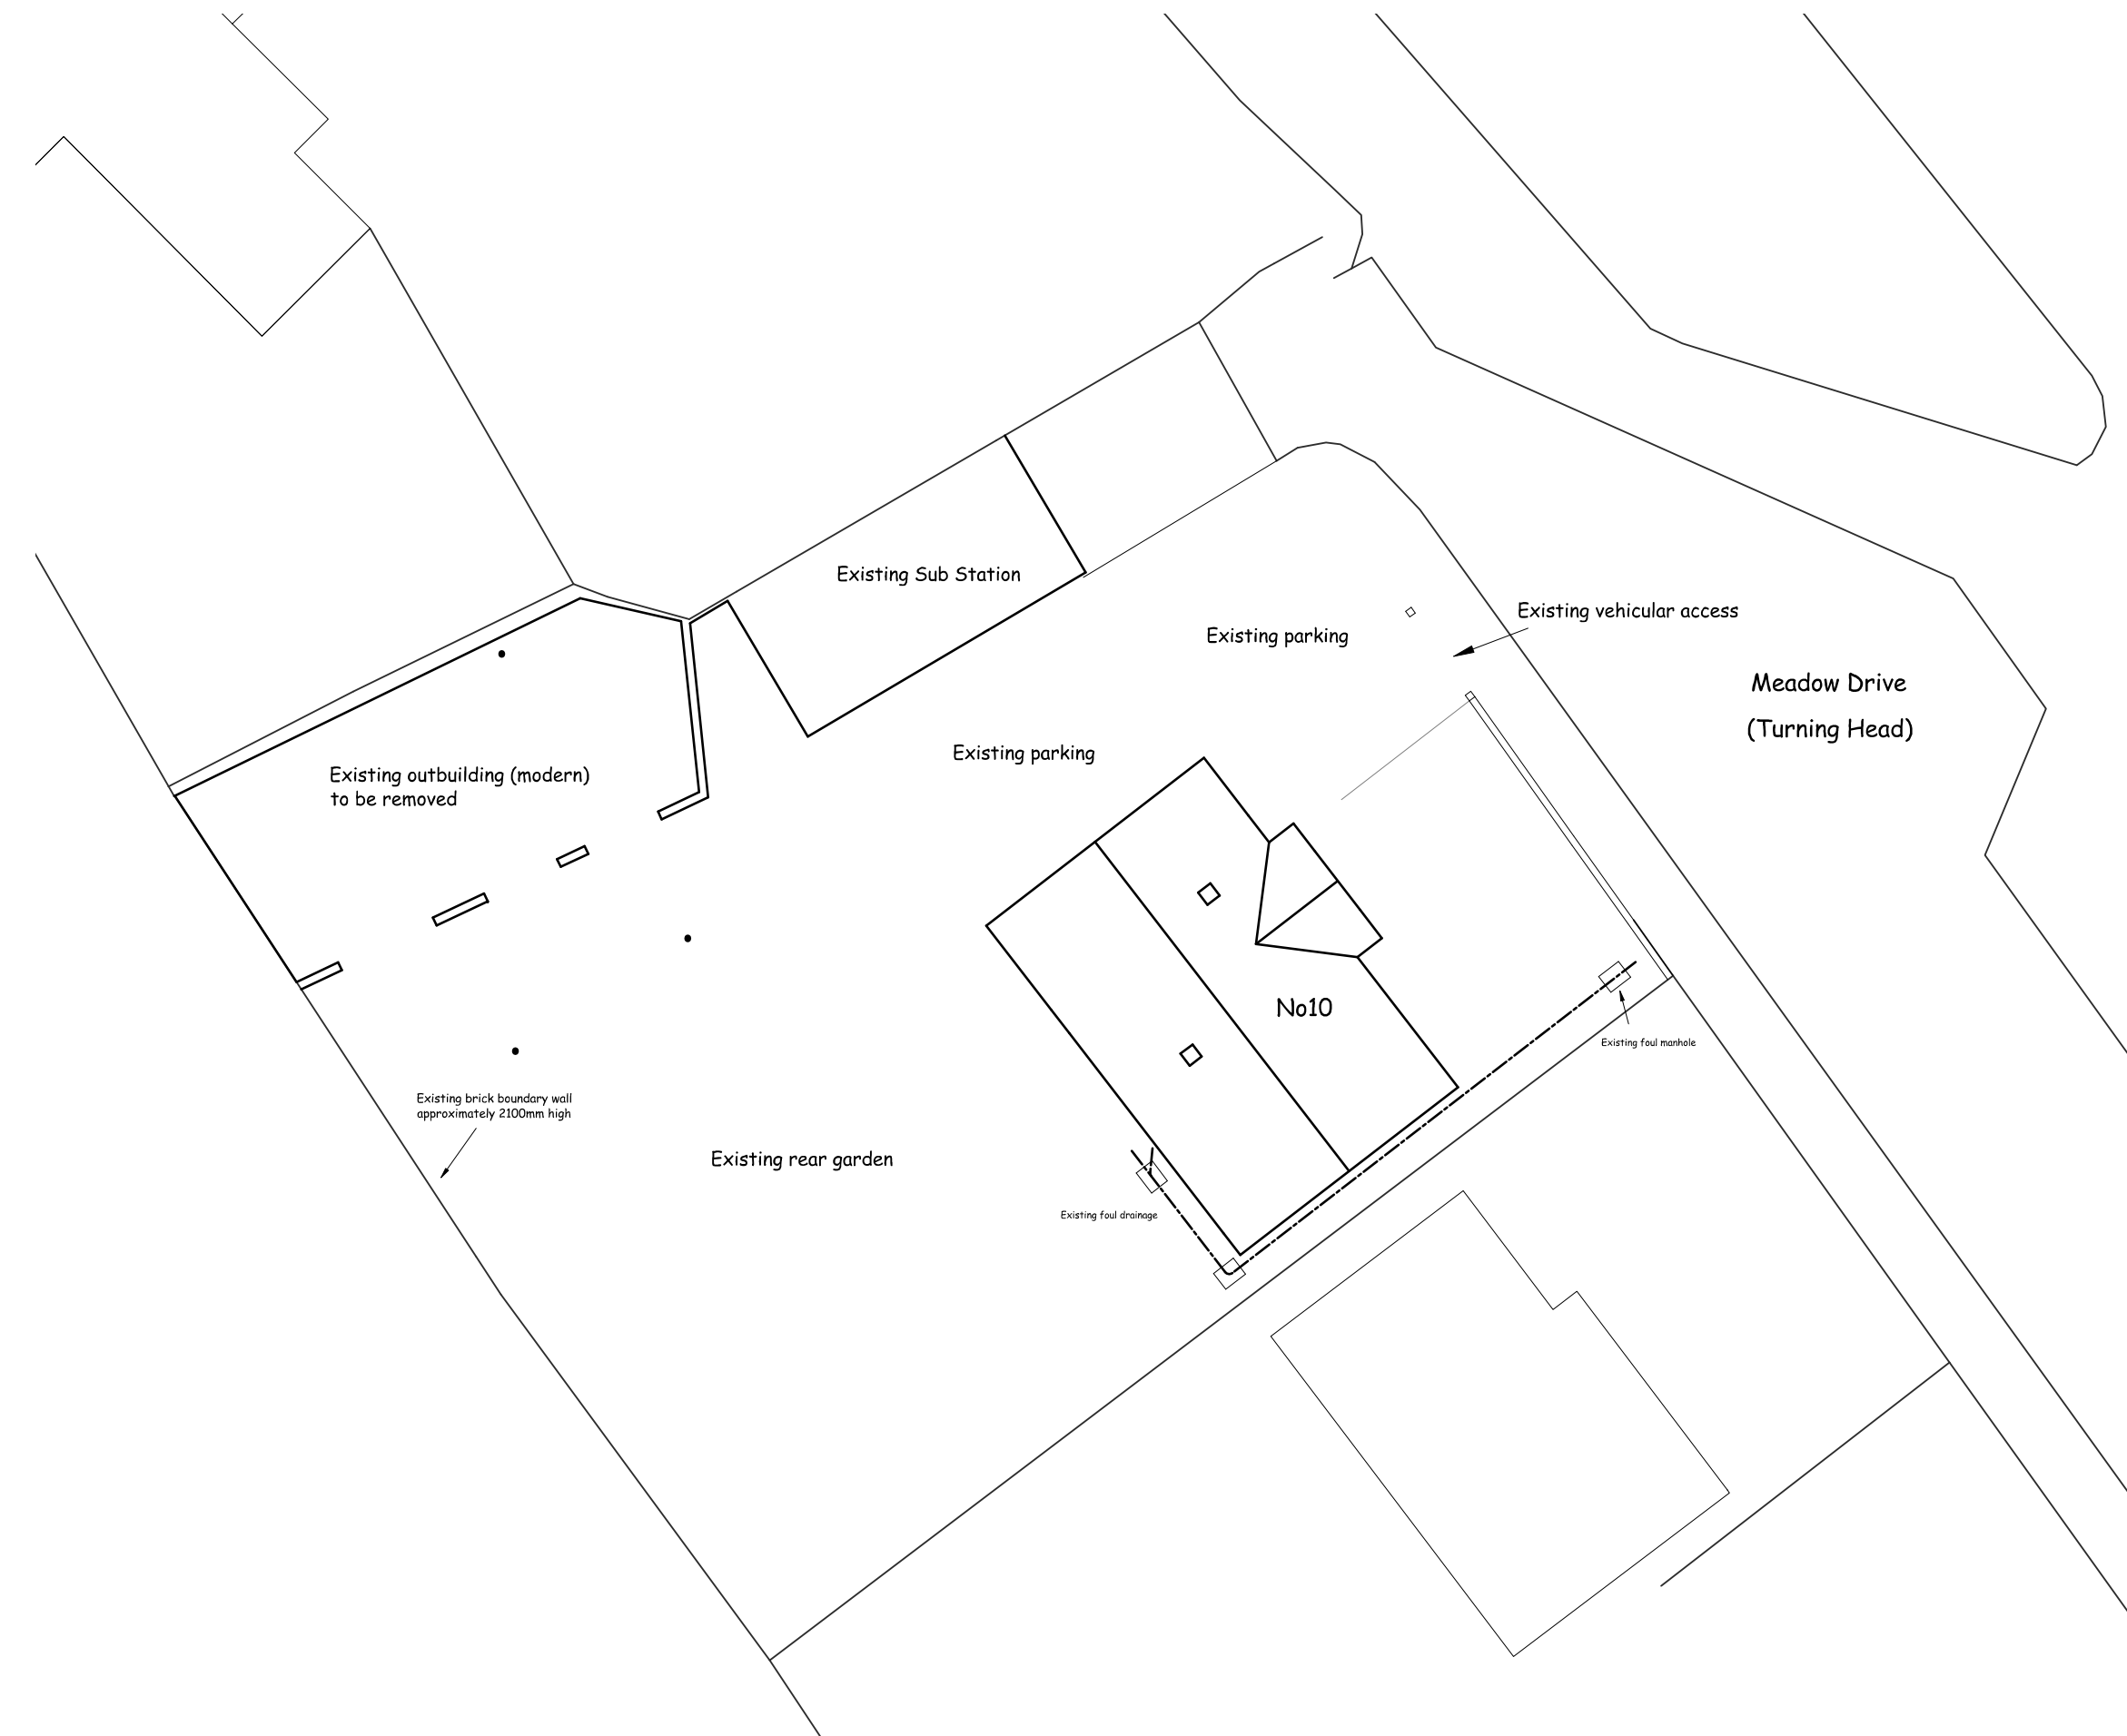

SITE/ROOF PLAN Scale 1/200

Drawing Status: Planning

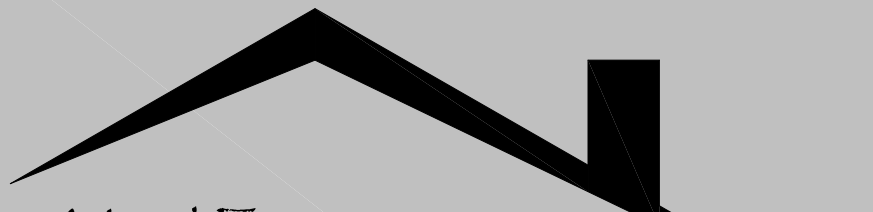
Nigel Forrester MCIOS
Building Design Services
Ilett House, Smithy Bank, Alton, Staffs, ST10 4AD
TEL 01538 702164
www.nigelforrester.co.uk www.sap-calc.co.uk

CLIENT

Mr and Mrs S Smith

PROJECT

Proposed new dwelling within the curtilage of
10 Meadow drive
Cheadle
Staffordshire
ST10 1EQ

DRAWING NUMBER 22/648/03

Location & Existing site plan

SCALES 1/1250 & /200 @ A1