


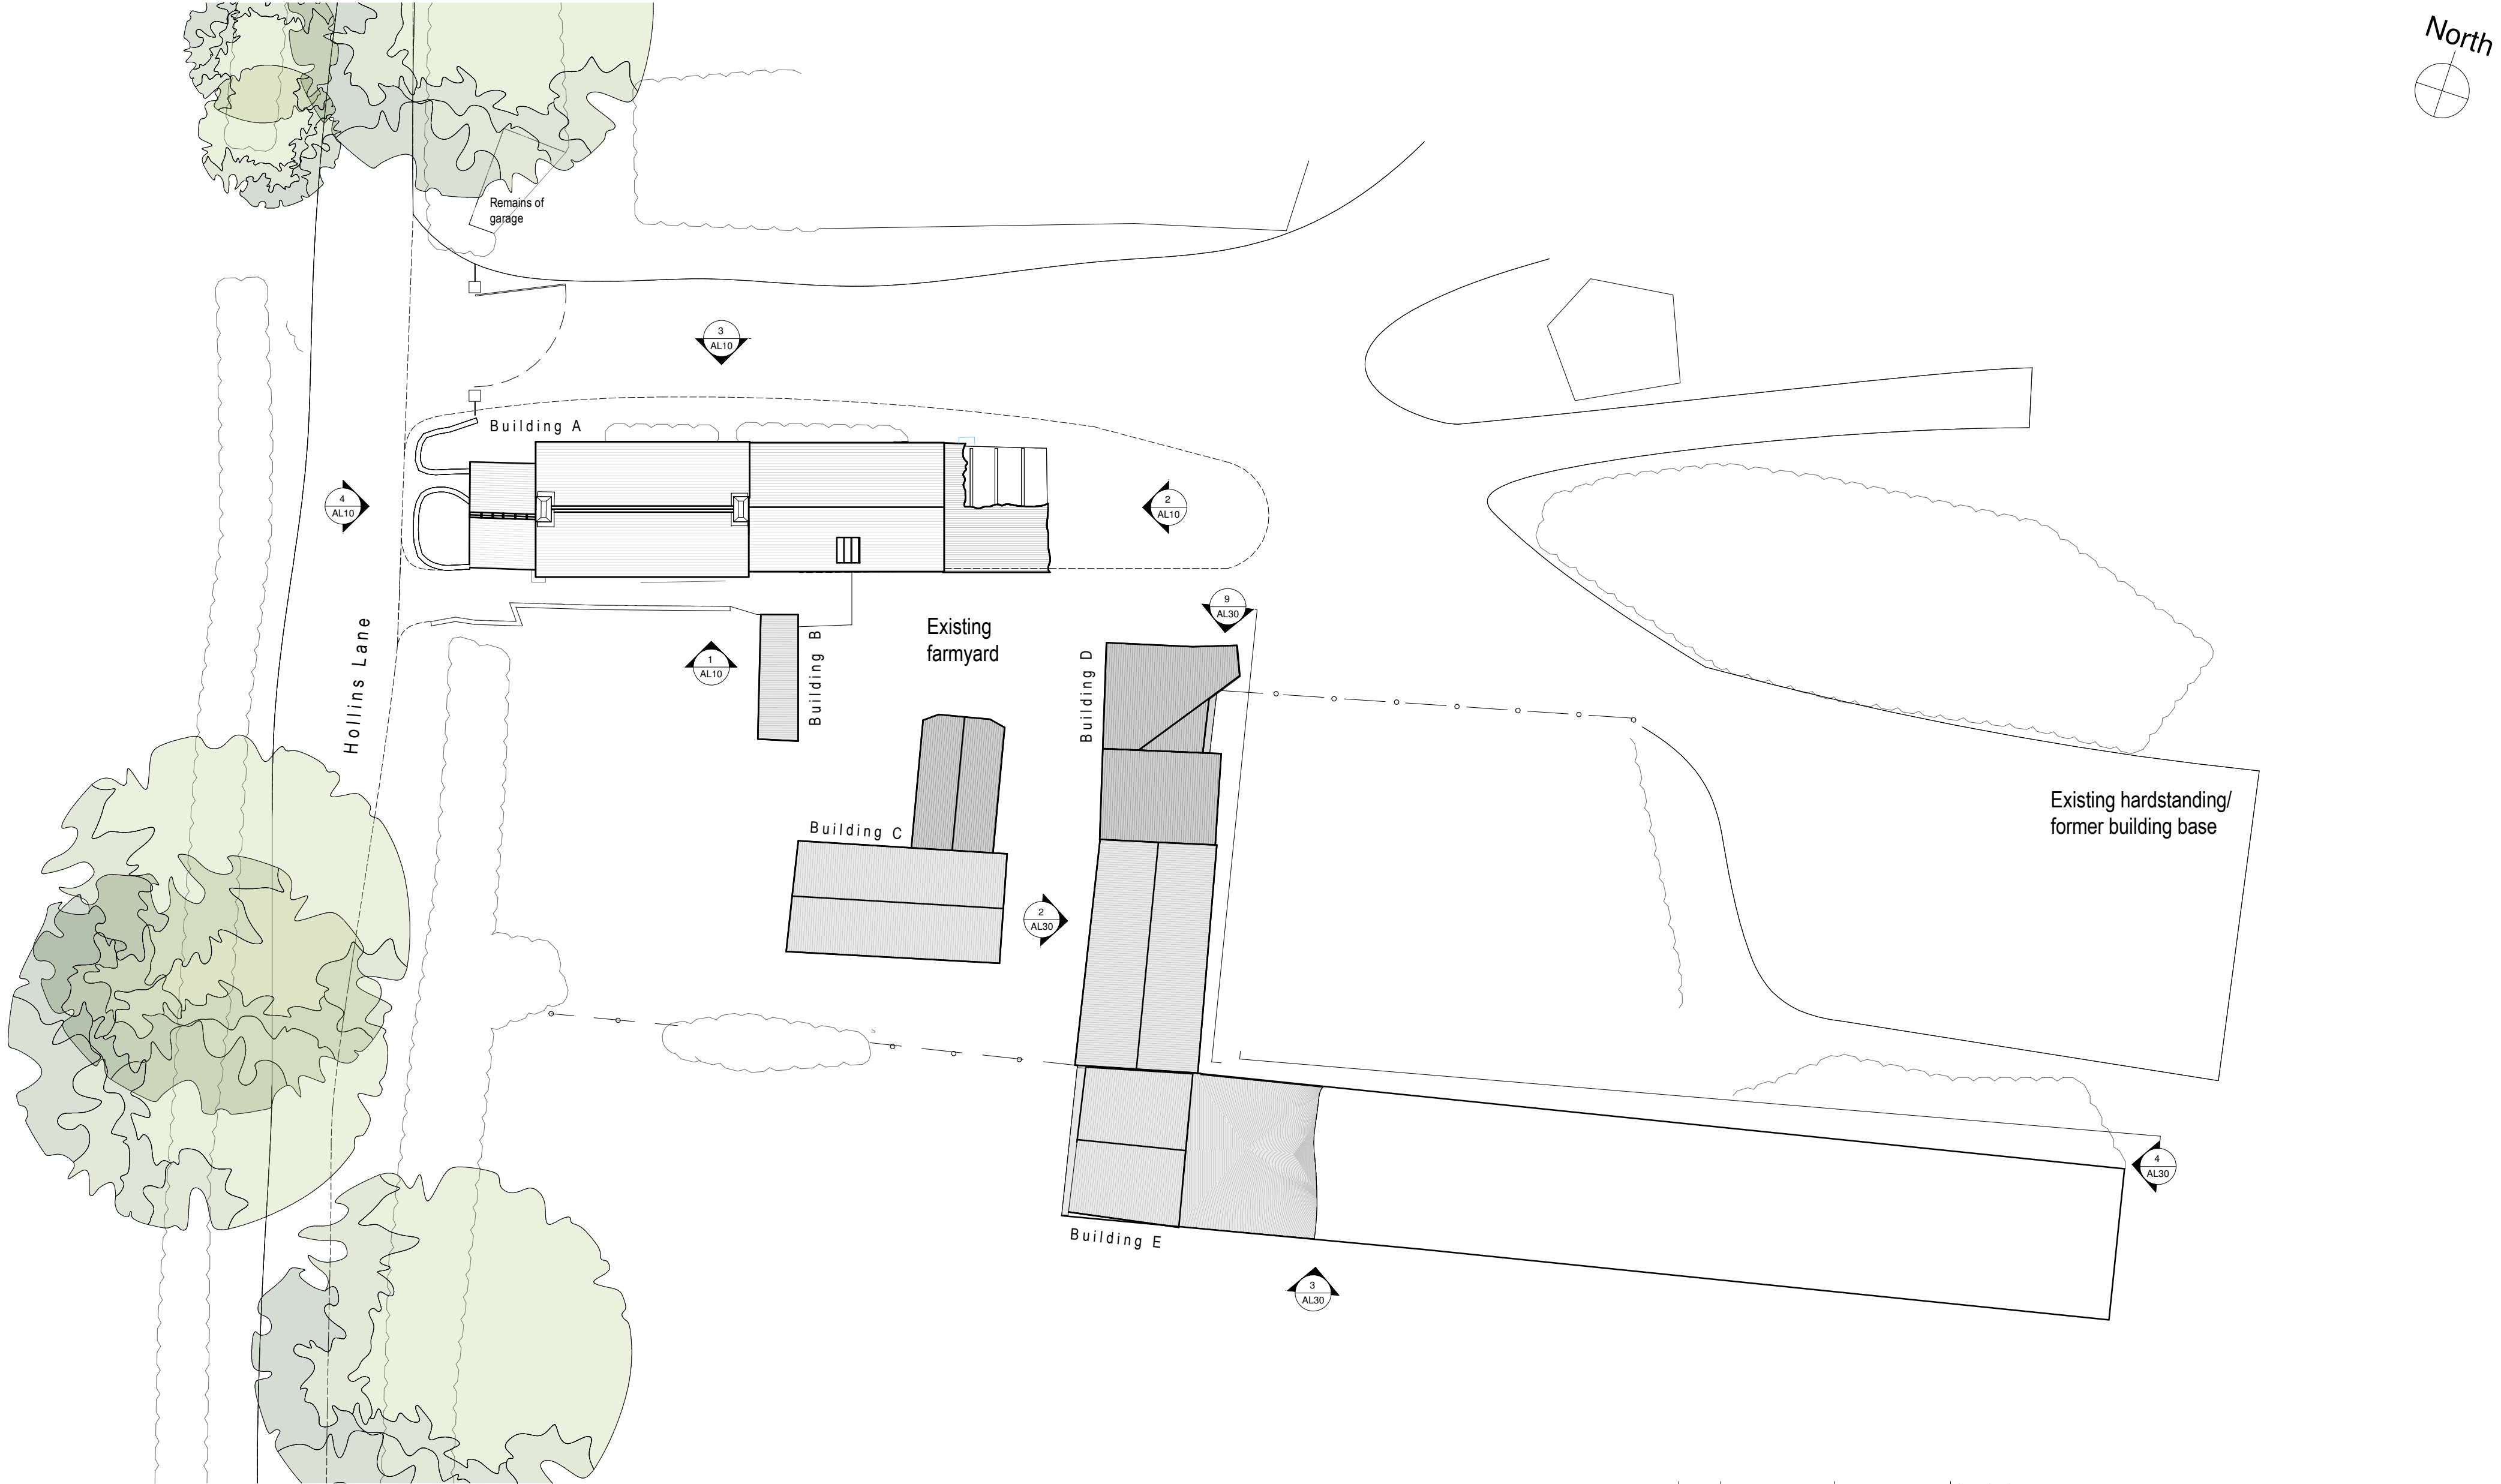

B	20/11/2024	SJ	Plan updated to suit existing
A	06/03/2024	SPM	Revisions after client meeting
Rev	Date	Drawn	Description

ctd architects	Clerk Bank House Clerk Bank LEEK Staffordshire ST13 5HE			ctd architects © 2023 • This drawing is copyright. • All dimensions to be checked on site before proceeding. • Contractor must notify the architect of any discrepancies before proceeding. • Contractor to check/adjust dimensions of new work to suit existing conditions. Do not assume existing structure or details are plumb, square or level. • All drawings to be read in conjunction with all other consultants drawings and specs.
	t : 01538 373477 f : 01538 386503 e : info@ctdarchitects.co.uk w : www.ctdarchitects.co.uk			

Client	Project Hollins Farm Hollins Lane, KINGSLEY, Stoke-on-Trent, Staffordshire, ST10 2EW	Scale 1 : 200	Size A2	Drawn SPM	Chk'd KJH	Date 22/11/23
S. & L. Kirkham		Status PLANNING				
Site Plan Existing		Job No. 2317	Drawing No AL08	Rev. B		