


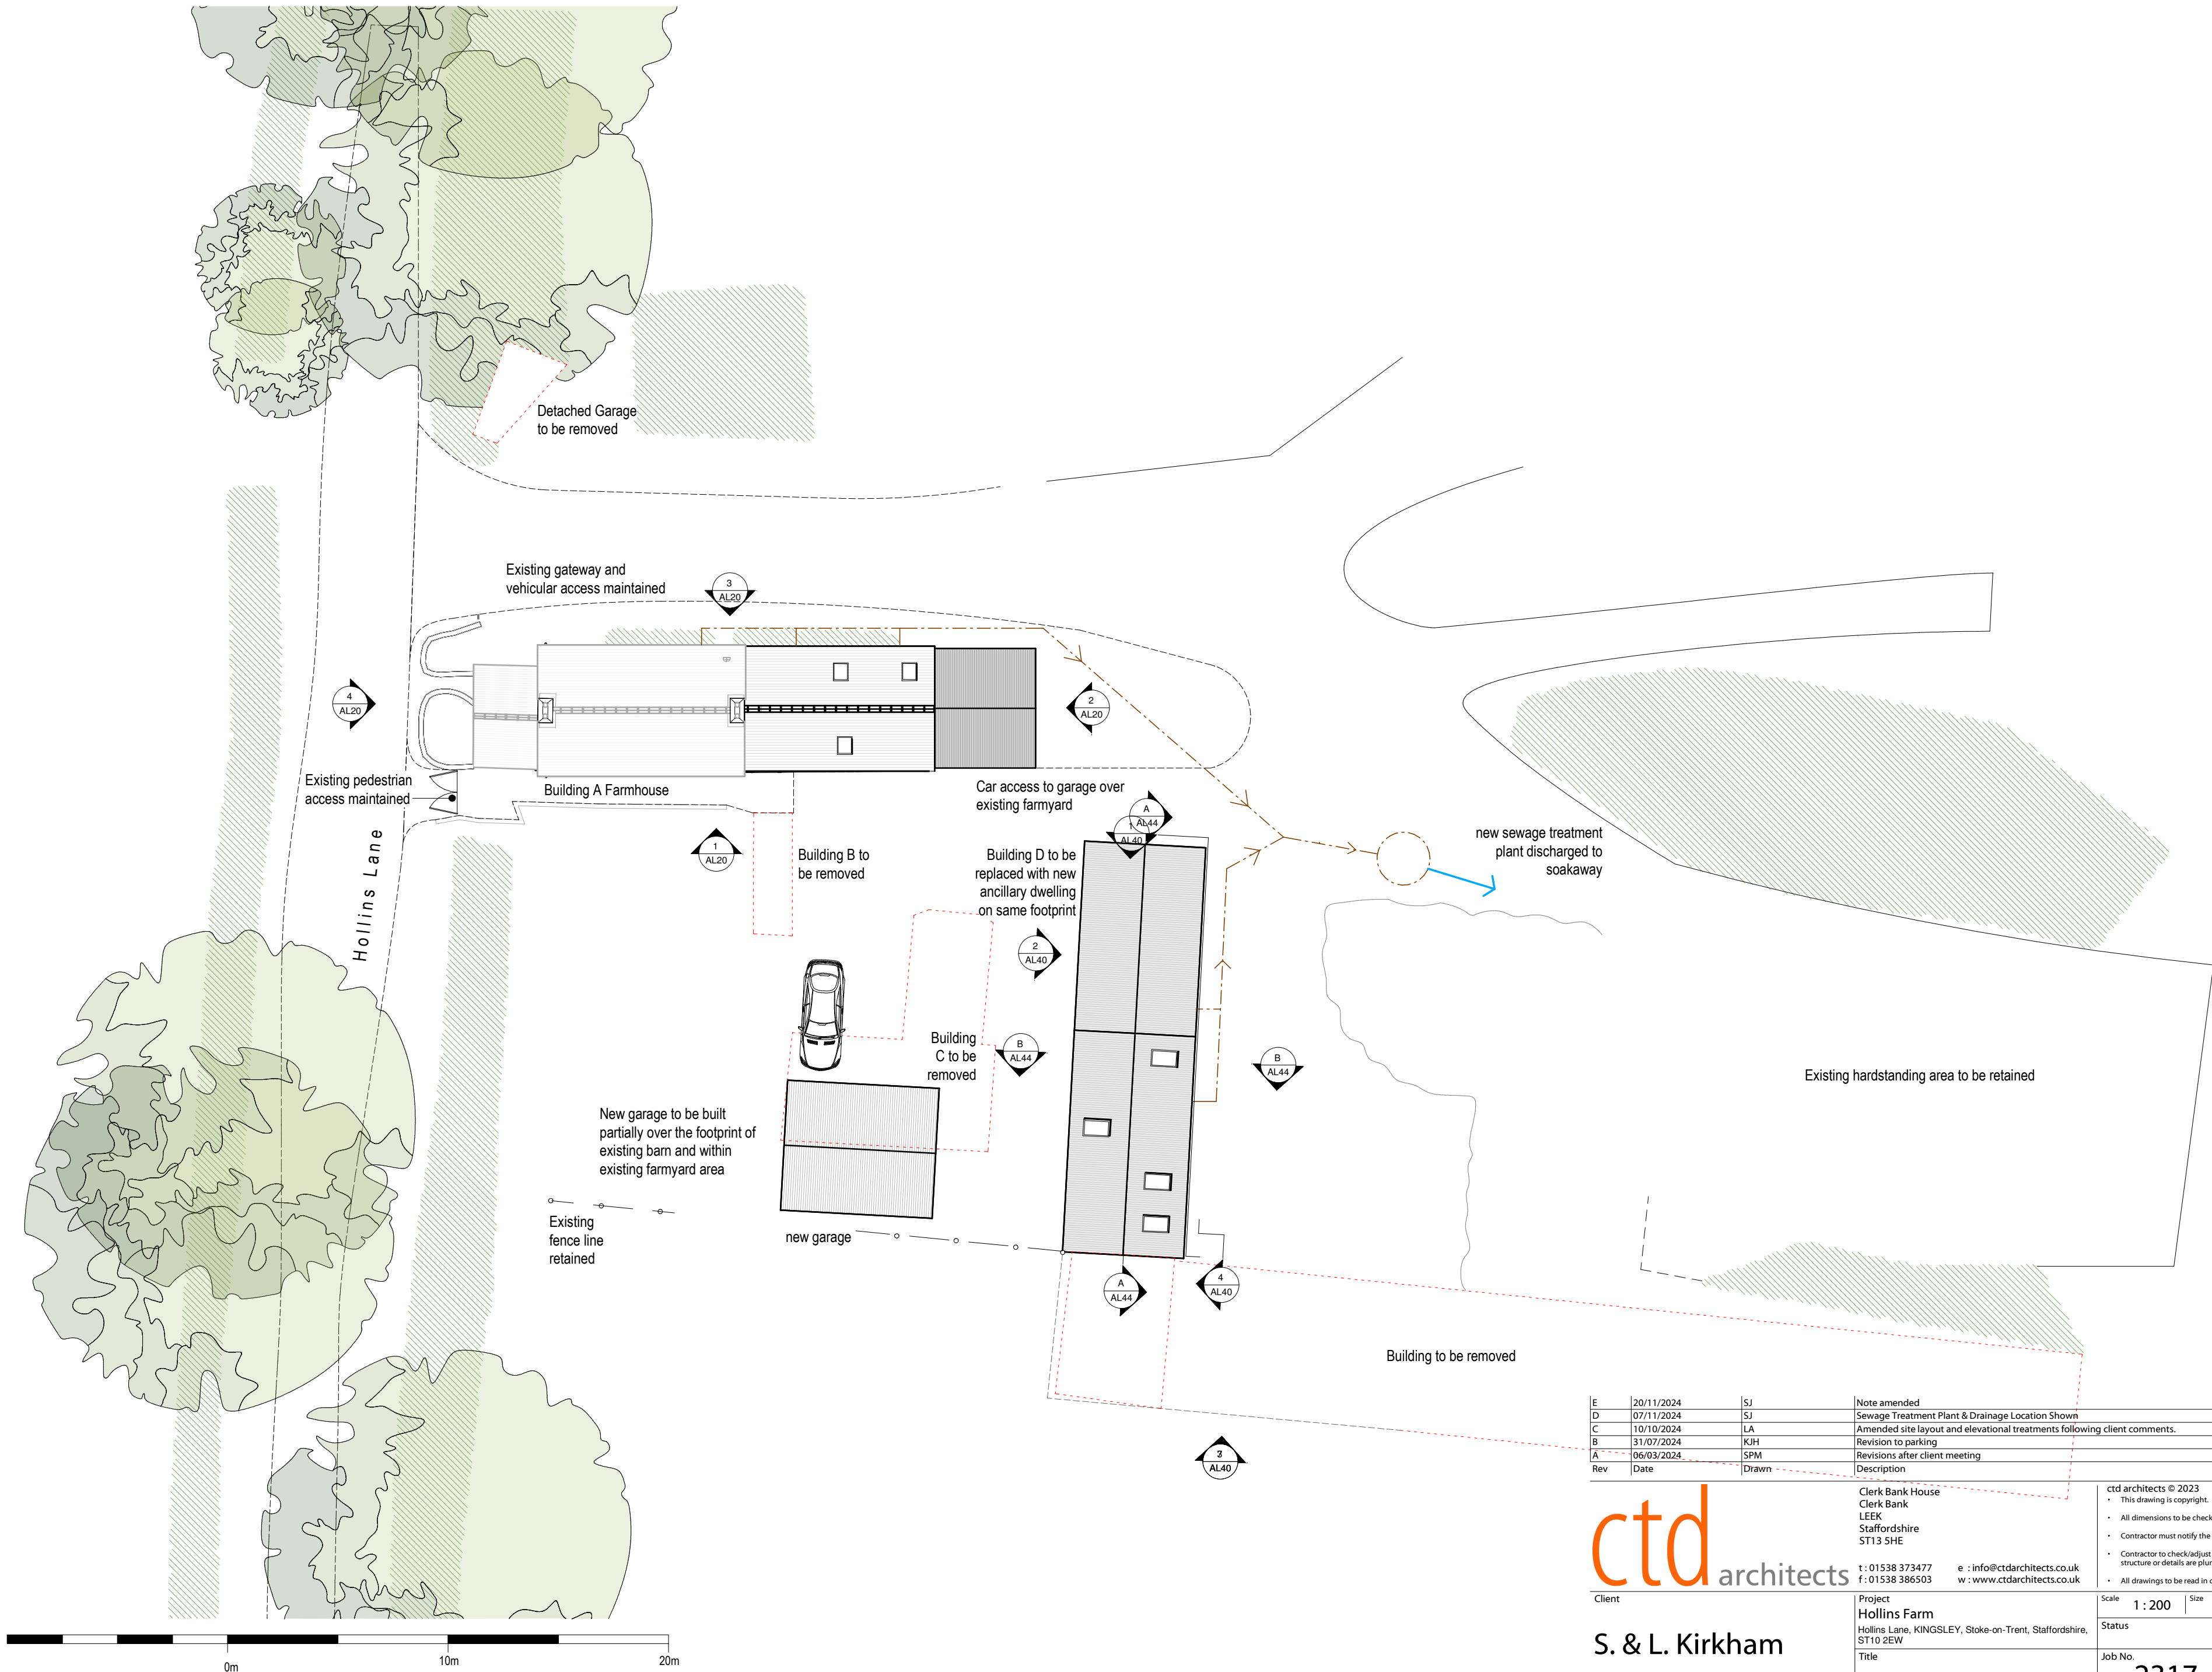

E	20/11/2024	SJ	Note amended
D	07/11/2024	SJ	Sewage Treatment Plant & Drainage Location Shown
C	10/10/2024	LA	Amended site layout and elevational treatments following client comments.
B	31/07/2024	KJH	Revision to parking
A	06/03/2024	SPM	Revisions after client meeting
Rev	Date	Drawn	Description

ctdarchitects

Client

S. & L. Kirkham

Project

Hollins Farm

Address

Hollins Lane, KINGSLEY, Stoke-on-Trent, Staffordshire, ST10 2EW

Title

Site Plan as proposed

Scale

1 : 200

Size

A2

Drawn

SPM

Chk'd

KJH

Date

22/11/2023

Status

PLANNING

Job No.

2317

Drawing No

AL09

Rev.

E

ctd architects © 2023

- This drawing is copyright.
- All dimensions to be checked on site before proceeding.
- Contractor must notify the architect of any discrepancies before proceeding.
- Contractor to check/adjust dimensions of new work to suit existing conditions. Do not assume existing structure or details are plumb, square or level.
- All drawings to be read in conjunction with all other consultants drawings and specs.

t : 01538 373477

f : 01538 386503

e : info@ctdarchitects.co.uk

w : www.ctdarchitects.co.uk