

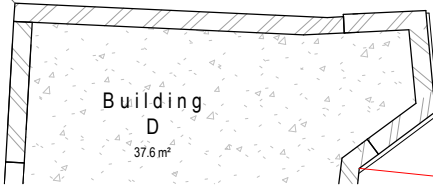


Hollins Lane

 

Building A
Farmhouse

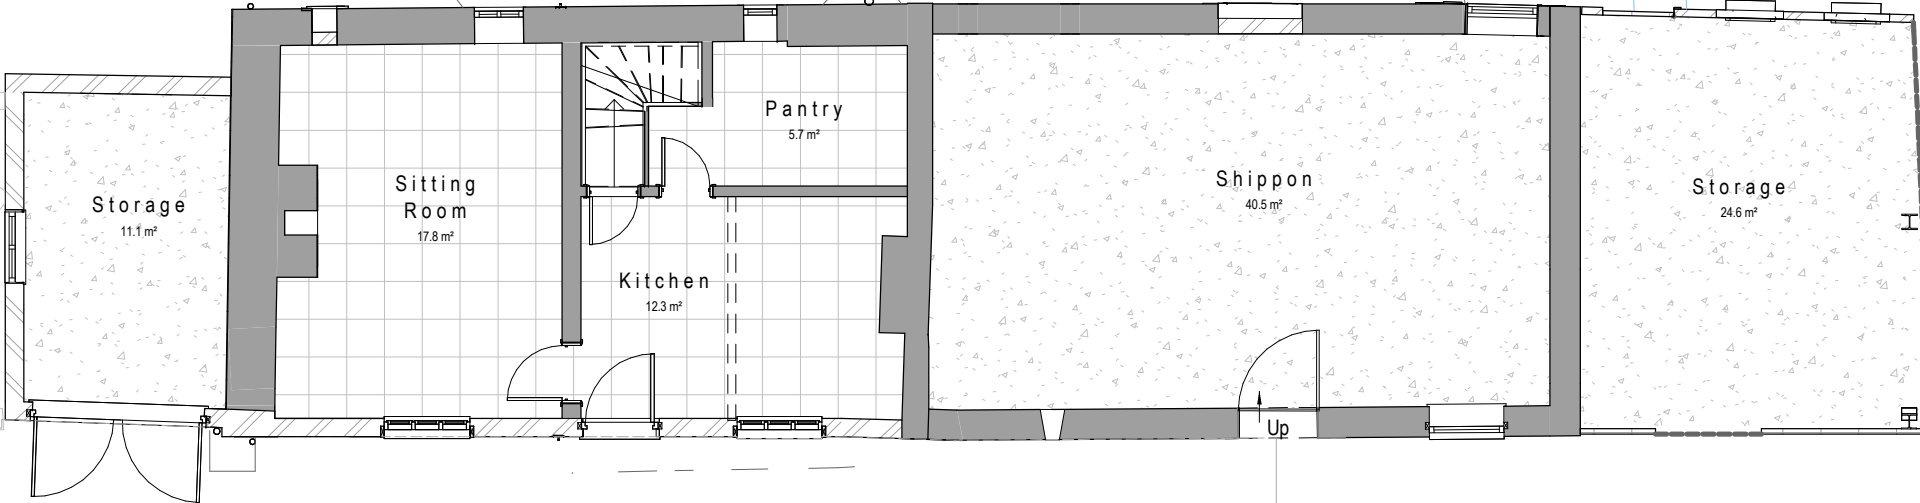

ctd architects

Clerk Bank House
Clerk Bank
LEEK
Staffordshire
ST13 5HE

t : 01538 373477
f : 01538 386503

e : info@ctdarchitects.co.uk
w : www.ctdarchitects.co.uk

ctd architects © 2024

- This drawing is copyright.
- All dimensions to be checked on site before proceeding.
- Contractor must notify the architect of any discrepancies before proceeding.
- Contractor to check/adjust dimensions of new work to suit existing conditions. Do not assume existing structure or details are plumb, square or level.
- All drawings to be read in conjunction with all other consultants drawings and specs.

A Rev	06/03/2024 Date	SPM Drawn	Revisions after client meeting Description		
Client S. & L. Kirkham			Project Hollins Farm Hollins Lane, KINGSLEY, Stoke-on-Trent, Staffordshire, ST10 2EW	Scale 1 : 100 Size A3 Drawn SPM Chk'd KJH Date 22/11/23	Status PLANNING
Title Building A Farmhouse Ground floor plan as existing			Job No. 2317	Drawing No AL11	Rev. A