



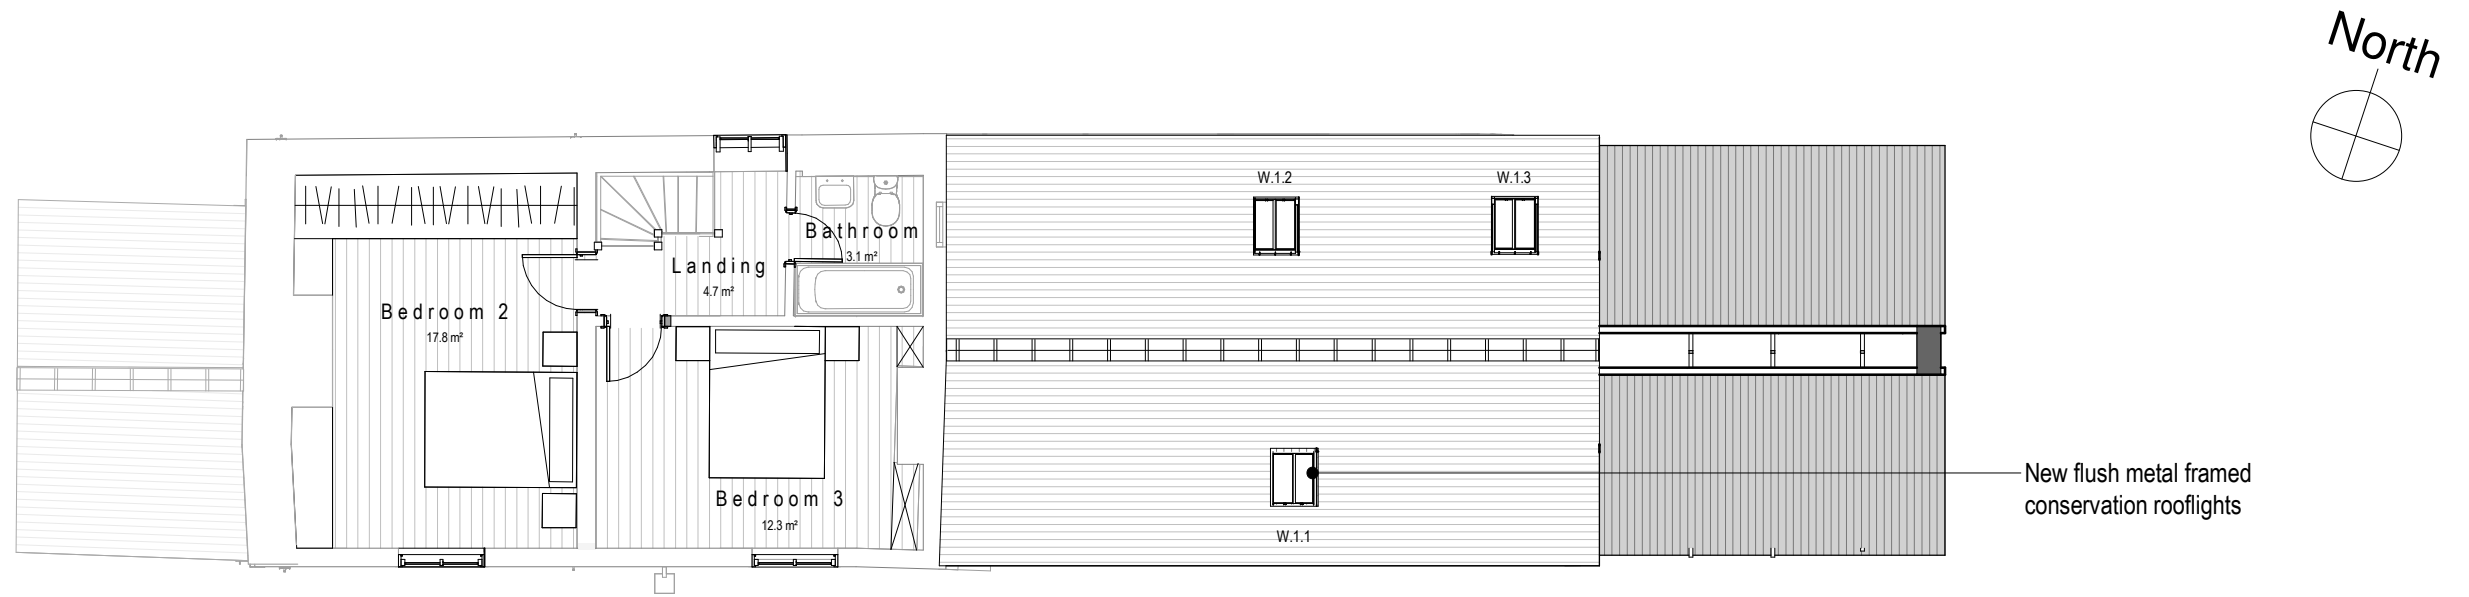

Building A Farmhouse First floor as proposed

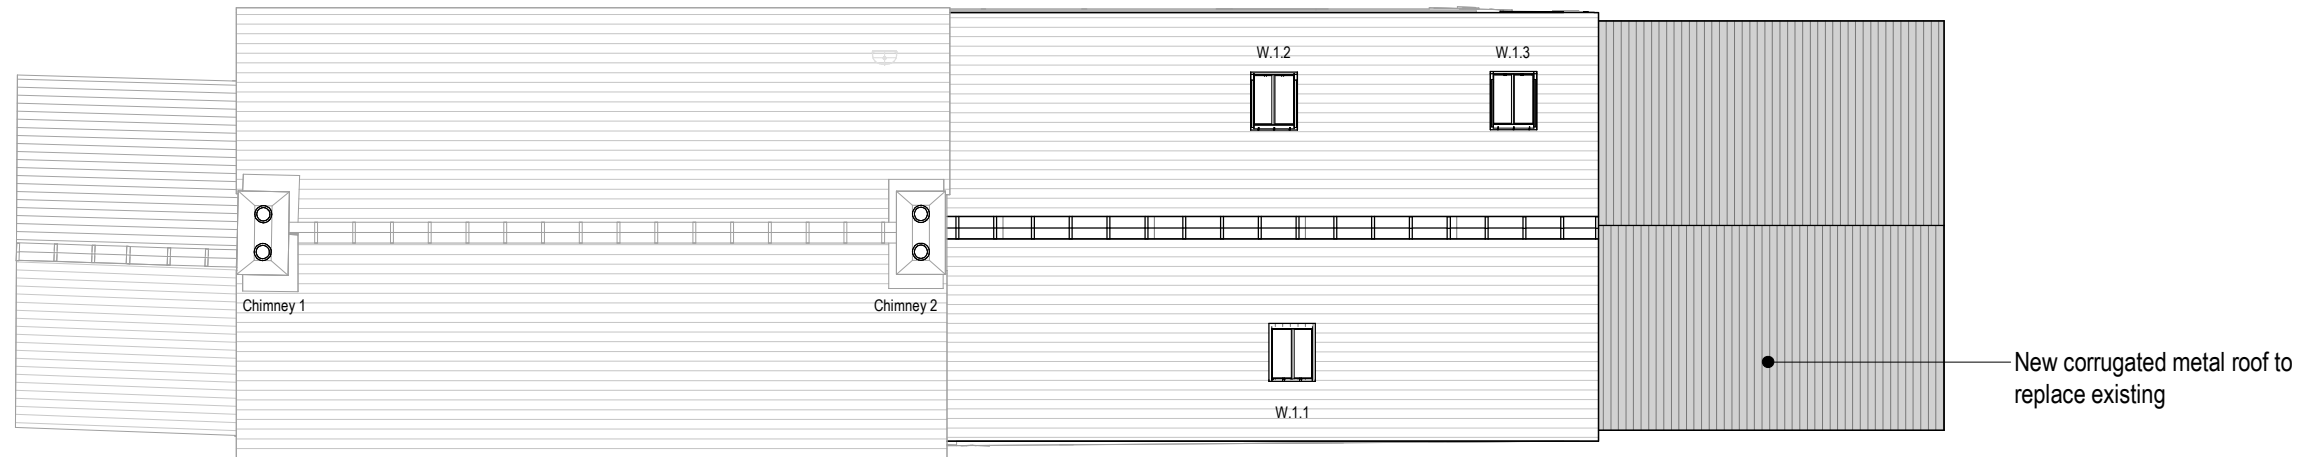

Building A Farmhouse Roof plan as proposed



ctdarchitects

Clerk Bank House
Clerk Bank
LEEK
Staffordshire
ST13 5HE

t : 01538 373477
f : 01538 386503

e : info@ctdarchitects.co.uk
w : www.ctdarchitects.co.uk

ctd architects © 2024

- This drawing is copyright.
- All dimensions to be checked on site before proceeding.
- Contractor must notify the architect of any discrepancies before proceeding.
- Contractor to check/adjust dimensions of new work to suit existing conditions. Do not assume existing structure or details are plumb, square or level.
- All drawings to be read in conjunction with all other consultants drawings and specs.

A	06/03/2024	SPM	Revisions after client meeting			
Rev	Date	Drawn	Description			
Client			Project	Scale	Size	Date
S. & L. Kirkham			Hollins Farm	1 : 100	A3	22/11/23
			Hollins Lane, KINGSLEY, Stoke-on-Trent, Staffordshire, ST10 2EW	Drawn	SPM	Chk'd KJH
Title			Status			
Building A Farmhouse Plans as proposed			PLANNING			
Job No.			Drawing No	Rev.		
2317			AL22	A		