
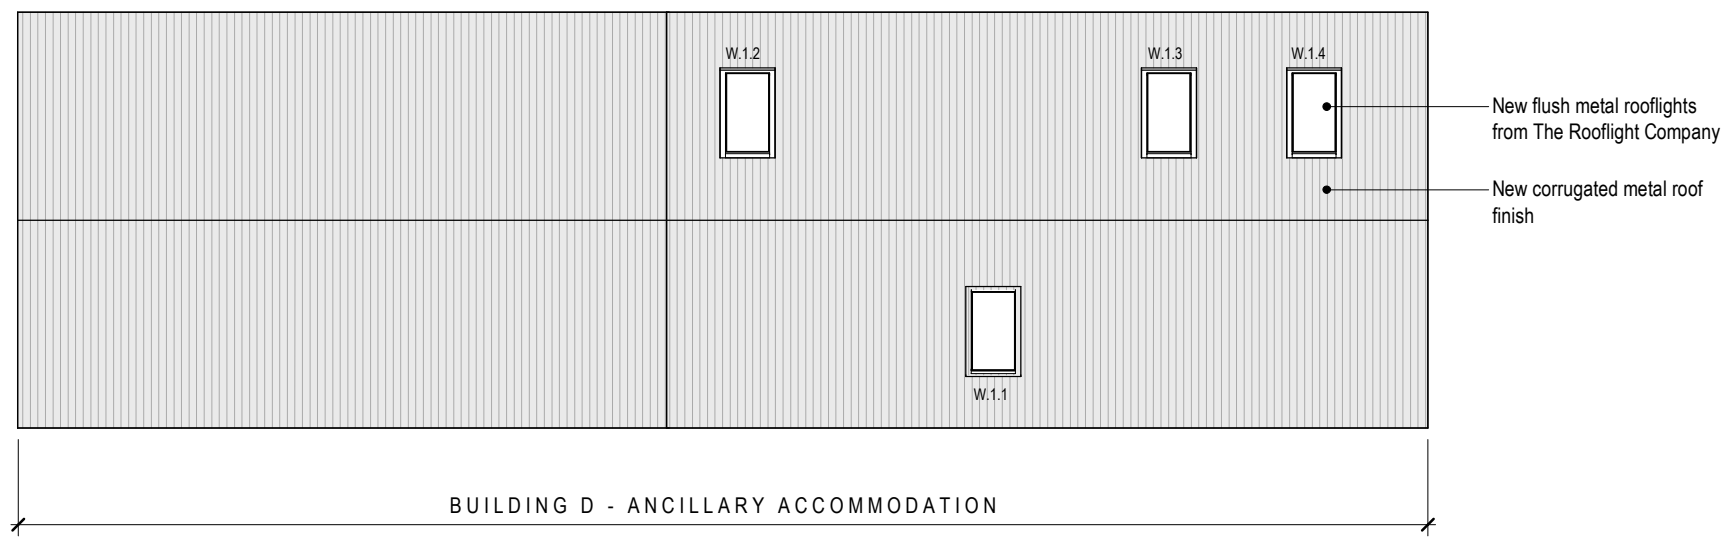


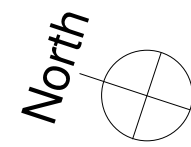

ctdarchitects Clerk Bank House Clerk Bank LEEK Staffordshire ST13 5HE t : 01538 373477 f : 01538 386503 e : info@ctdarchitects.co.uk w : www.ctdarchitects.co.uk	ctd architects © 2024 - This drawing is copyright. - All dimensions to be checked on site before proceeding. - Contractor must notify the architect of any discrepancies before proceeding. - Contractor to check/adjust dimensions of new work to suit existing conditions. Do not assume existing structure or details are plumb, square or level. - All drawings to be read in conjunction with all other consultants drawings and specs.	Client S. & L. Kirkham	Project Hollins Farm Hollins Lane, KINGSLEY, Stoke-on-Trent, Staffordshire, ST10 2EW	Scale 1 : 100	Size A3	Drawn SPM	Chk'd KJH	Date 22/11/23
			Title Building D&E Roof Plan as proposed	Status PLANNING				
			Job No. 2317	Drawing No AL43	Rev. A			