




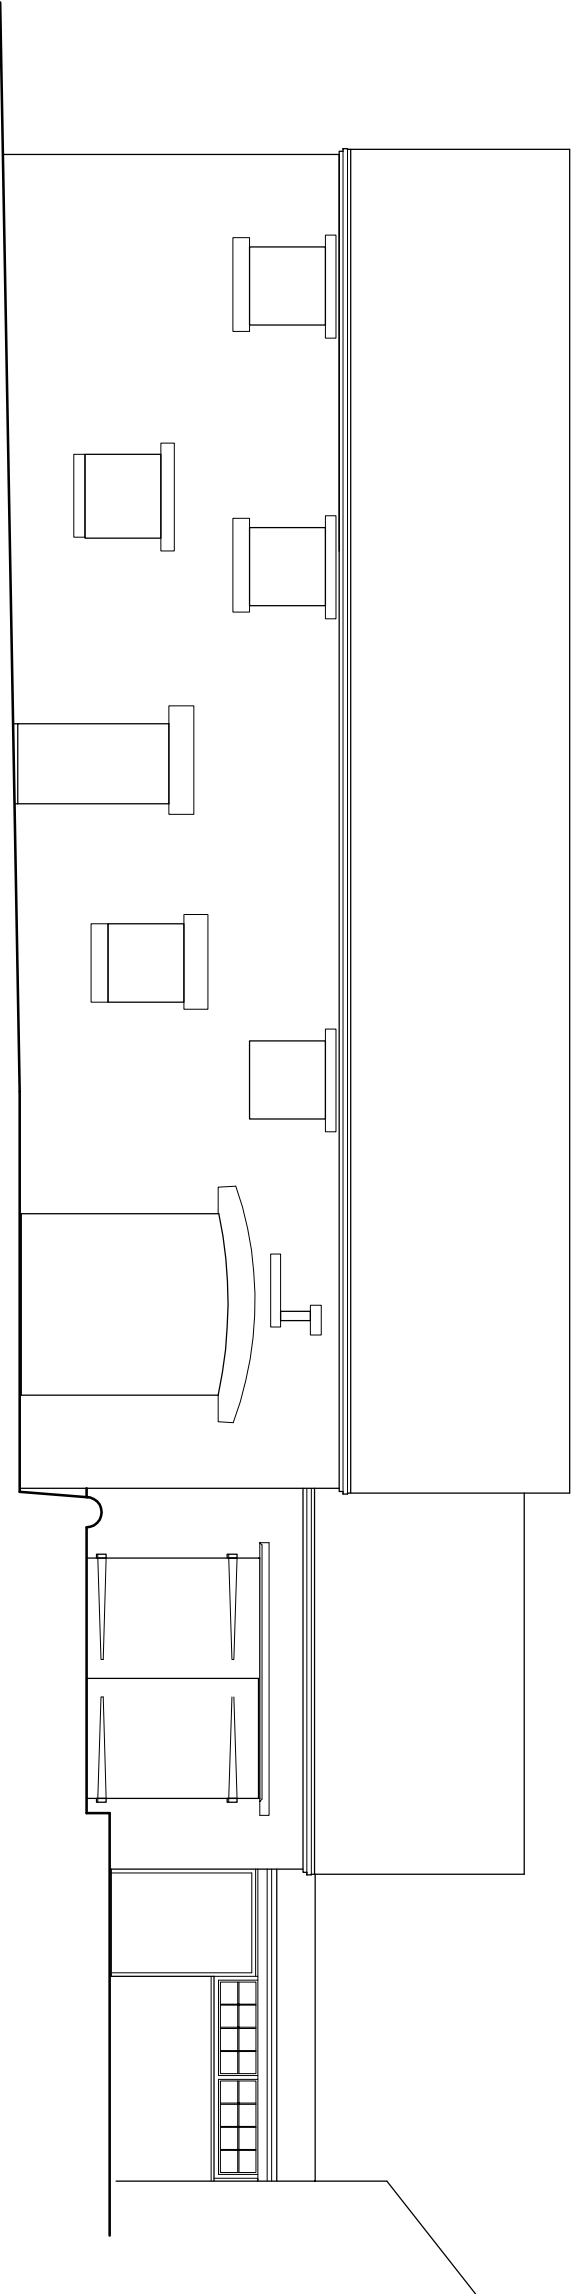


FRONT ELEVATION

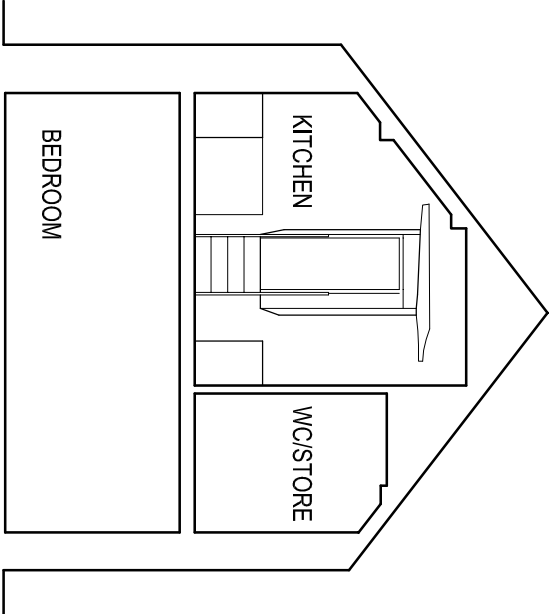


SECTION ON A-A

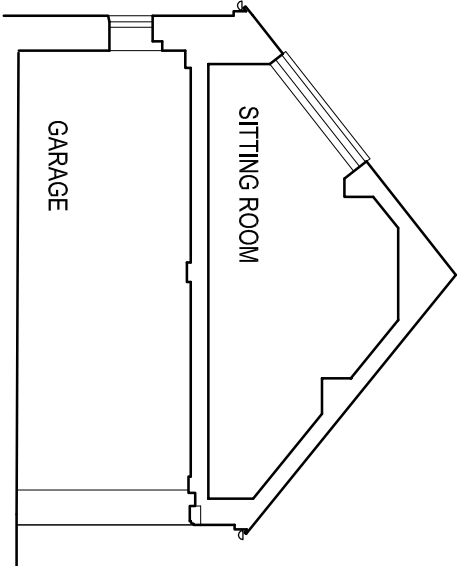

SECTION ON B-B

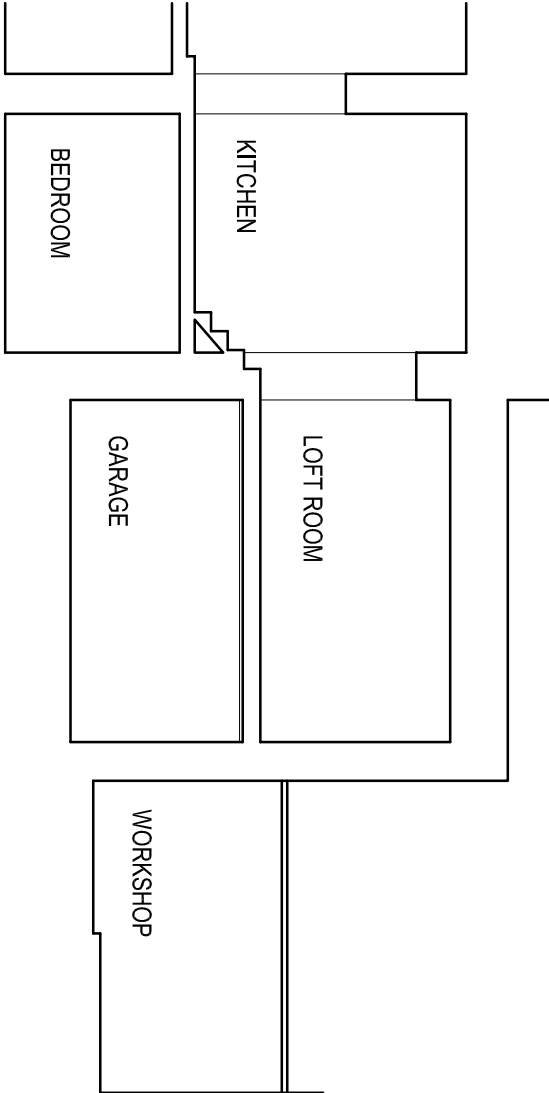


SECTION ON C-C

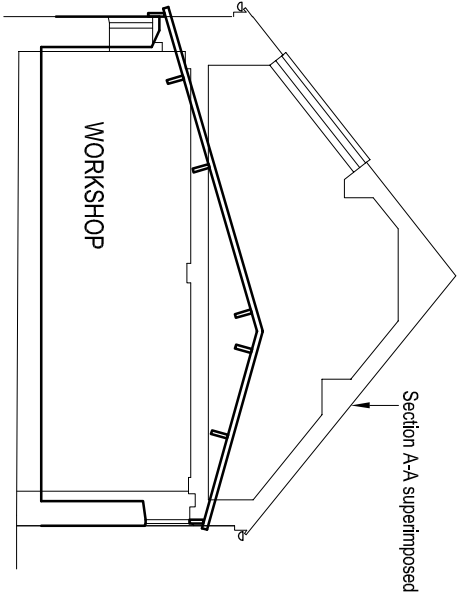

SECTION ON D-D



Revisions		05.12.24
A	Annotation amended	

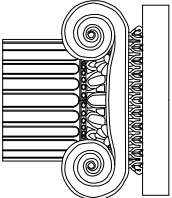job Meadow Place Barn, Ipsstones Proposed Alterations for Kitchen Facilities		title Front Elevation and Sections as Existing	
date 20.11.24	scale 1/100 @ A3	drawn by ..	dwg. no. MPB-02
			rev. A
		Building and Design Consultants Ryecroft Farm, Rushion Spencer, Macclesfield, SK11 0RP t 01260 546944 e ian@ianankers.co.uk w www.ianankers.co.uk	