



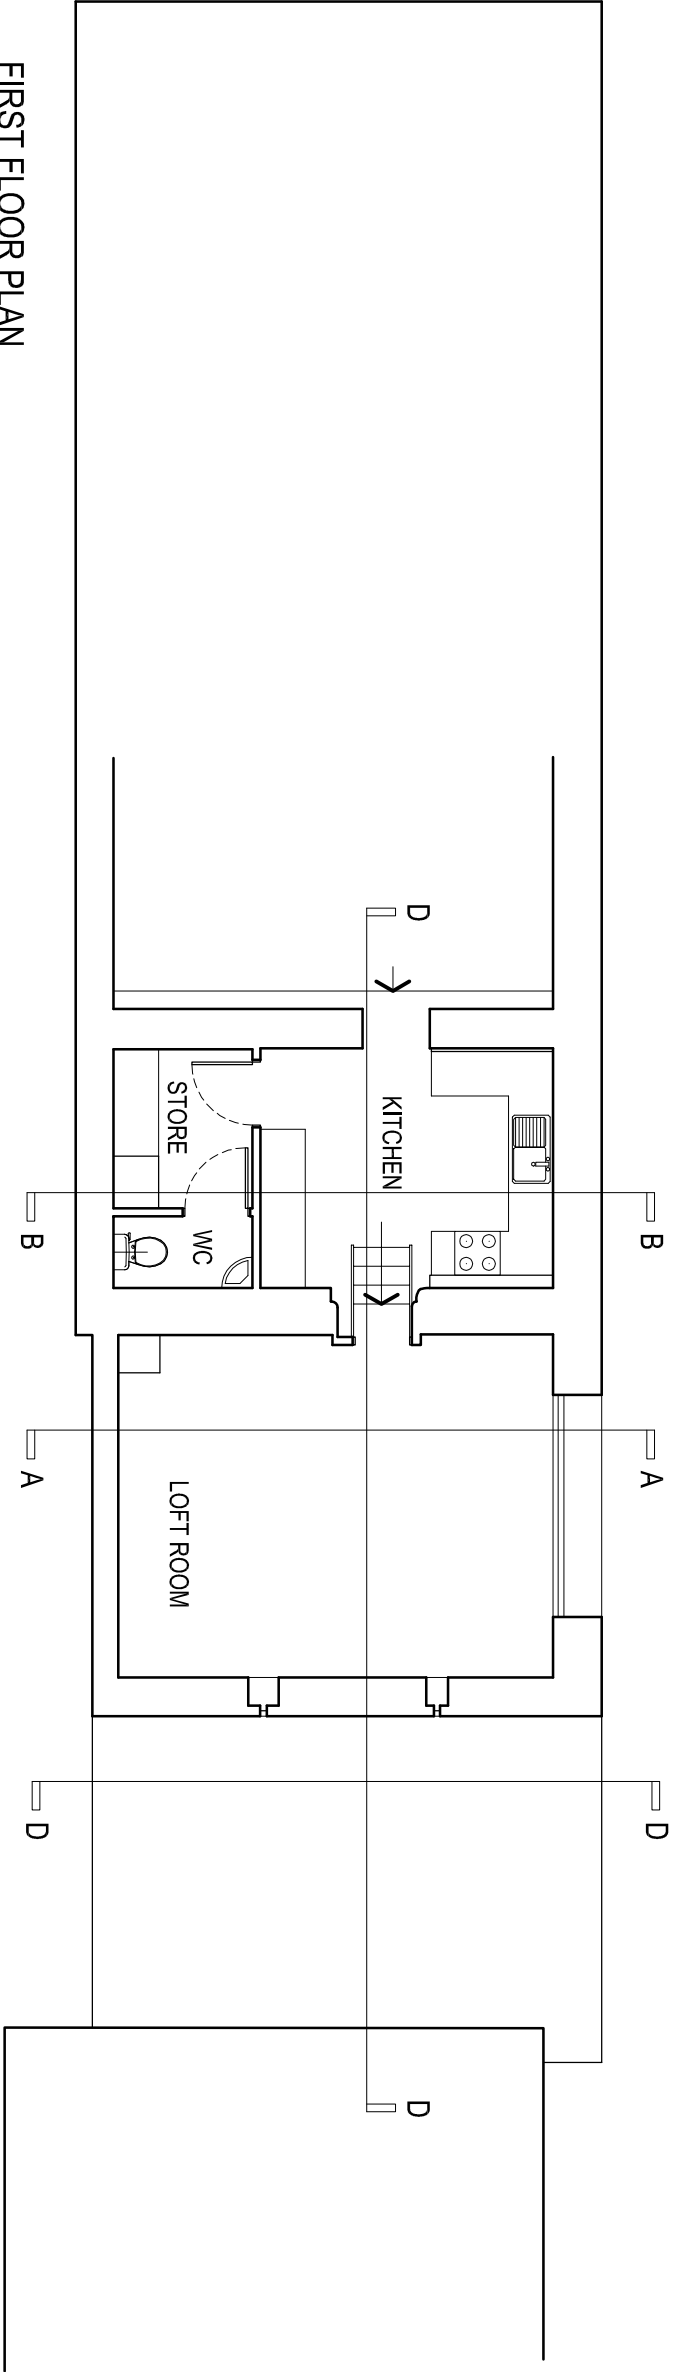

FIRST FLOOR PLAN

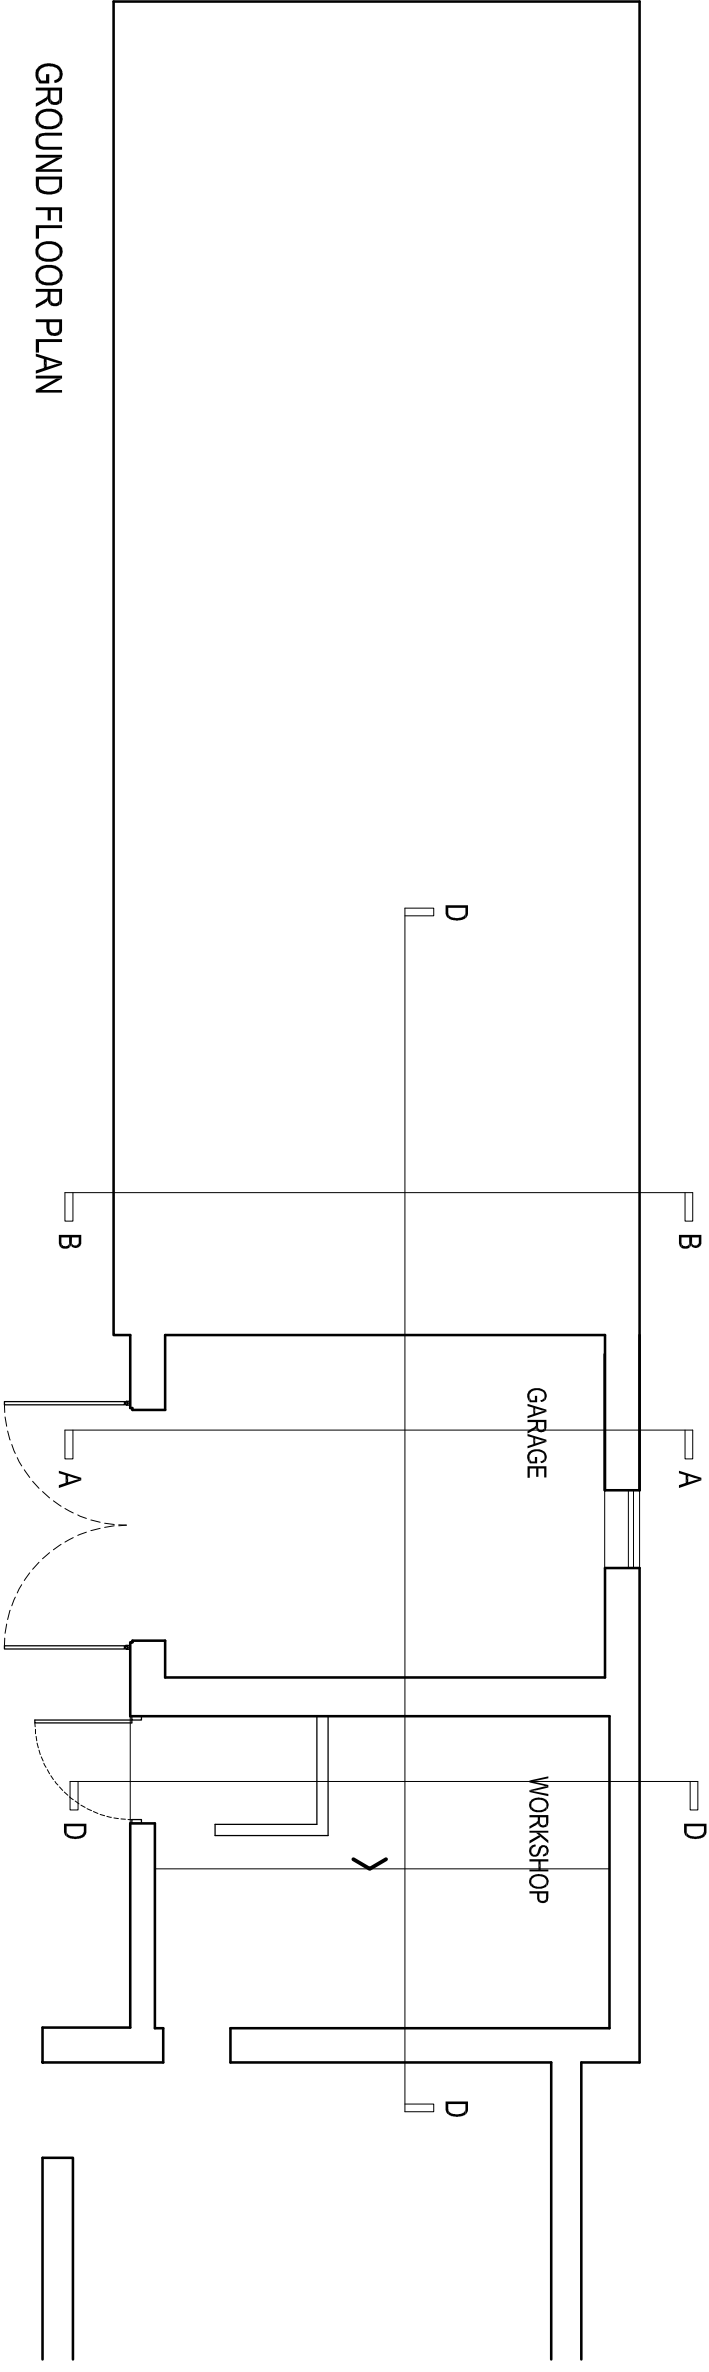

GROUND FLOOR PLAN



Revisions		05.12.24
A	Annotation amended	

job Meadow Place Barn, Ipstones Proposed Alterations for Kitchen Facilities					
title Plans as Existing					
date 20.11.24	scale 1/100 @ A3	drawn by ..	dwg. no. MPB-01	rev. A	Ian Ankers architecture Building and Design Consultants Ryecroft Farm, Rushion Spencer, Macclesfield, SK11 0RP t 01260 546944 e ian@ianankers.co.uk w www.ianankers.co.uk