
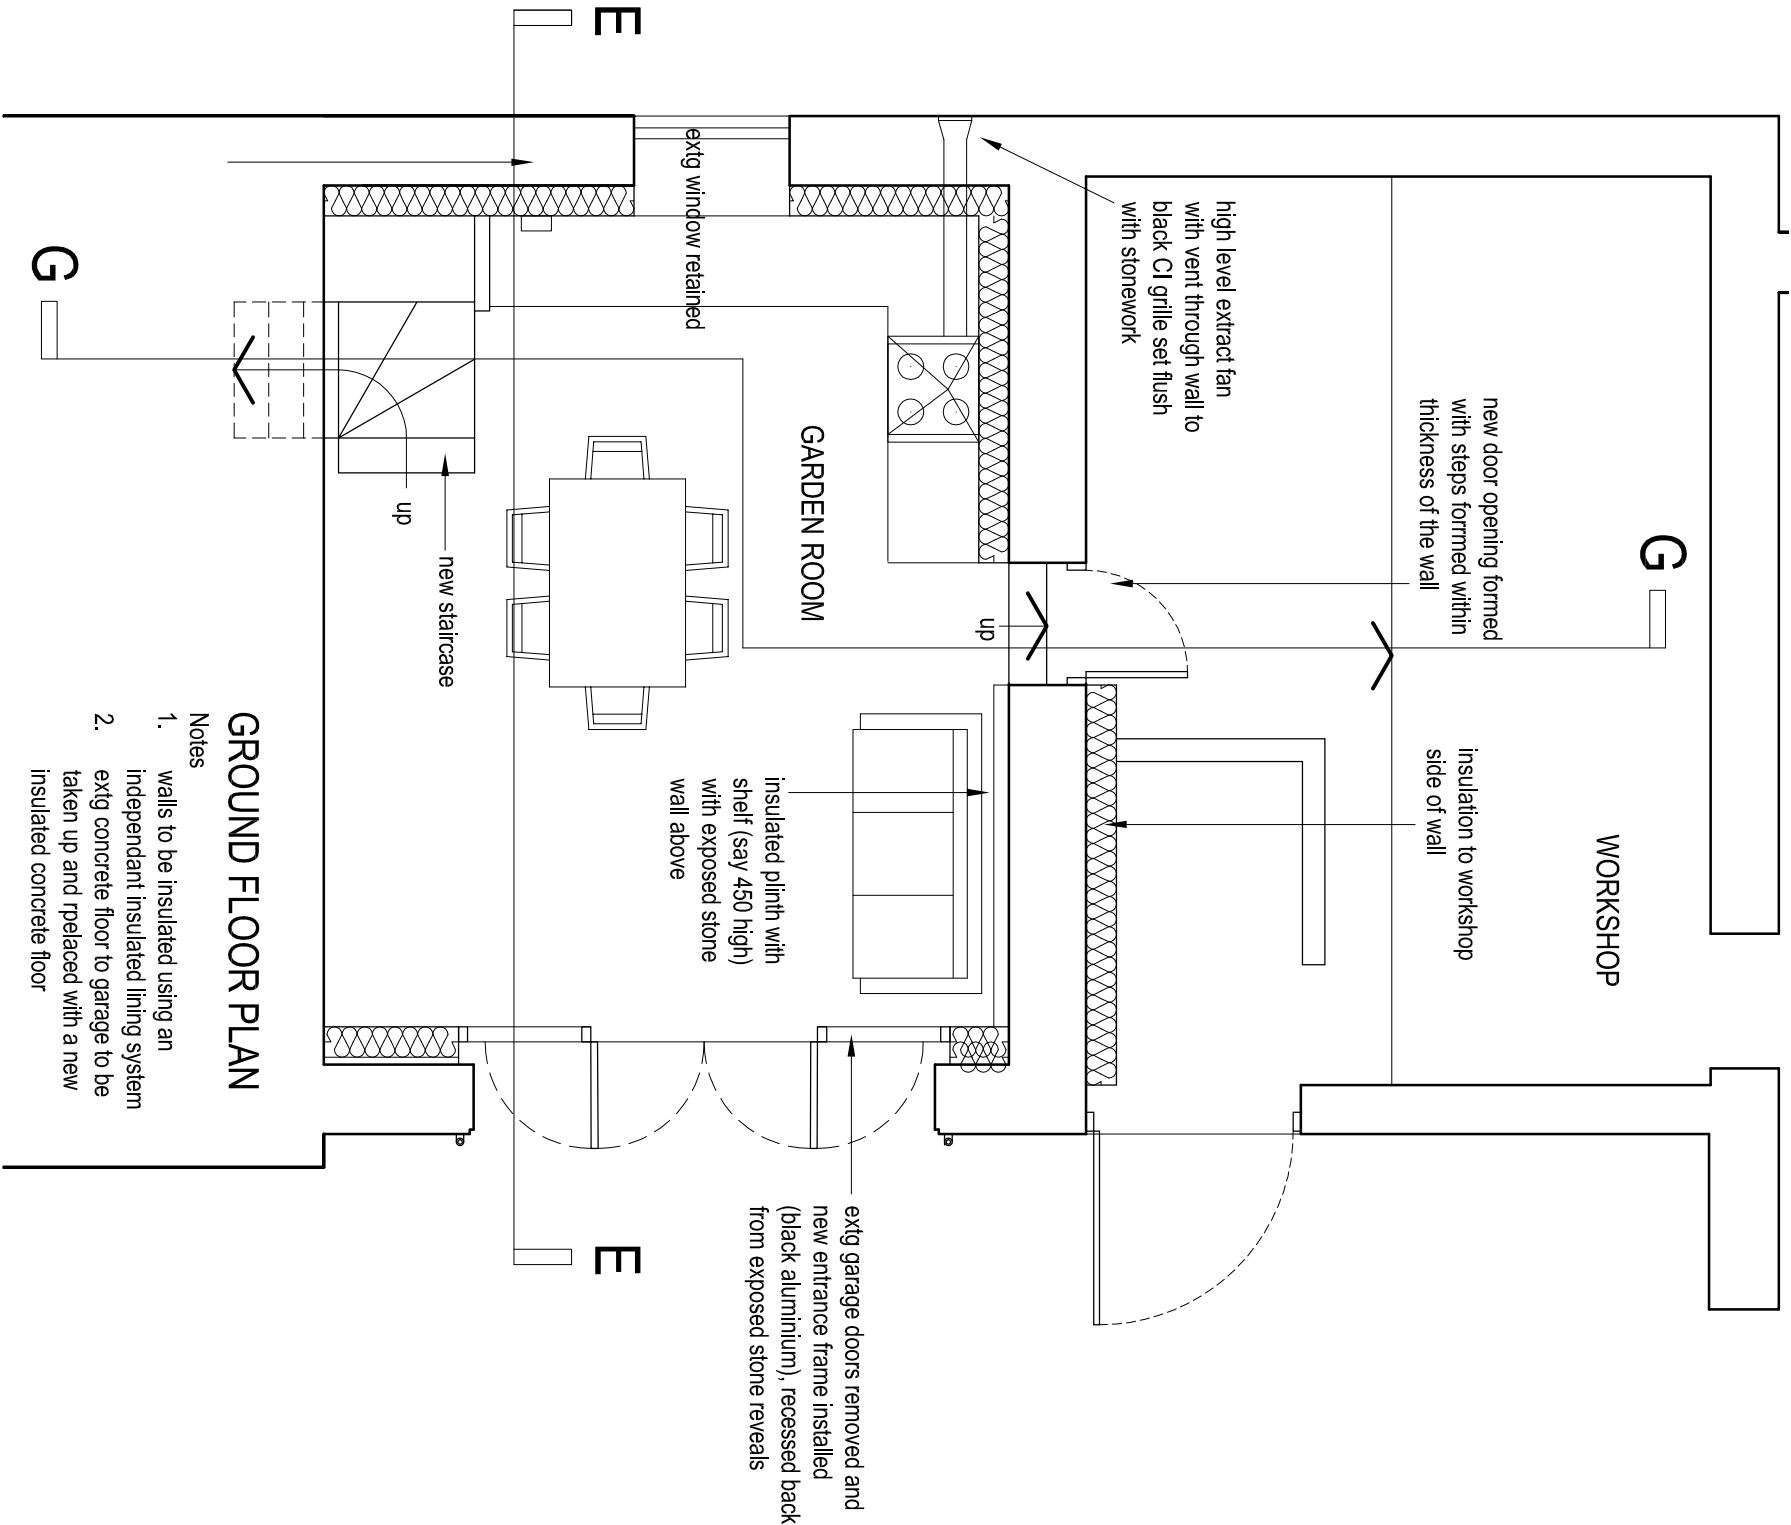


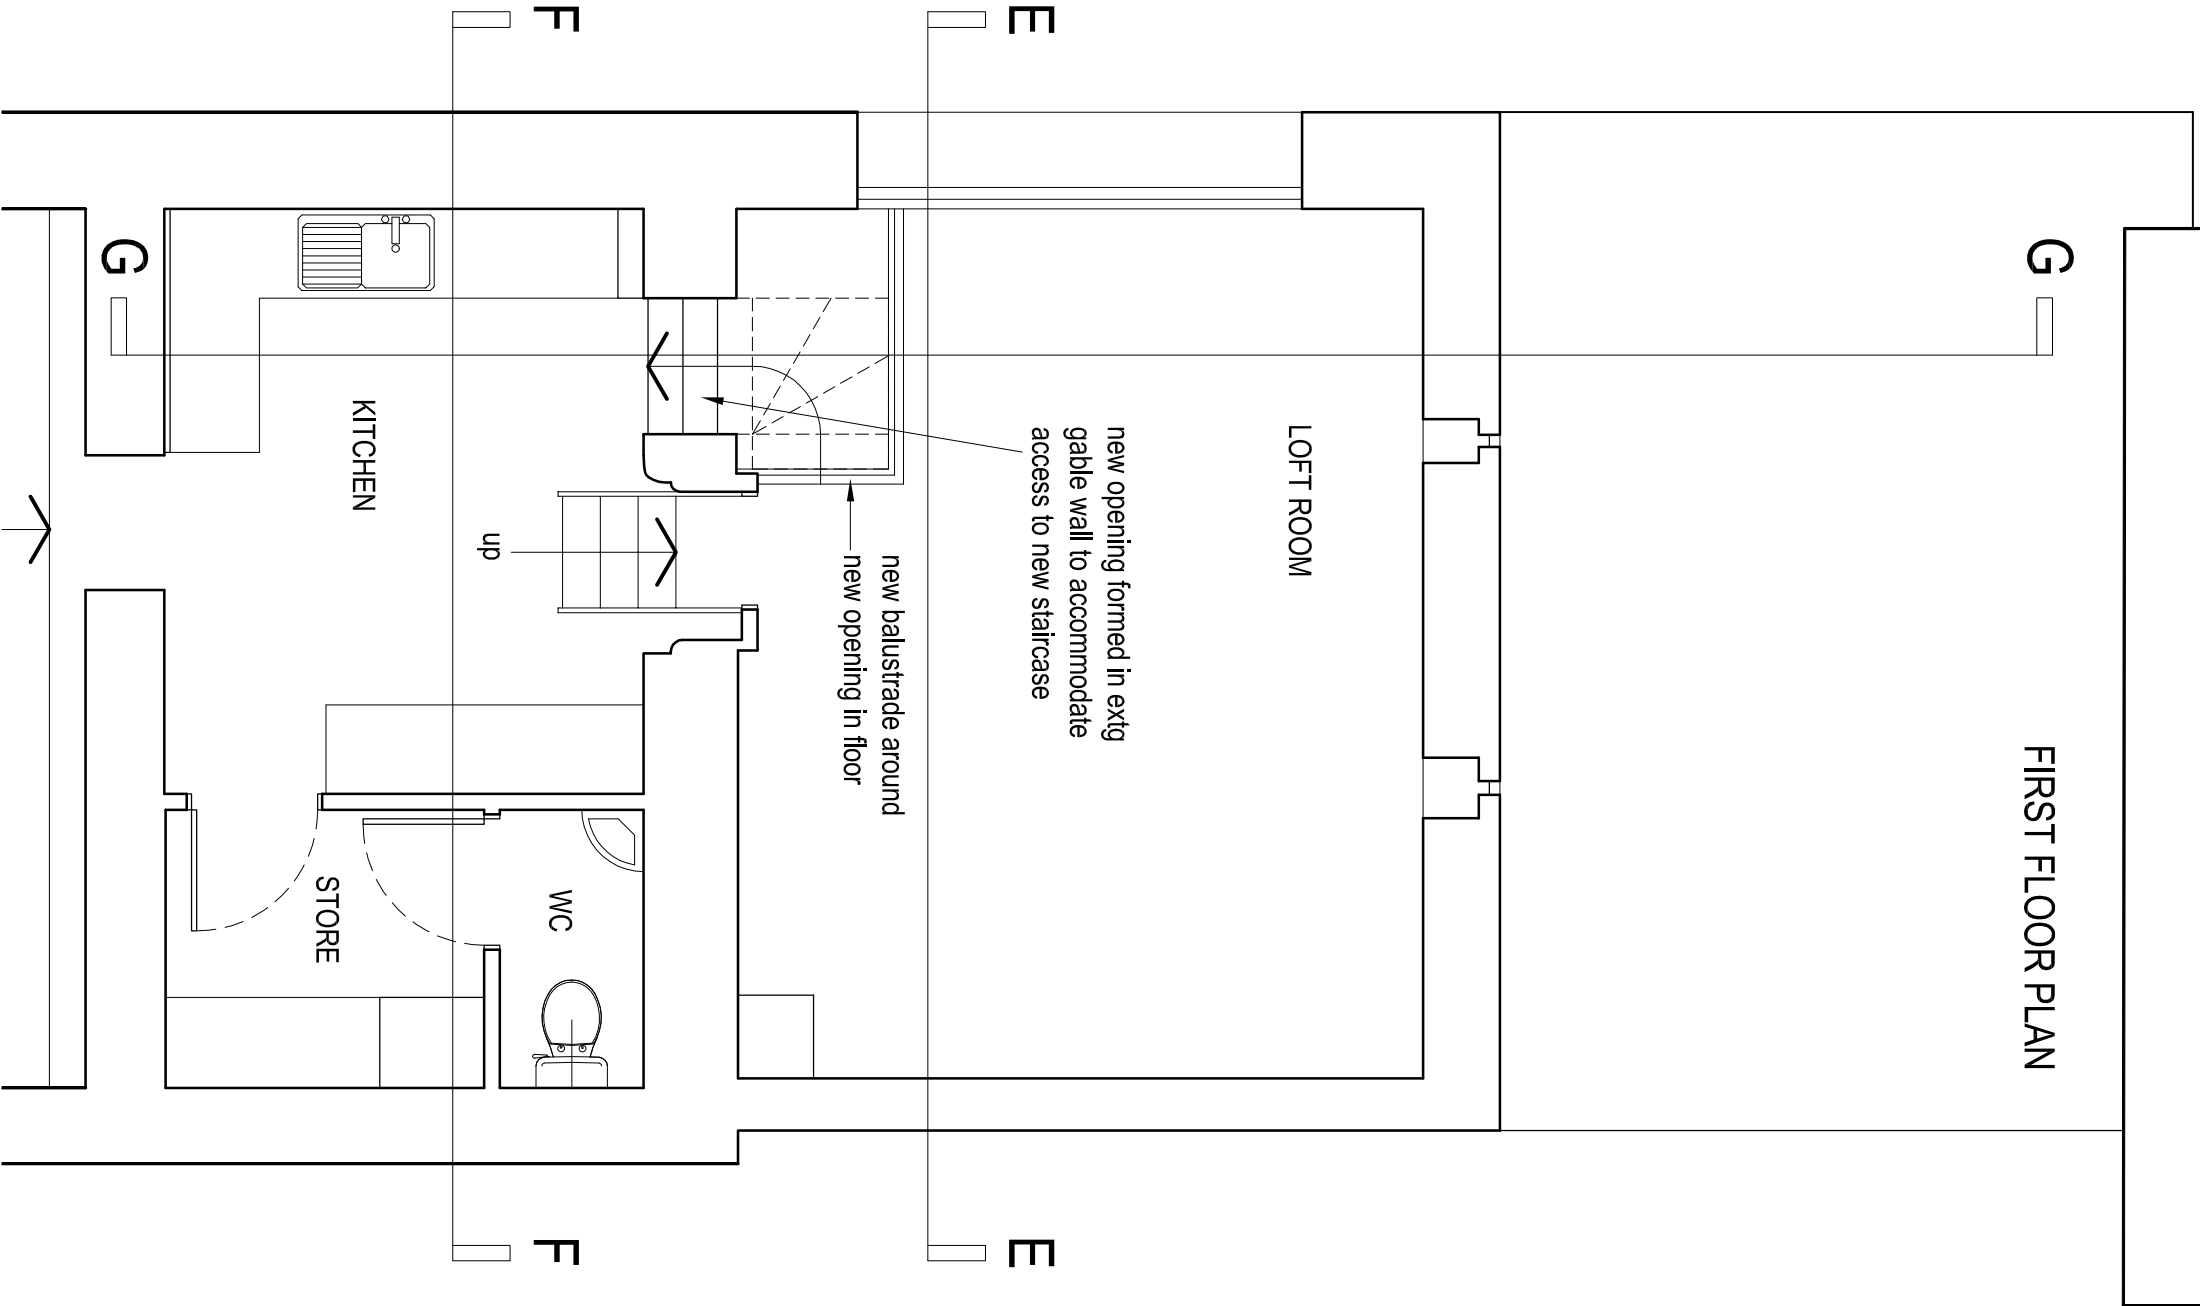

GROUND FLOOR PLAN

Notes

- walls to be insulated using an independant insulated lining system
- extg concrete floor to garage to be taken up and rplaced with a new insulated concrete floor

Revisions

Revisions	
A	Notes added
B	Annotation amended
C	Minor amends to Garden Room layout



job

Meadow Place Barn, Ipstones

Proposed Alterations for Kitchen Facilities

title

Plans as Proposed

date

20.11.24

scale

1/50 @ A3

drawn by


..

dwg. no.

MPB-03

rev.

C

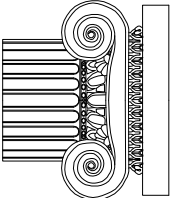

Ian Ankers architecture

Building and Design Consultants

Ryecroft Farm, Rushion Spencer, Macclesfield, SK11 0RP

t 01260 546944

e ian@ianankers.co.uk

w www.ianankers.co.uk