




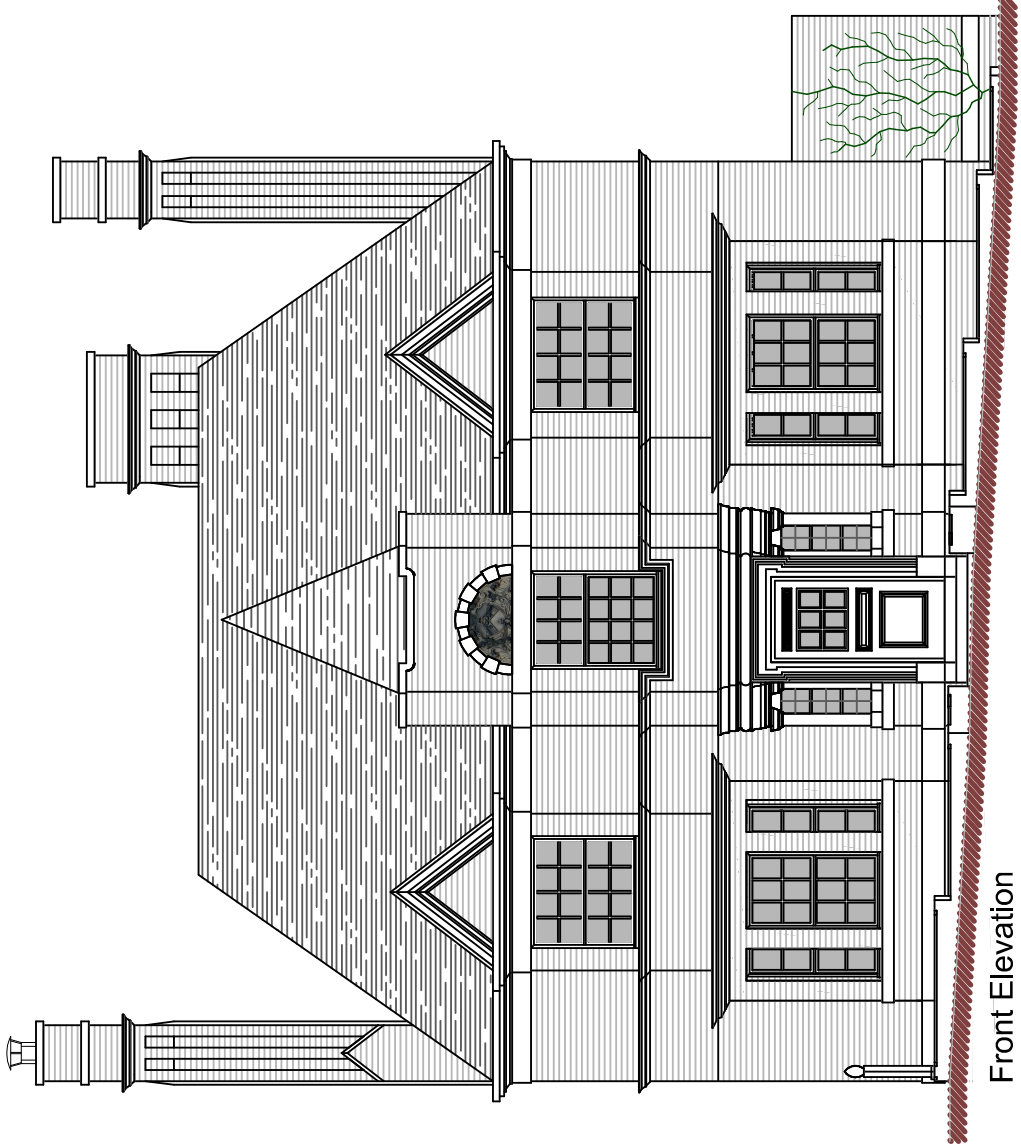


Front Elevation

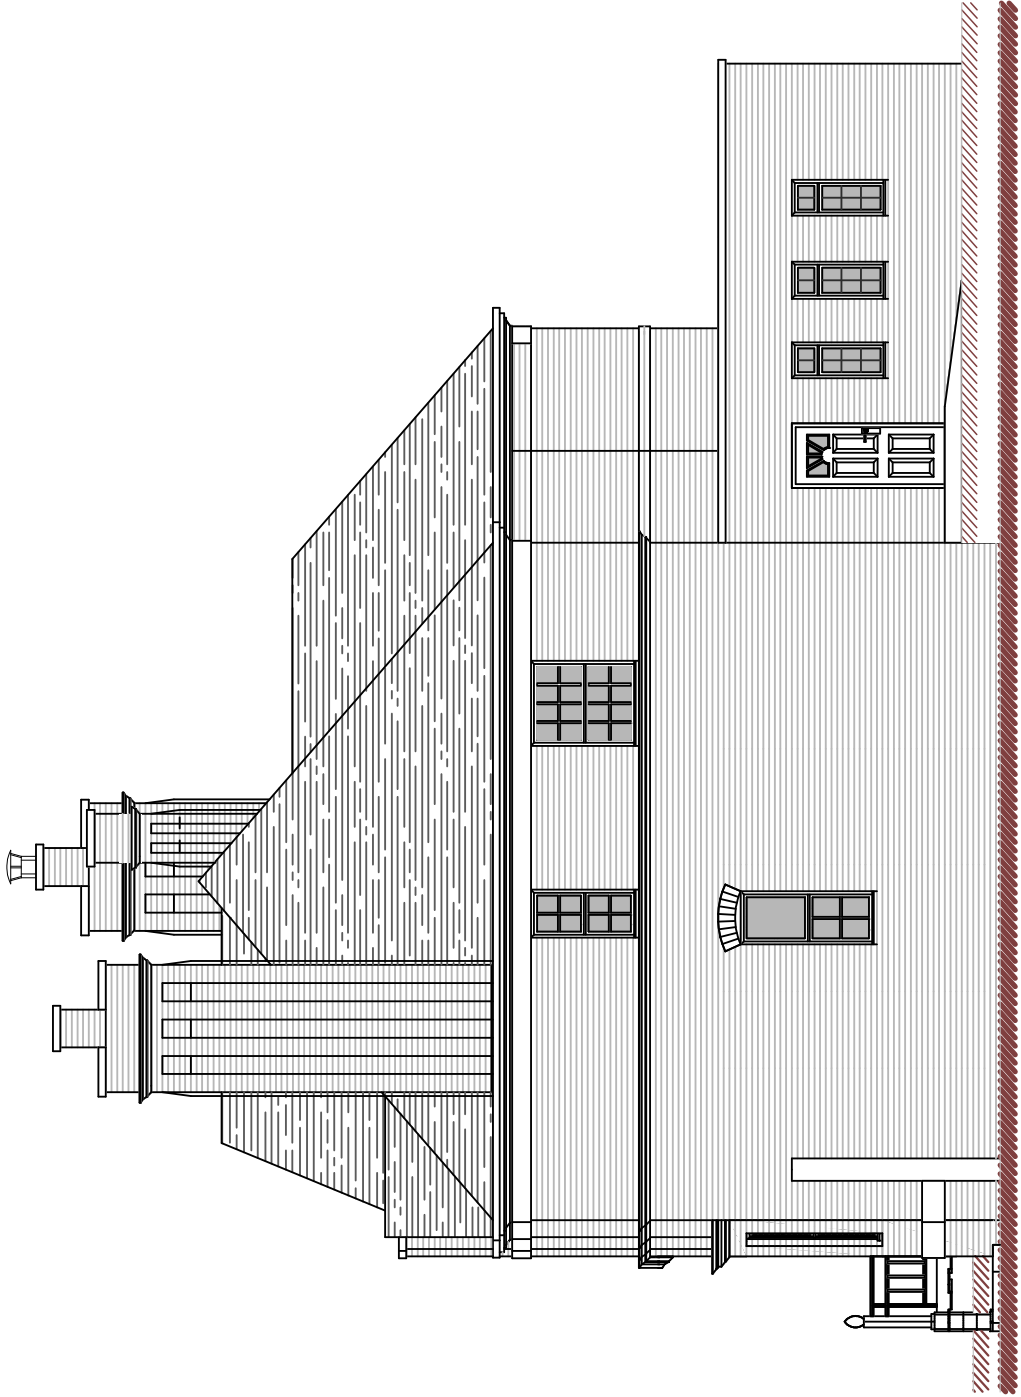

Side Elevation

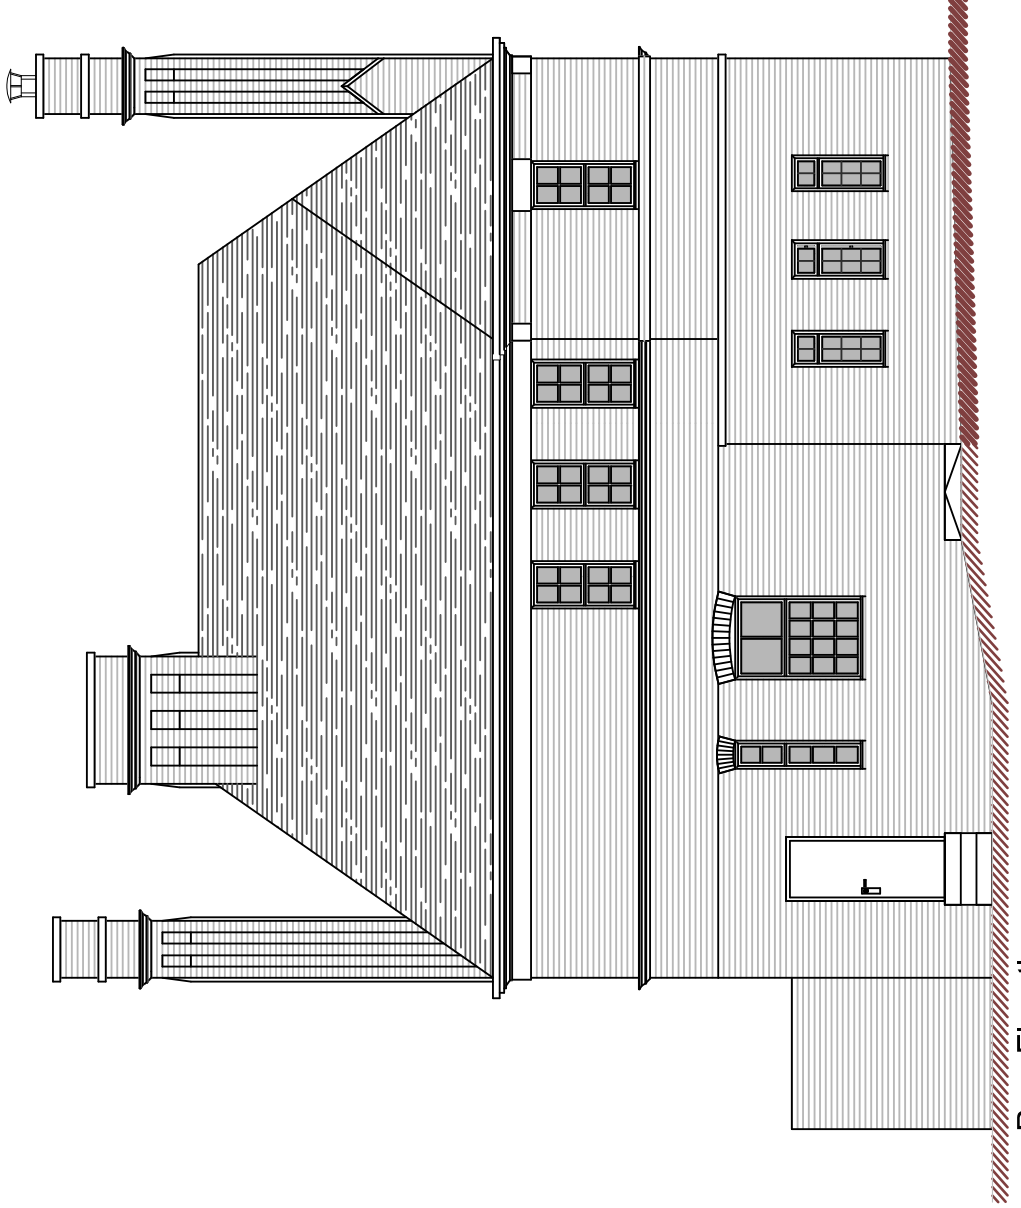

Rear Elevation

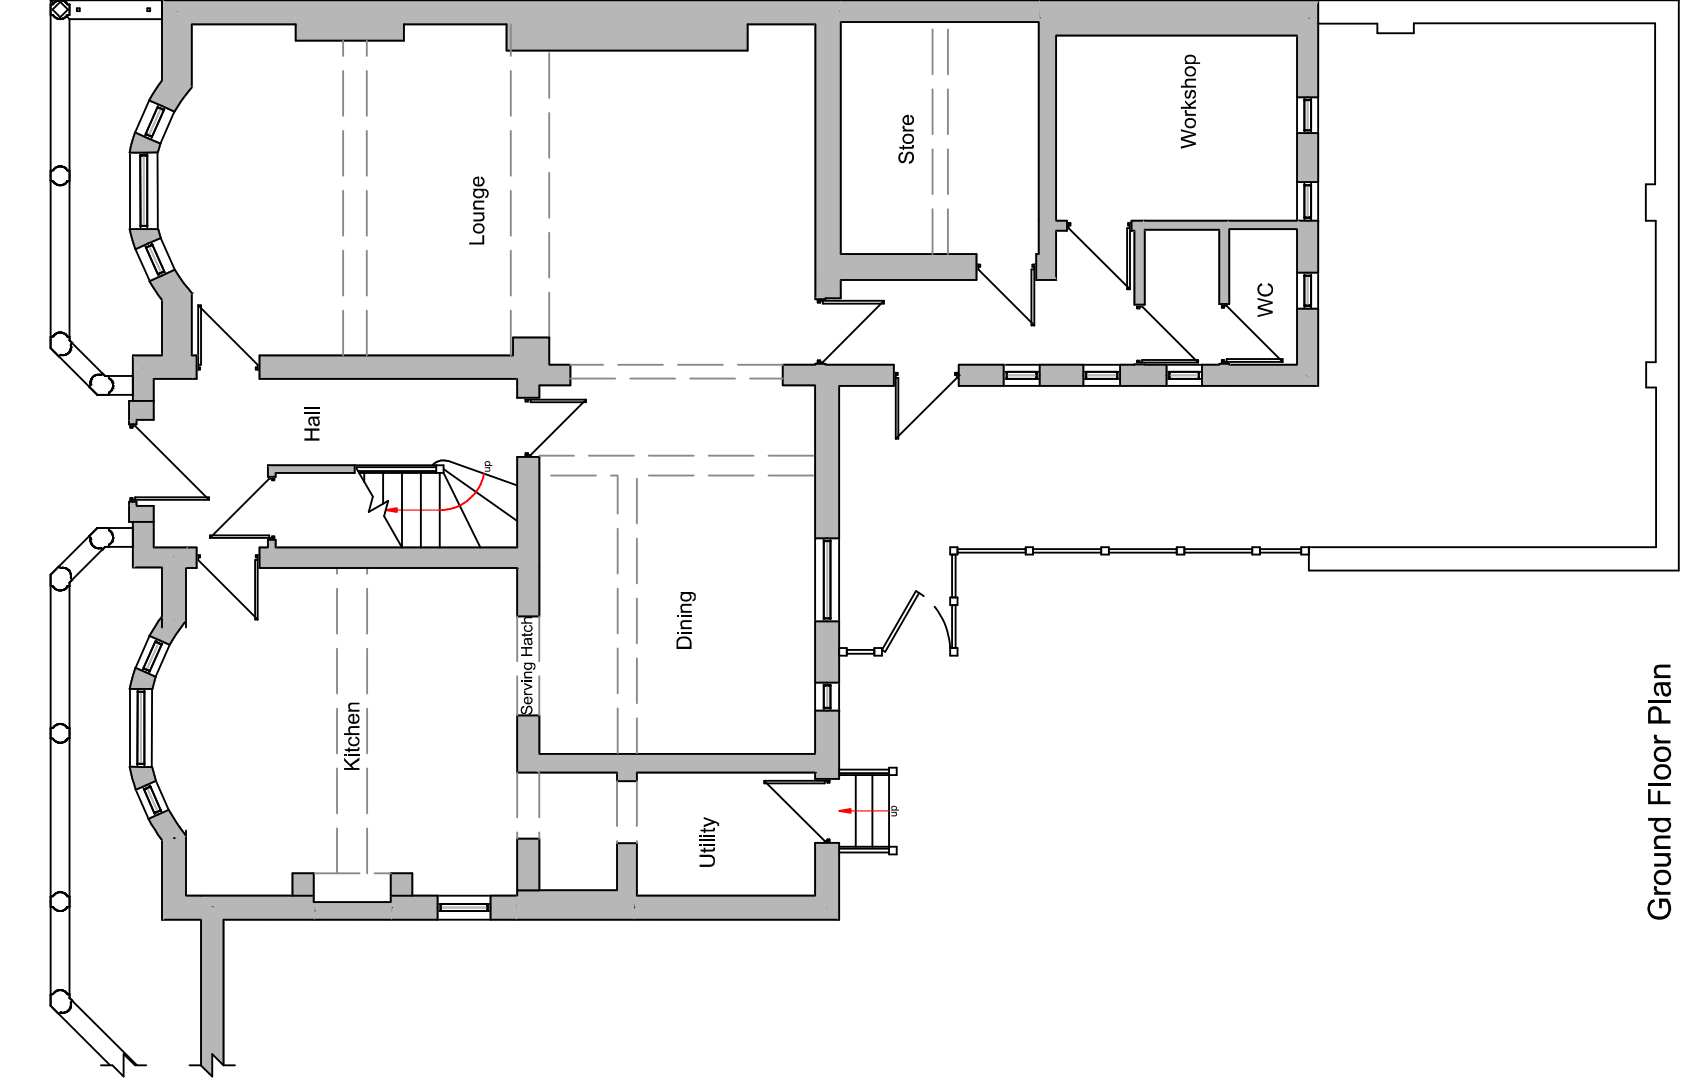


Ground Floor Plan


Metres



SCALE 1:100

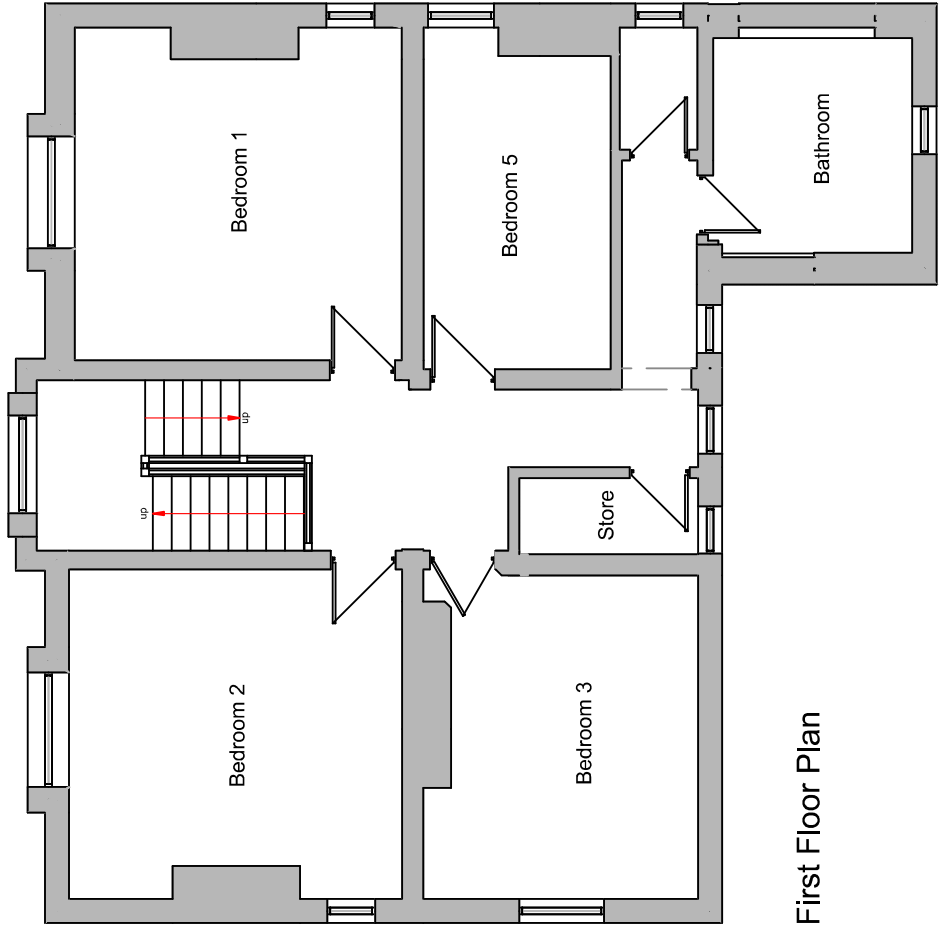

First Floor Plan

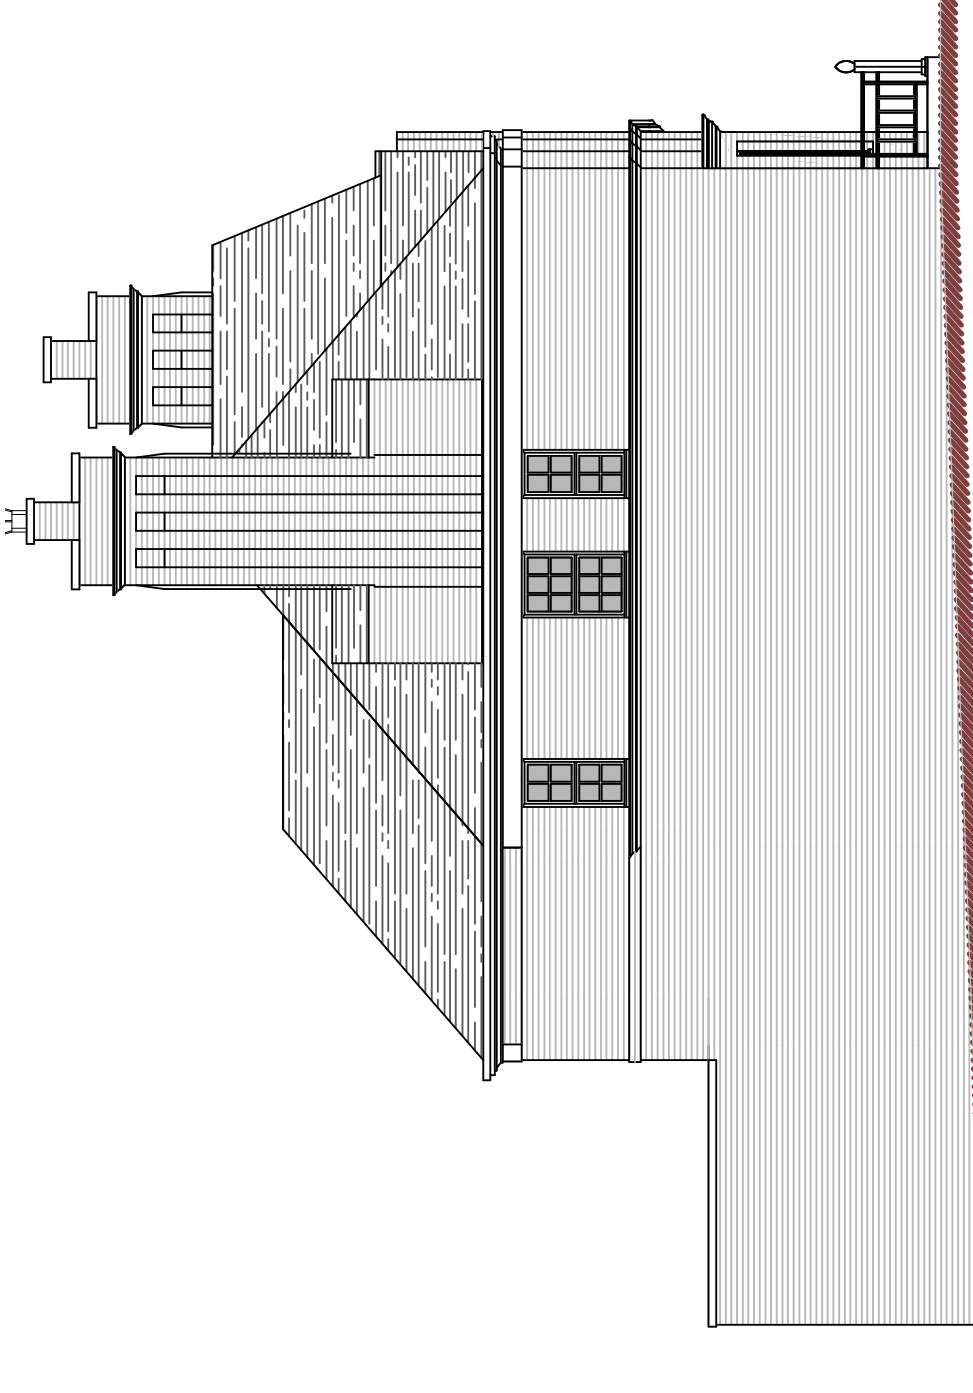

Side Elevation

DBD Architectural Consultancy Ltd ©2024

1. Copyright is vested with DBD Architectural Consultancy Ltd.
2. All dimensions to be checked on site before proceeding.
3. Contractor to check/adjust dimensions of new work to suit existing conditions.
4. Contractor must notify the architect of any discrepancies before proceeding.
5. All drawings to be read in conjunction with all other consultant drawings and specs.

Rev	Date	Description



Mr D Creagh
Court Lodge
Leonard Street
ST13 5JP

Removal of existing rear extension and
addition of proposed single storey
lean-to extension

Plans as Existing			
Sheet	Drawing	Date	Job No.
A2	20	10/02/24	2408
Scale	1:100	Drawn by	Checked by
PL 02			