


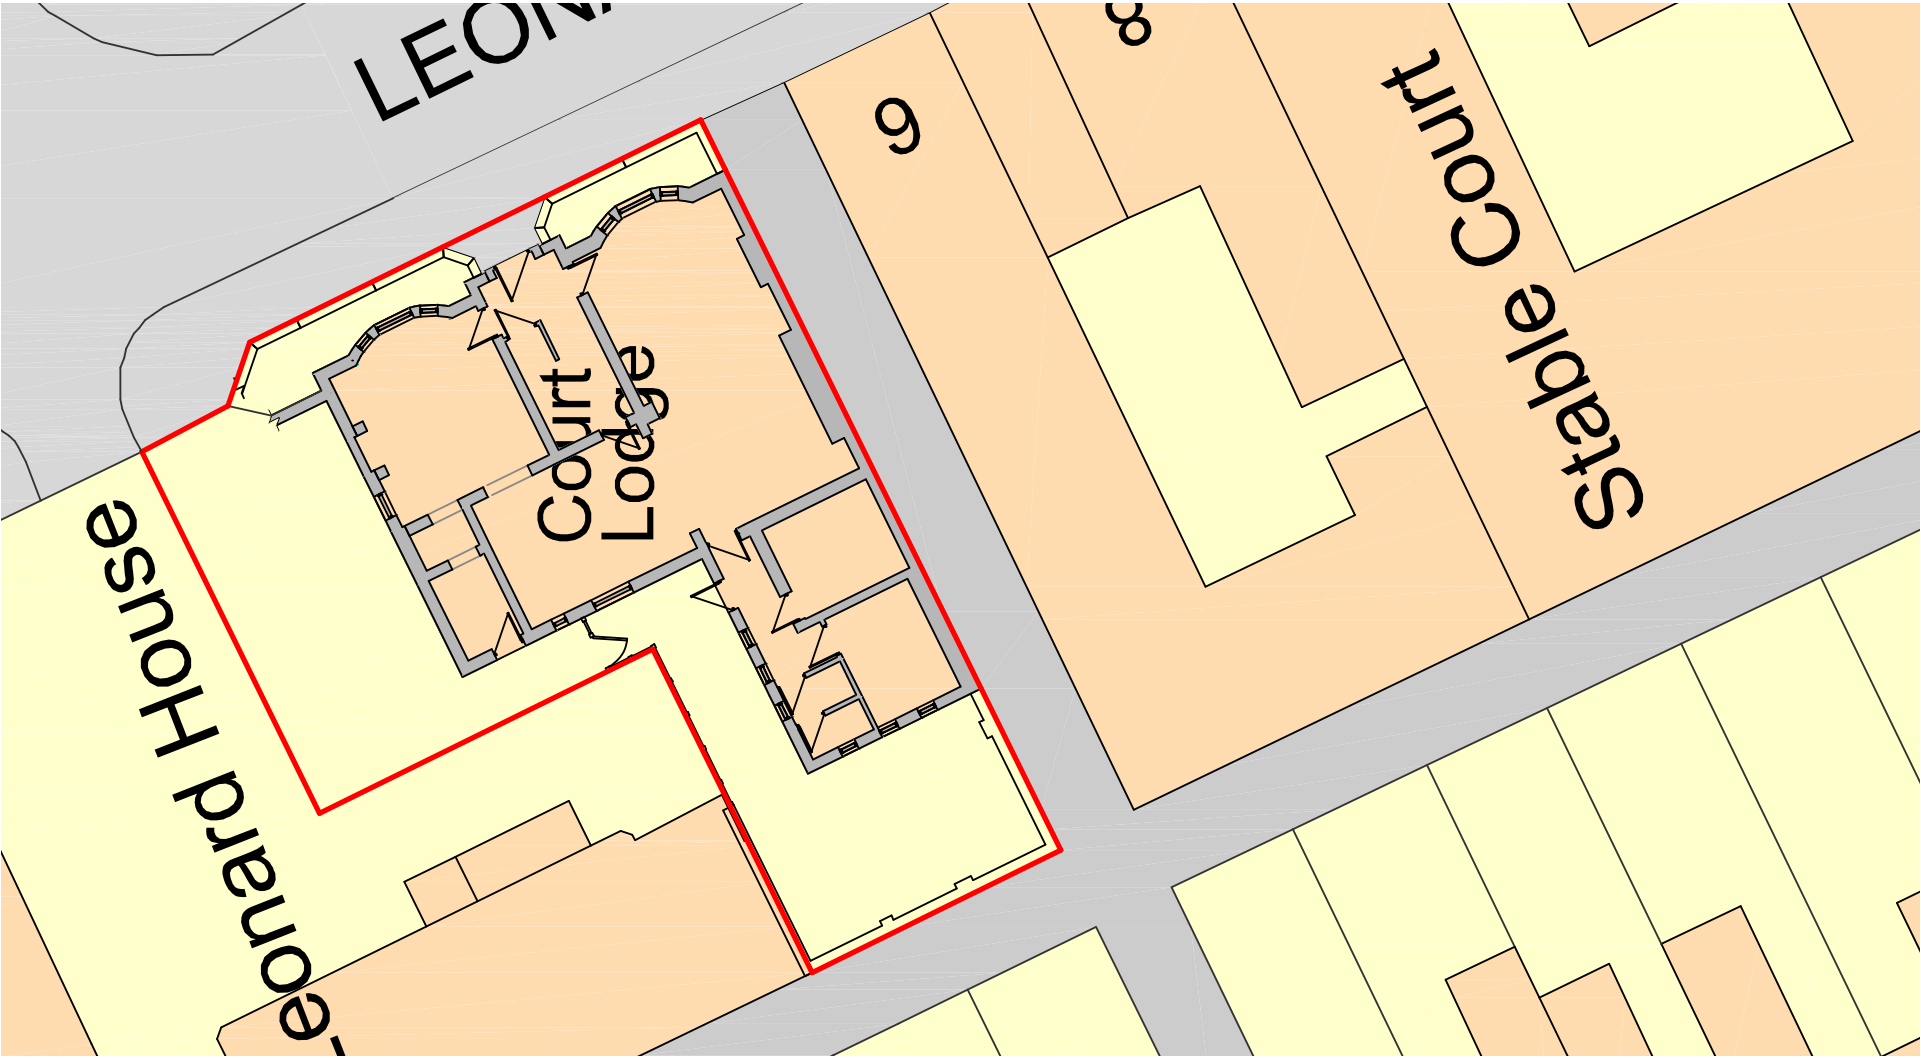
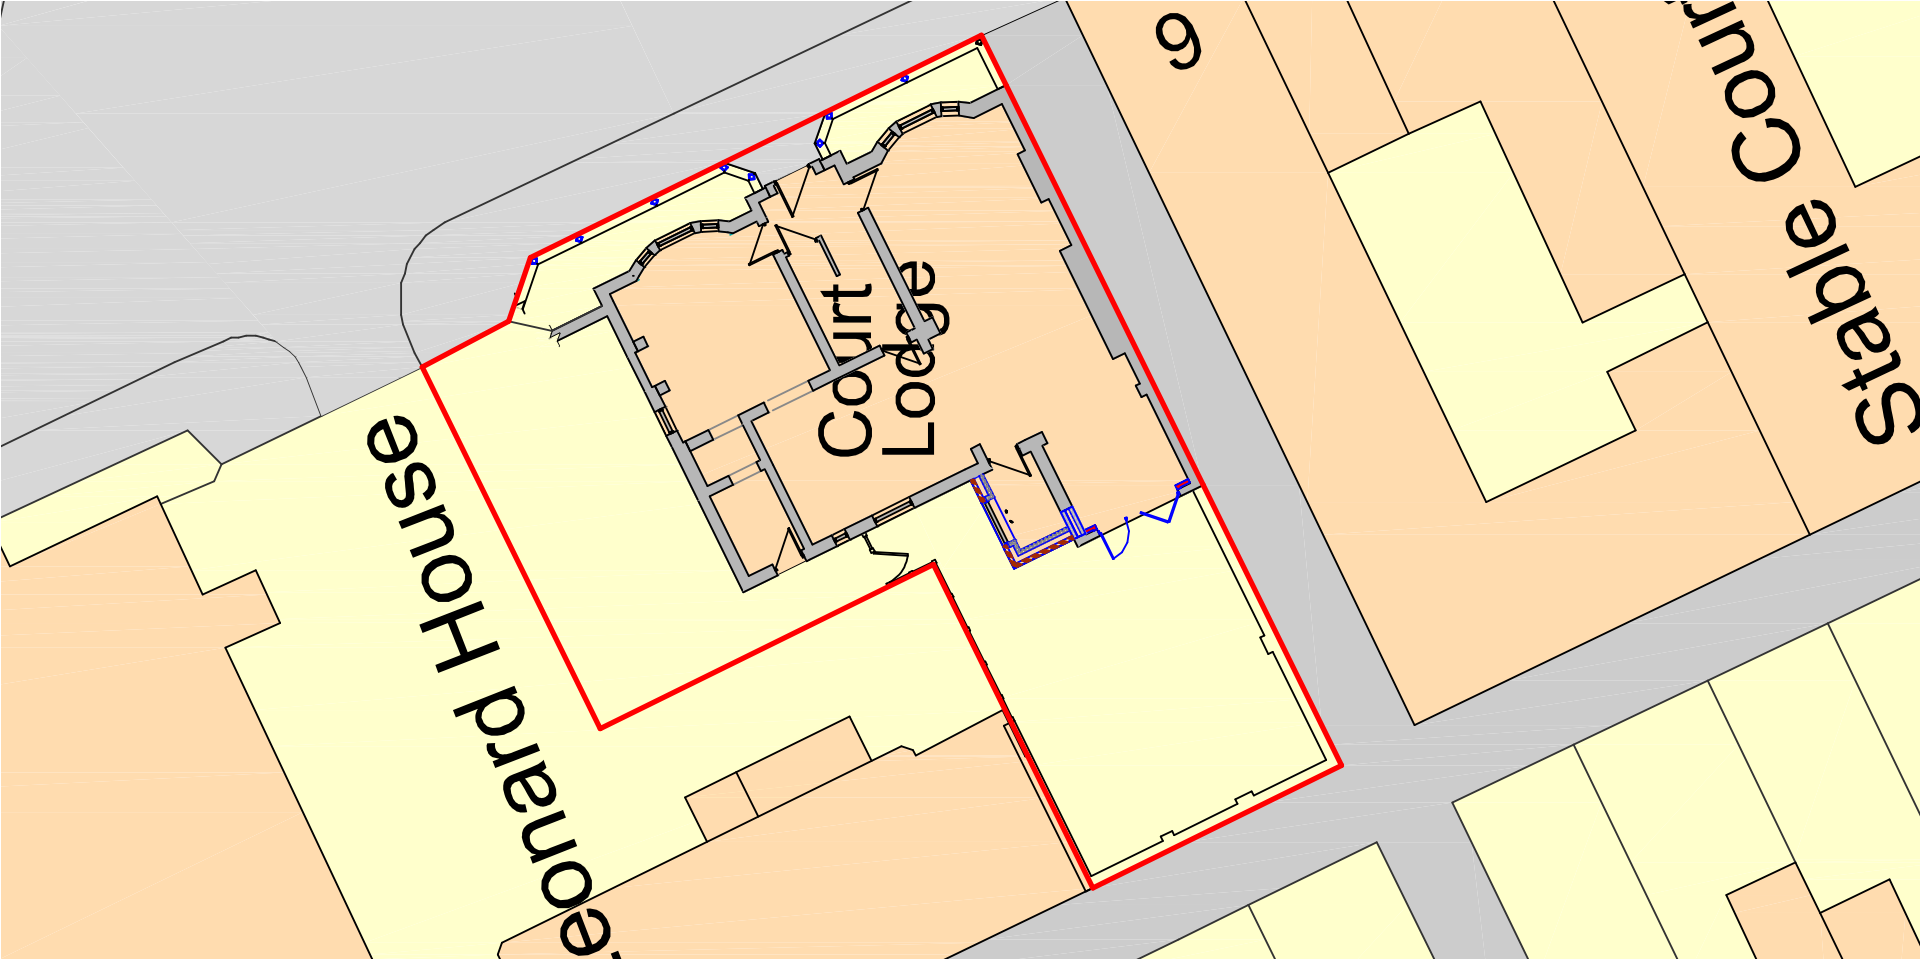


 

Site Plan as Existing
Metres

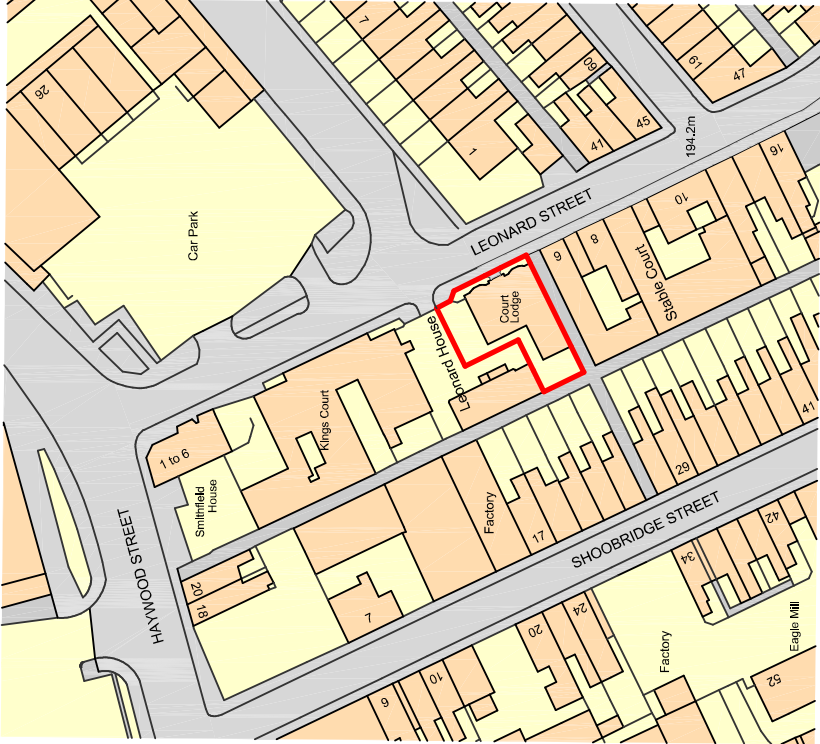

Site Plan as Proposed
Metres

 

Ordnance Survey, (c) Crown Copyright 2024. All rights reserved. Licence number 100022432

Site Location Plan

Metres



SCALE 1:1250

DBD Architectural Consultancy Ltd ©2024

1. Copyright is vested with DBD Architectural Consultancy Ltd.
2. All dimensions to be checked on site before proceeding.
3. Contractor to check/adjust dimensions of new work to suit existing conditions. Do not assume existing structure or details are plumb, square or level.
4. Contractor must notify the architect of any discrepancies before proceeding.
5. All drawings to be read in conjunction with all other consultants drawings and specs.

Rev	Date	Description



DBD Architectural Consultancy Ltd
50 Broad Street, Leek,
Staffordshire, ST13 5NS
01538 383118
mail@dbdconsultants.co.uk
www.dbdconsultants.co.uk

Mr D Creagh
Court Lodge
Leonard Street
ST13 5JP

Client

Removal of existing rear extension and
addition of proposed single storey
lean-to extension

Project

Site Plans

Sheet: Planning	Drawn: AS	Date: 31.10.24	Page No: 2458
Drawing Number:			PL 01

