




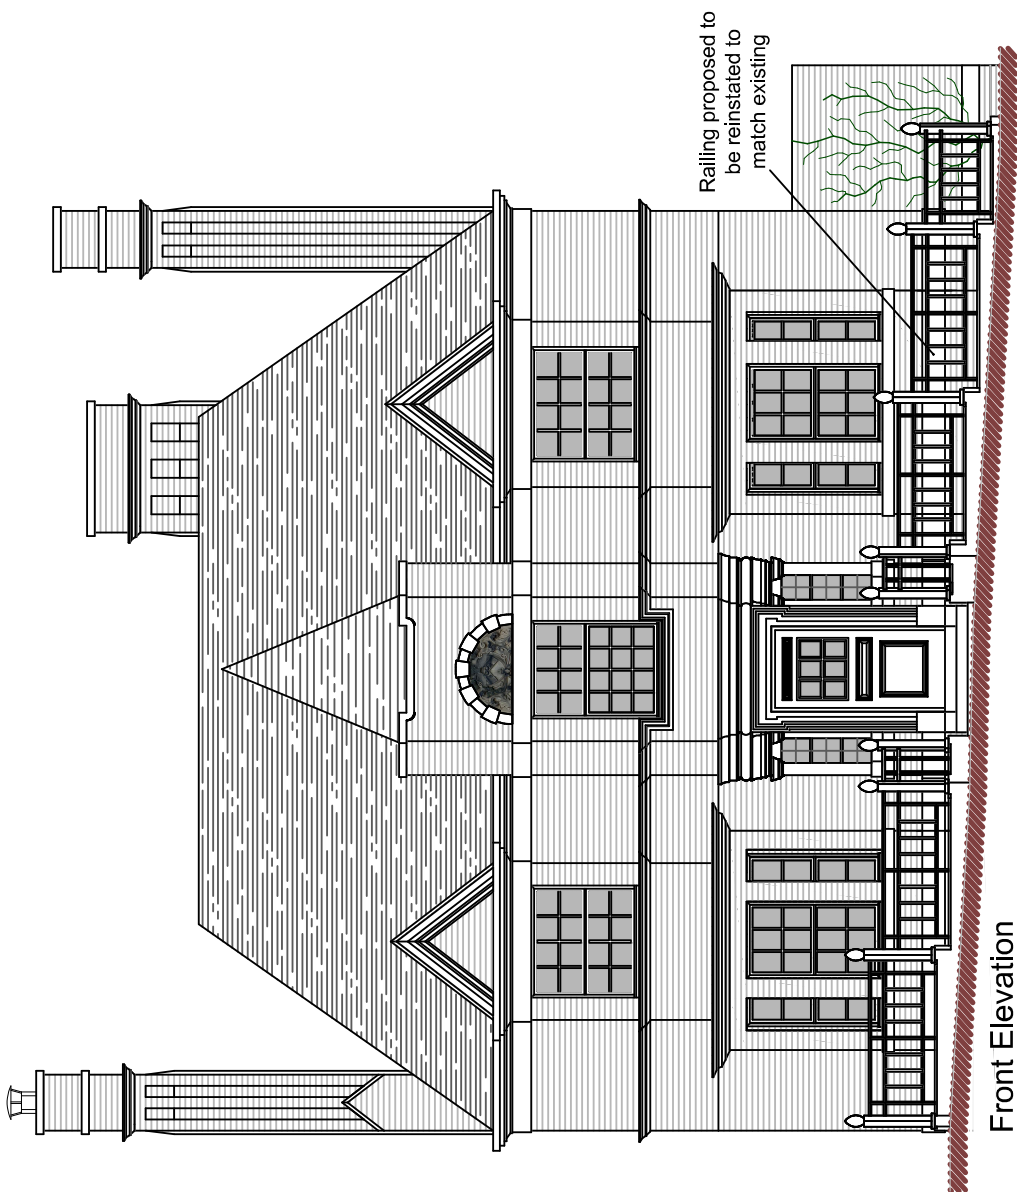


Front Elevation

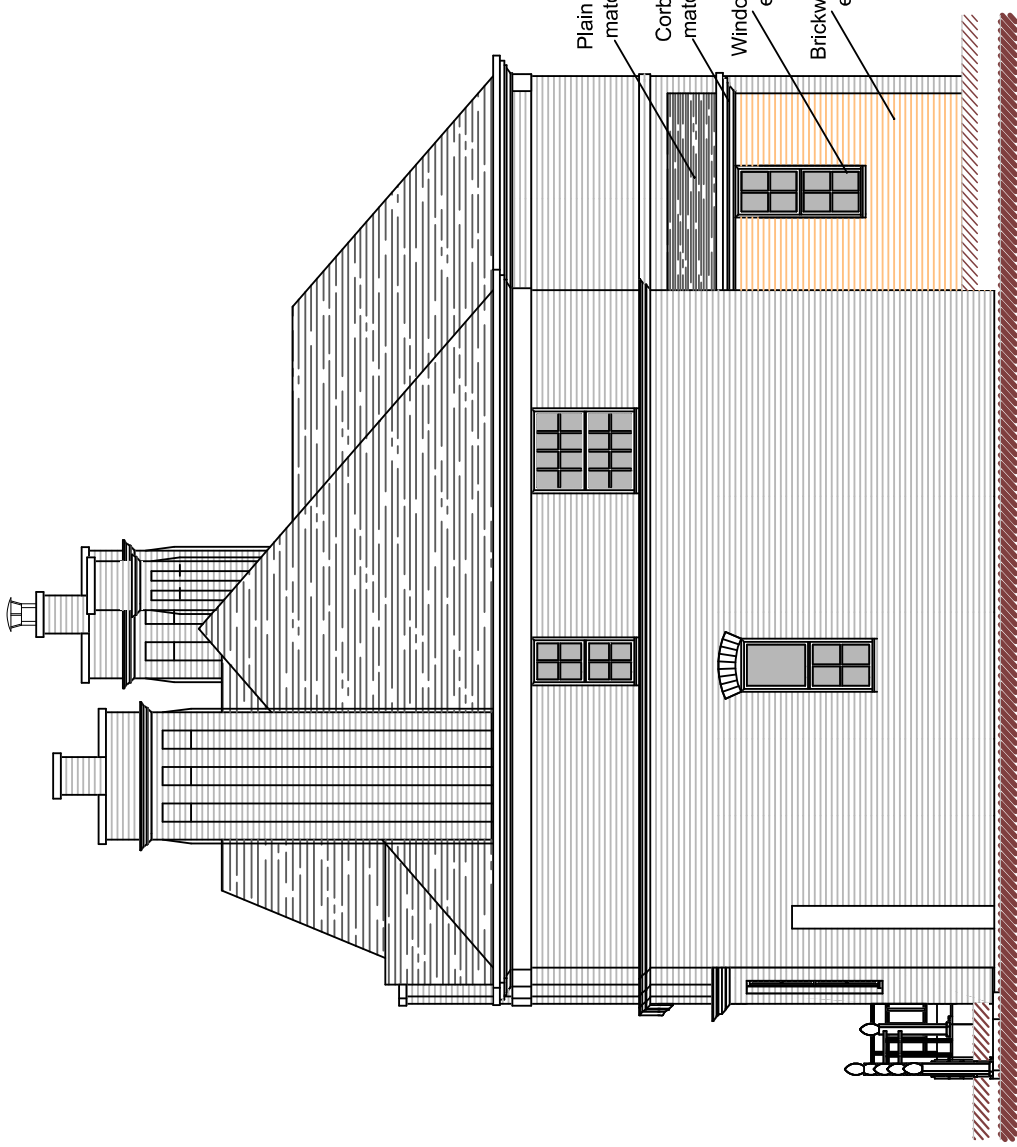



Side Elevation

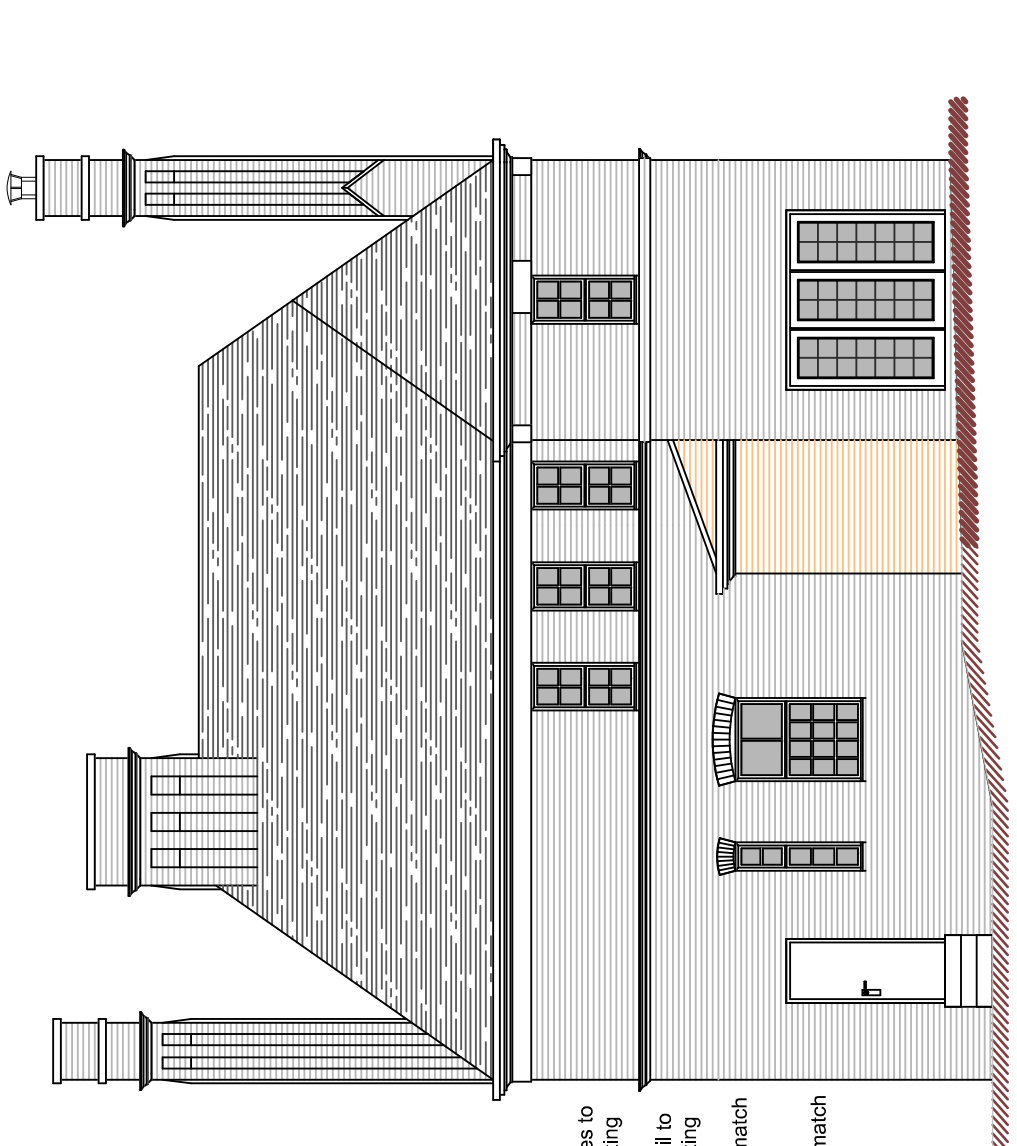


Rear Elevation

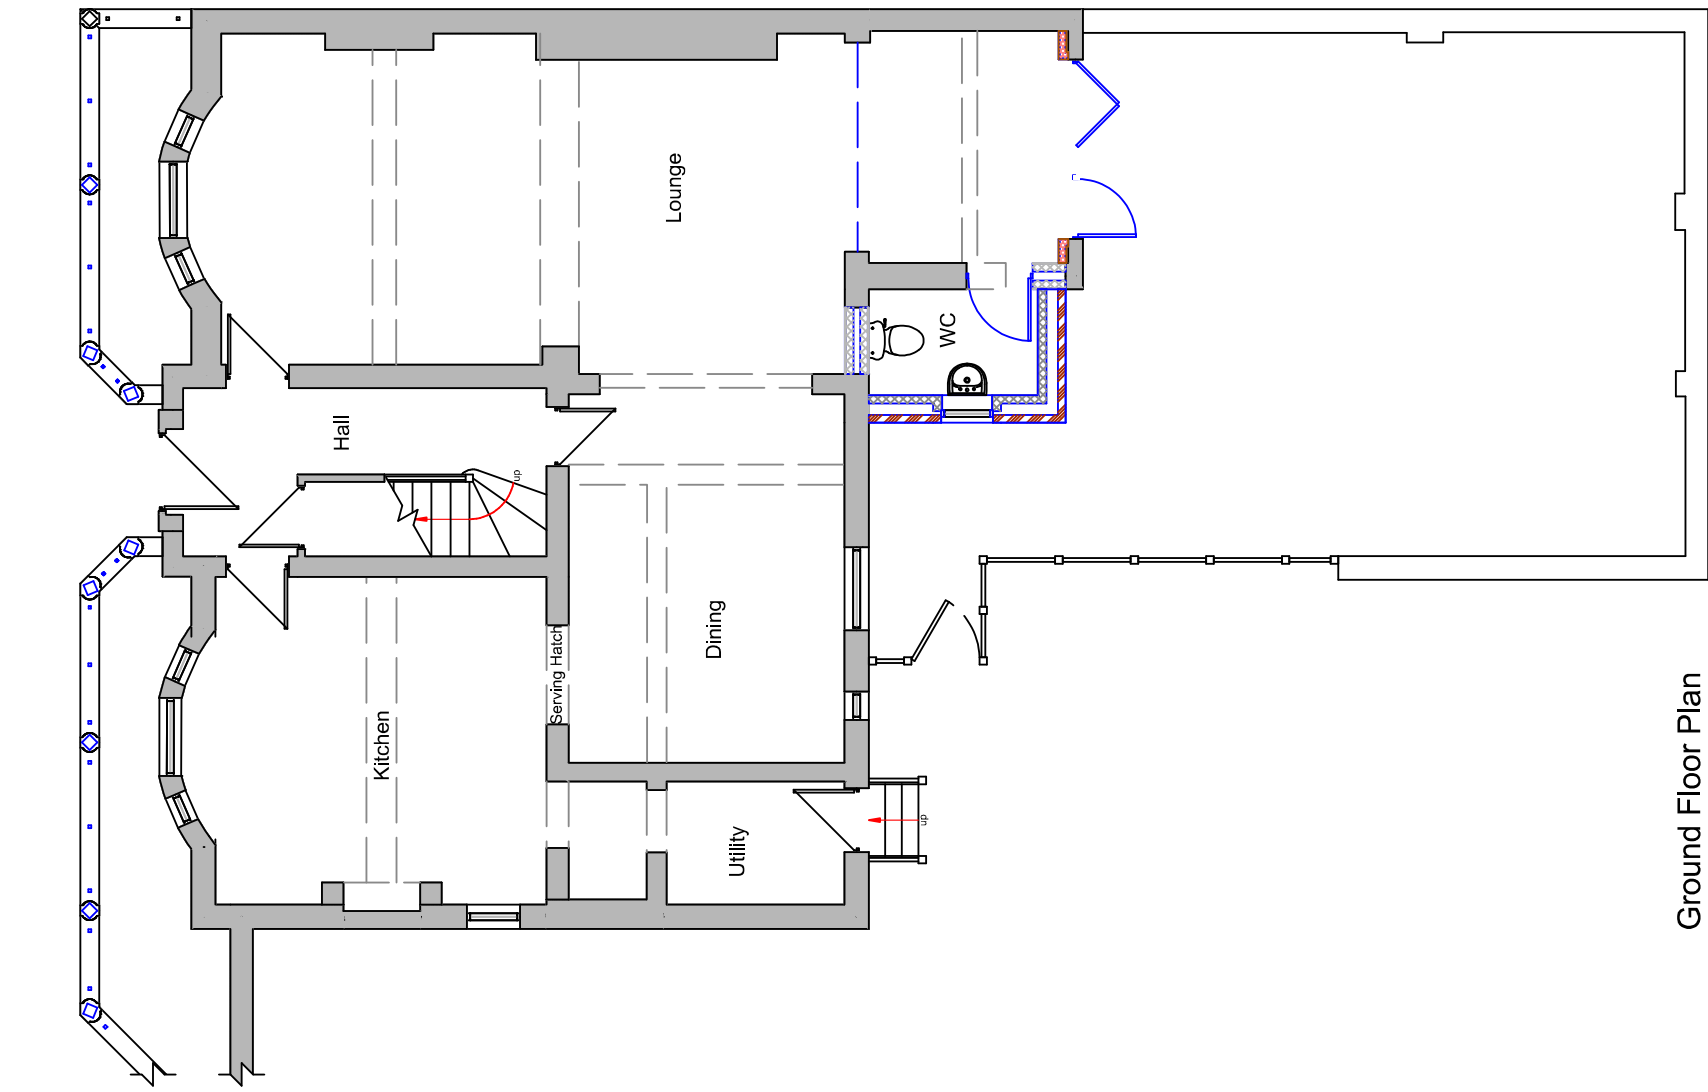

Ground Floor Plan

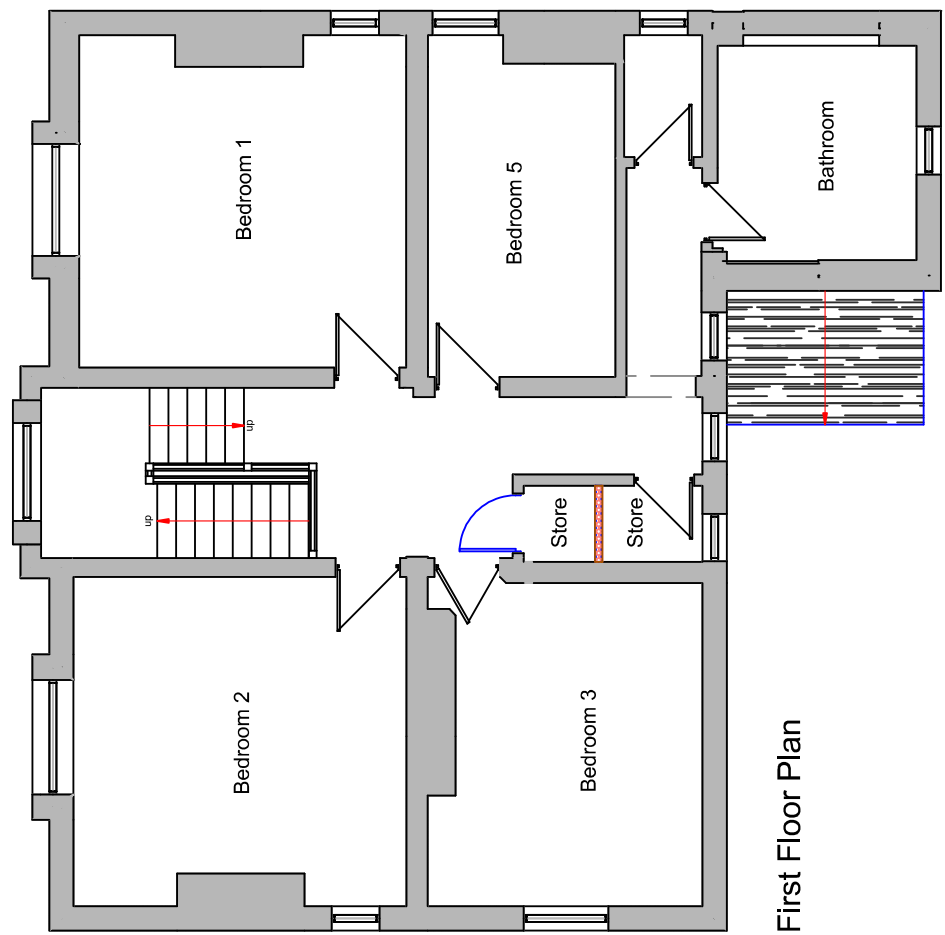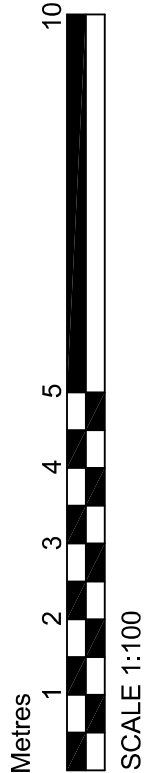

First Floor Plan

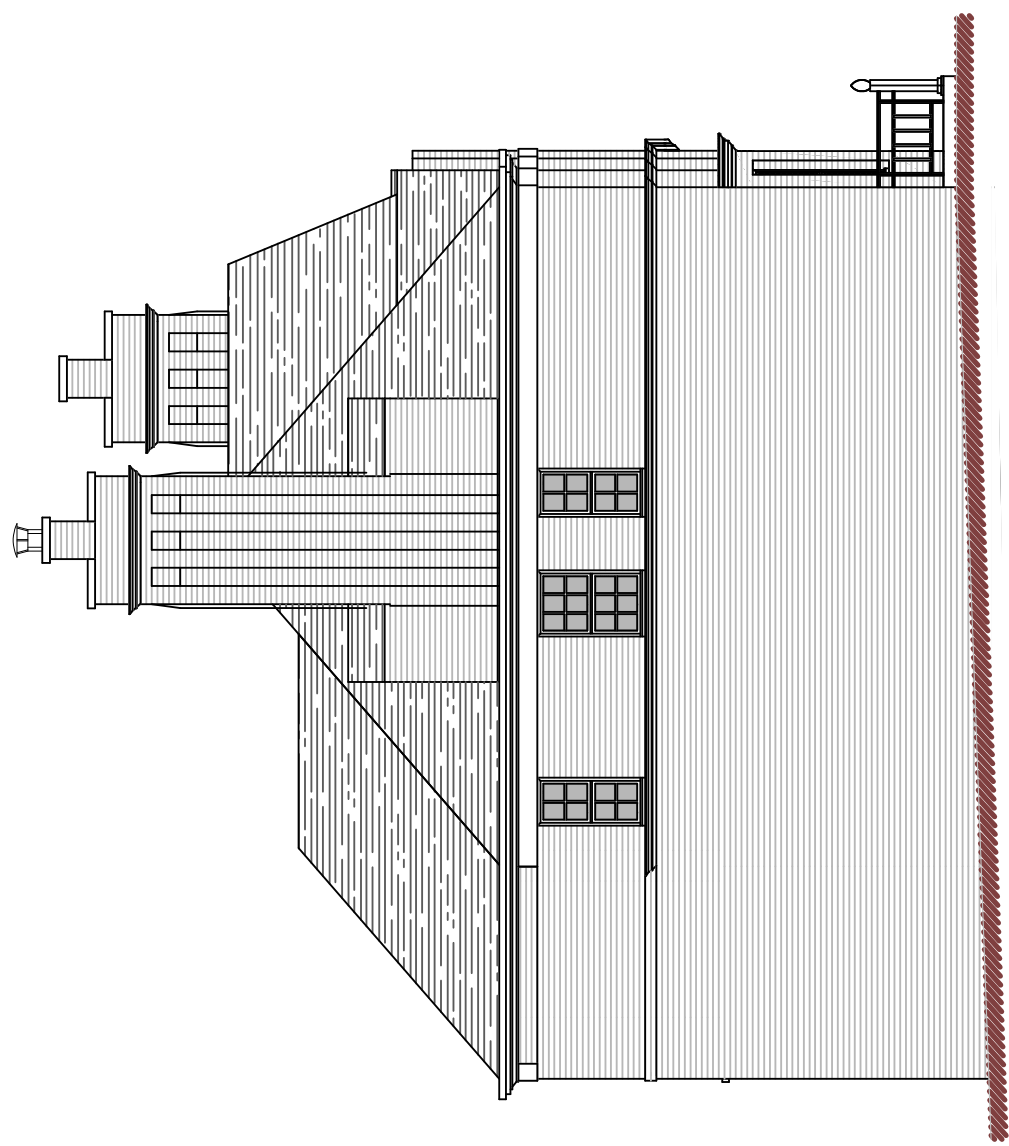

Side Elevation

DBD Architectural Consultancy Ltd ©2024

1. Copyright is vested with DBD Architectural Consultancy Ltd.
2. All dimensions to be checked on site before proceeding.
3. Contractor to check/judge dimensions of new work to all existing conditions.
4. Contractor must verify the architect of any discrepancies before proceeding.
5. All drawings to be read in conjunction with all other consultation drawings and reports.

Rev	Date	Description
A	06/11/24	Approved scheme details comments



Mr D Creagh
Court Lodge
Leonard Street
ST13 5JP

Removal of existing rear extension and addition of proposed single storey lean-to extension

Plans as Proposed			
Scale	Drawing	Date	Page
1:100	A2	22.10.24	2 of 6
Drawing title:			PL 03A