


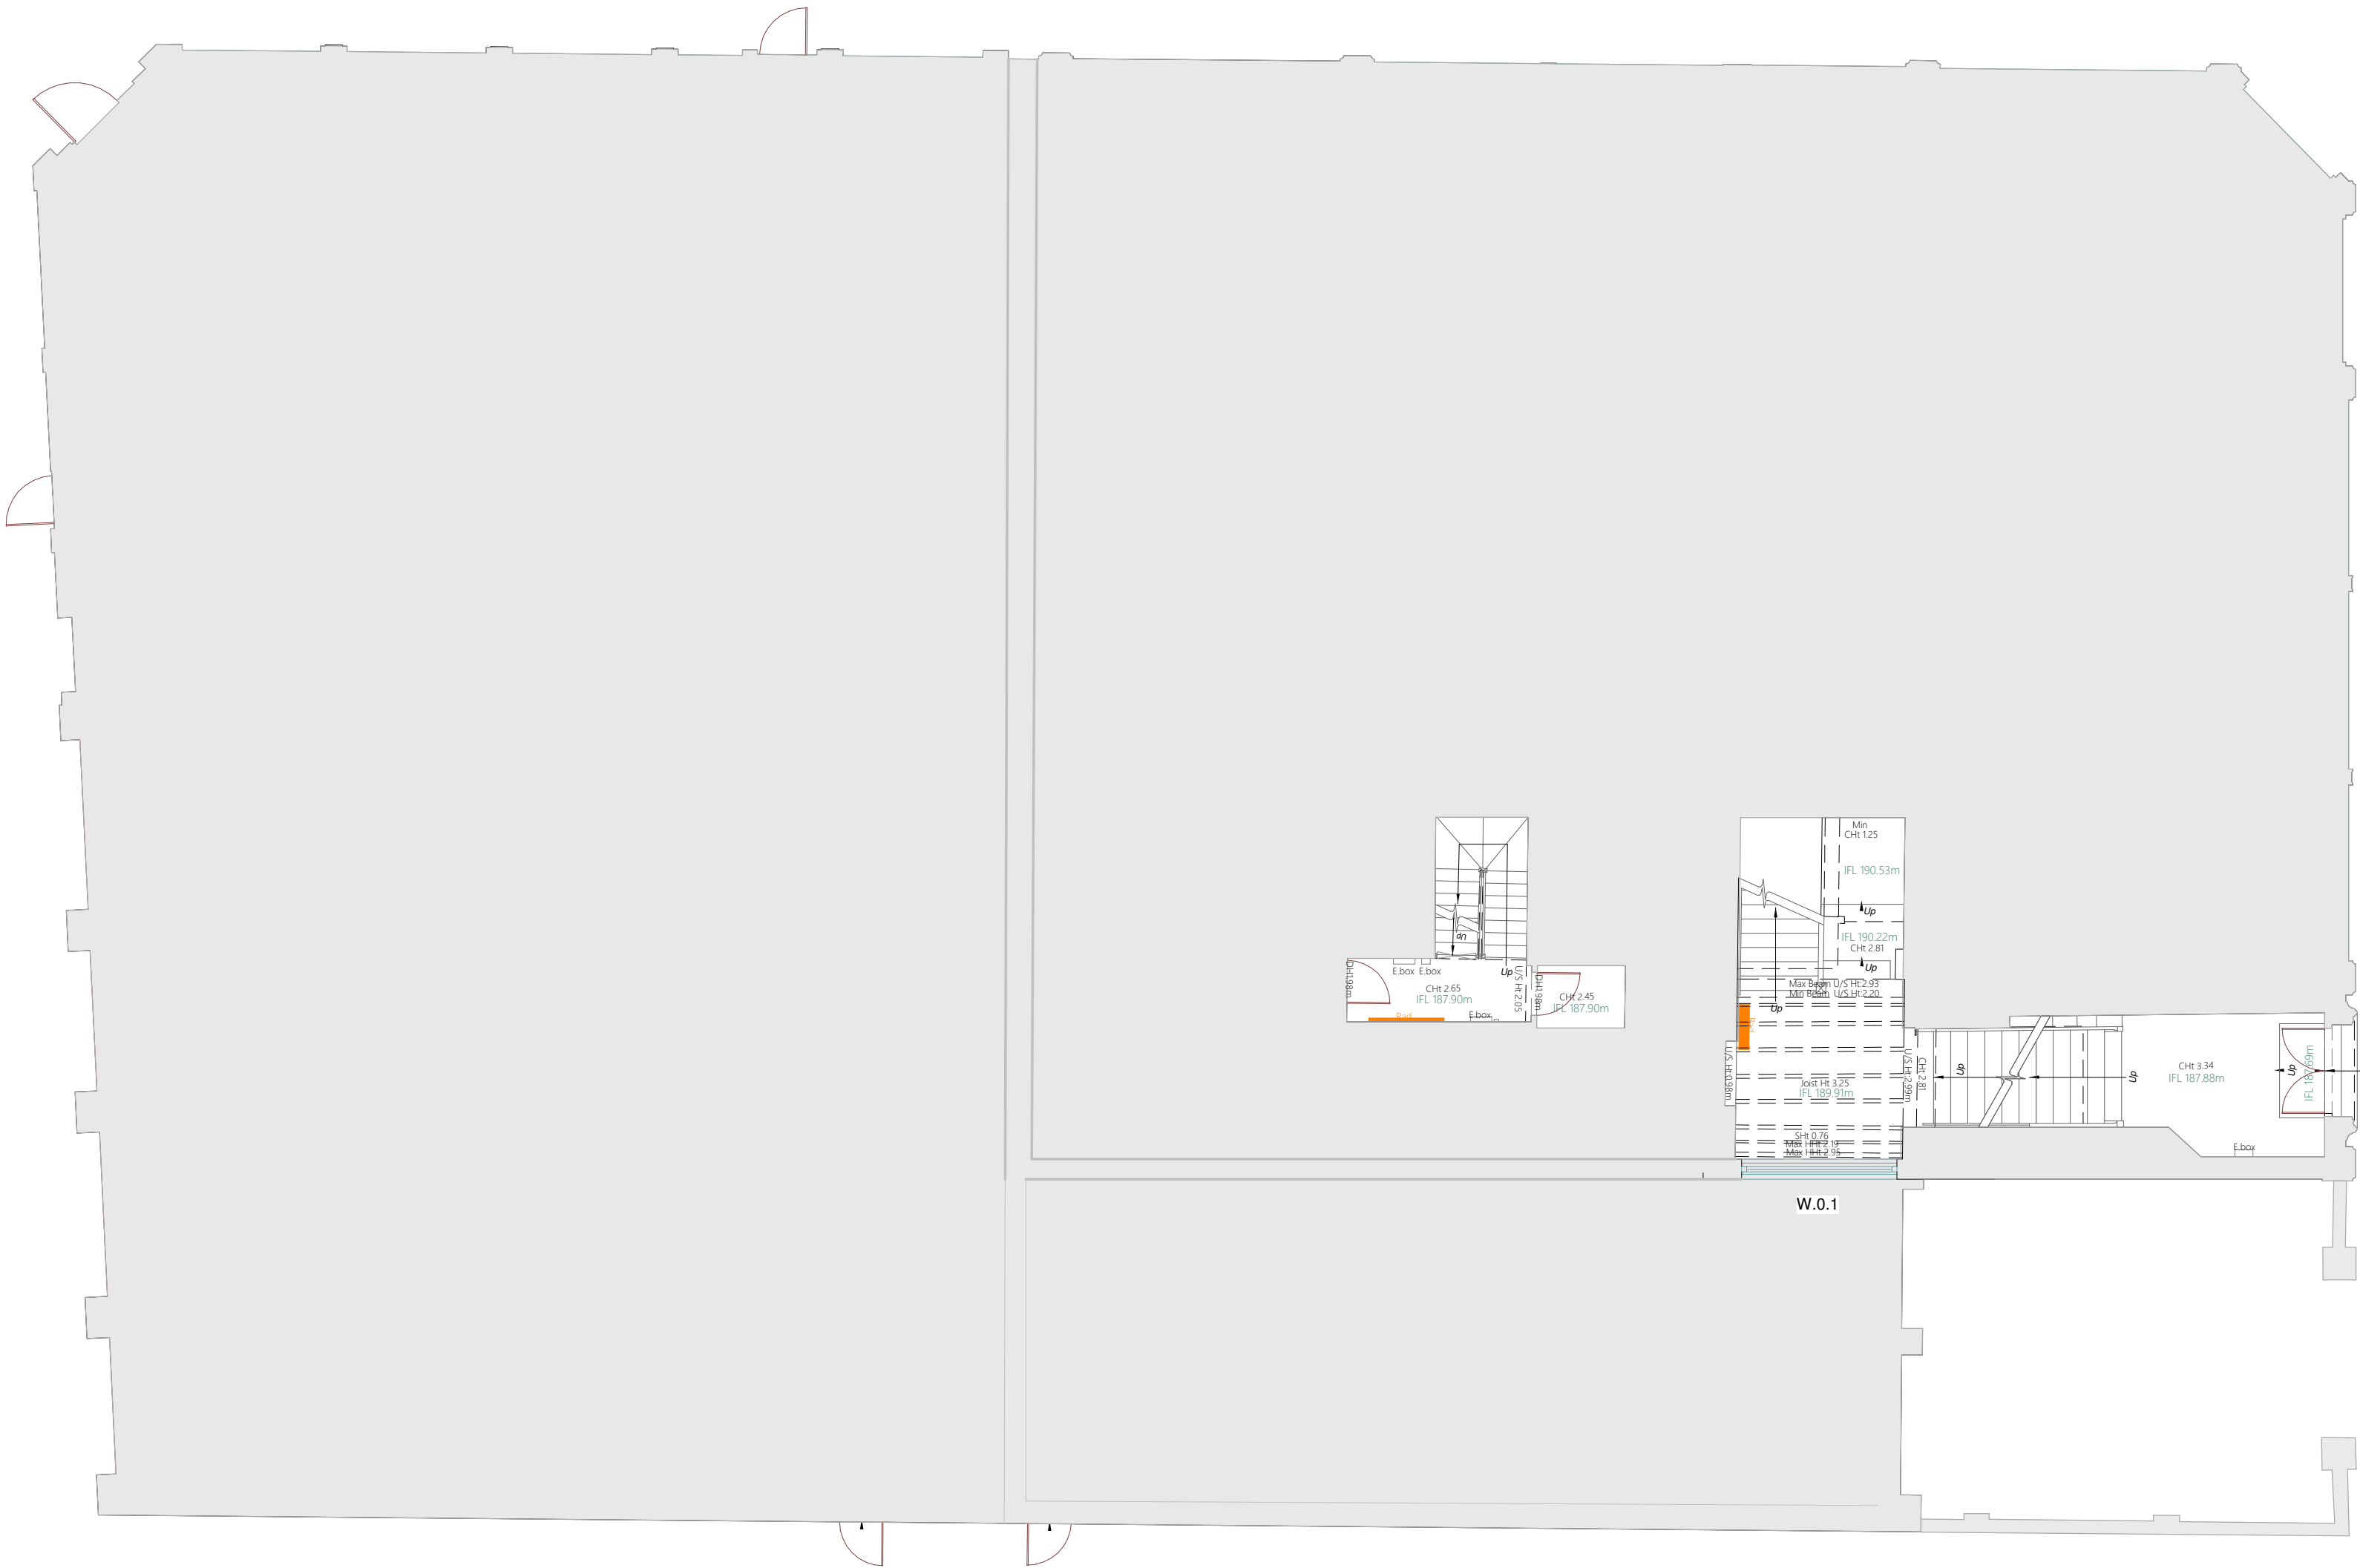

Rev	Date	Drawn	Description
ctdarchitects			Client Clerk Bank House Clerk Bank LEEK Staffordshire ST13 5HE t : 01538 373477 f : 01538 386503 e : info@ctdarchitects.co.uk w : www.ctdarchitects.co.uk
Project Residential Development The Old Court House, High Street, Leek			ctd architects © 2024 This drawing is copyright. All dimensions to be checked on site before proceeding. Contractor must notify the architect of any discrepancies before proceeding. Contractor to check/adjust dimensions of new work to suit existing conditions. Do not assume existing structure or details are plumb, square or level. All drawings to be read in conjunction with all other consultants drawings and specs.
Scale 1:100 Size A2 Drawn SC Chk'd PR Date 30/4/24			Status PLANNING
Title Site Survey Ground Floor Plan 'as existing'			Job No. 2361 Drawing No AL04 Rev.