
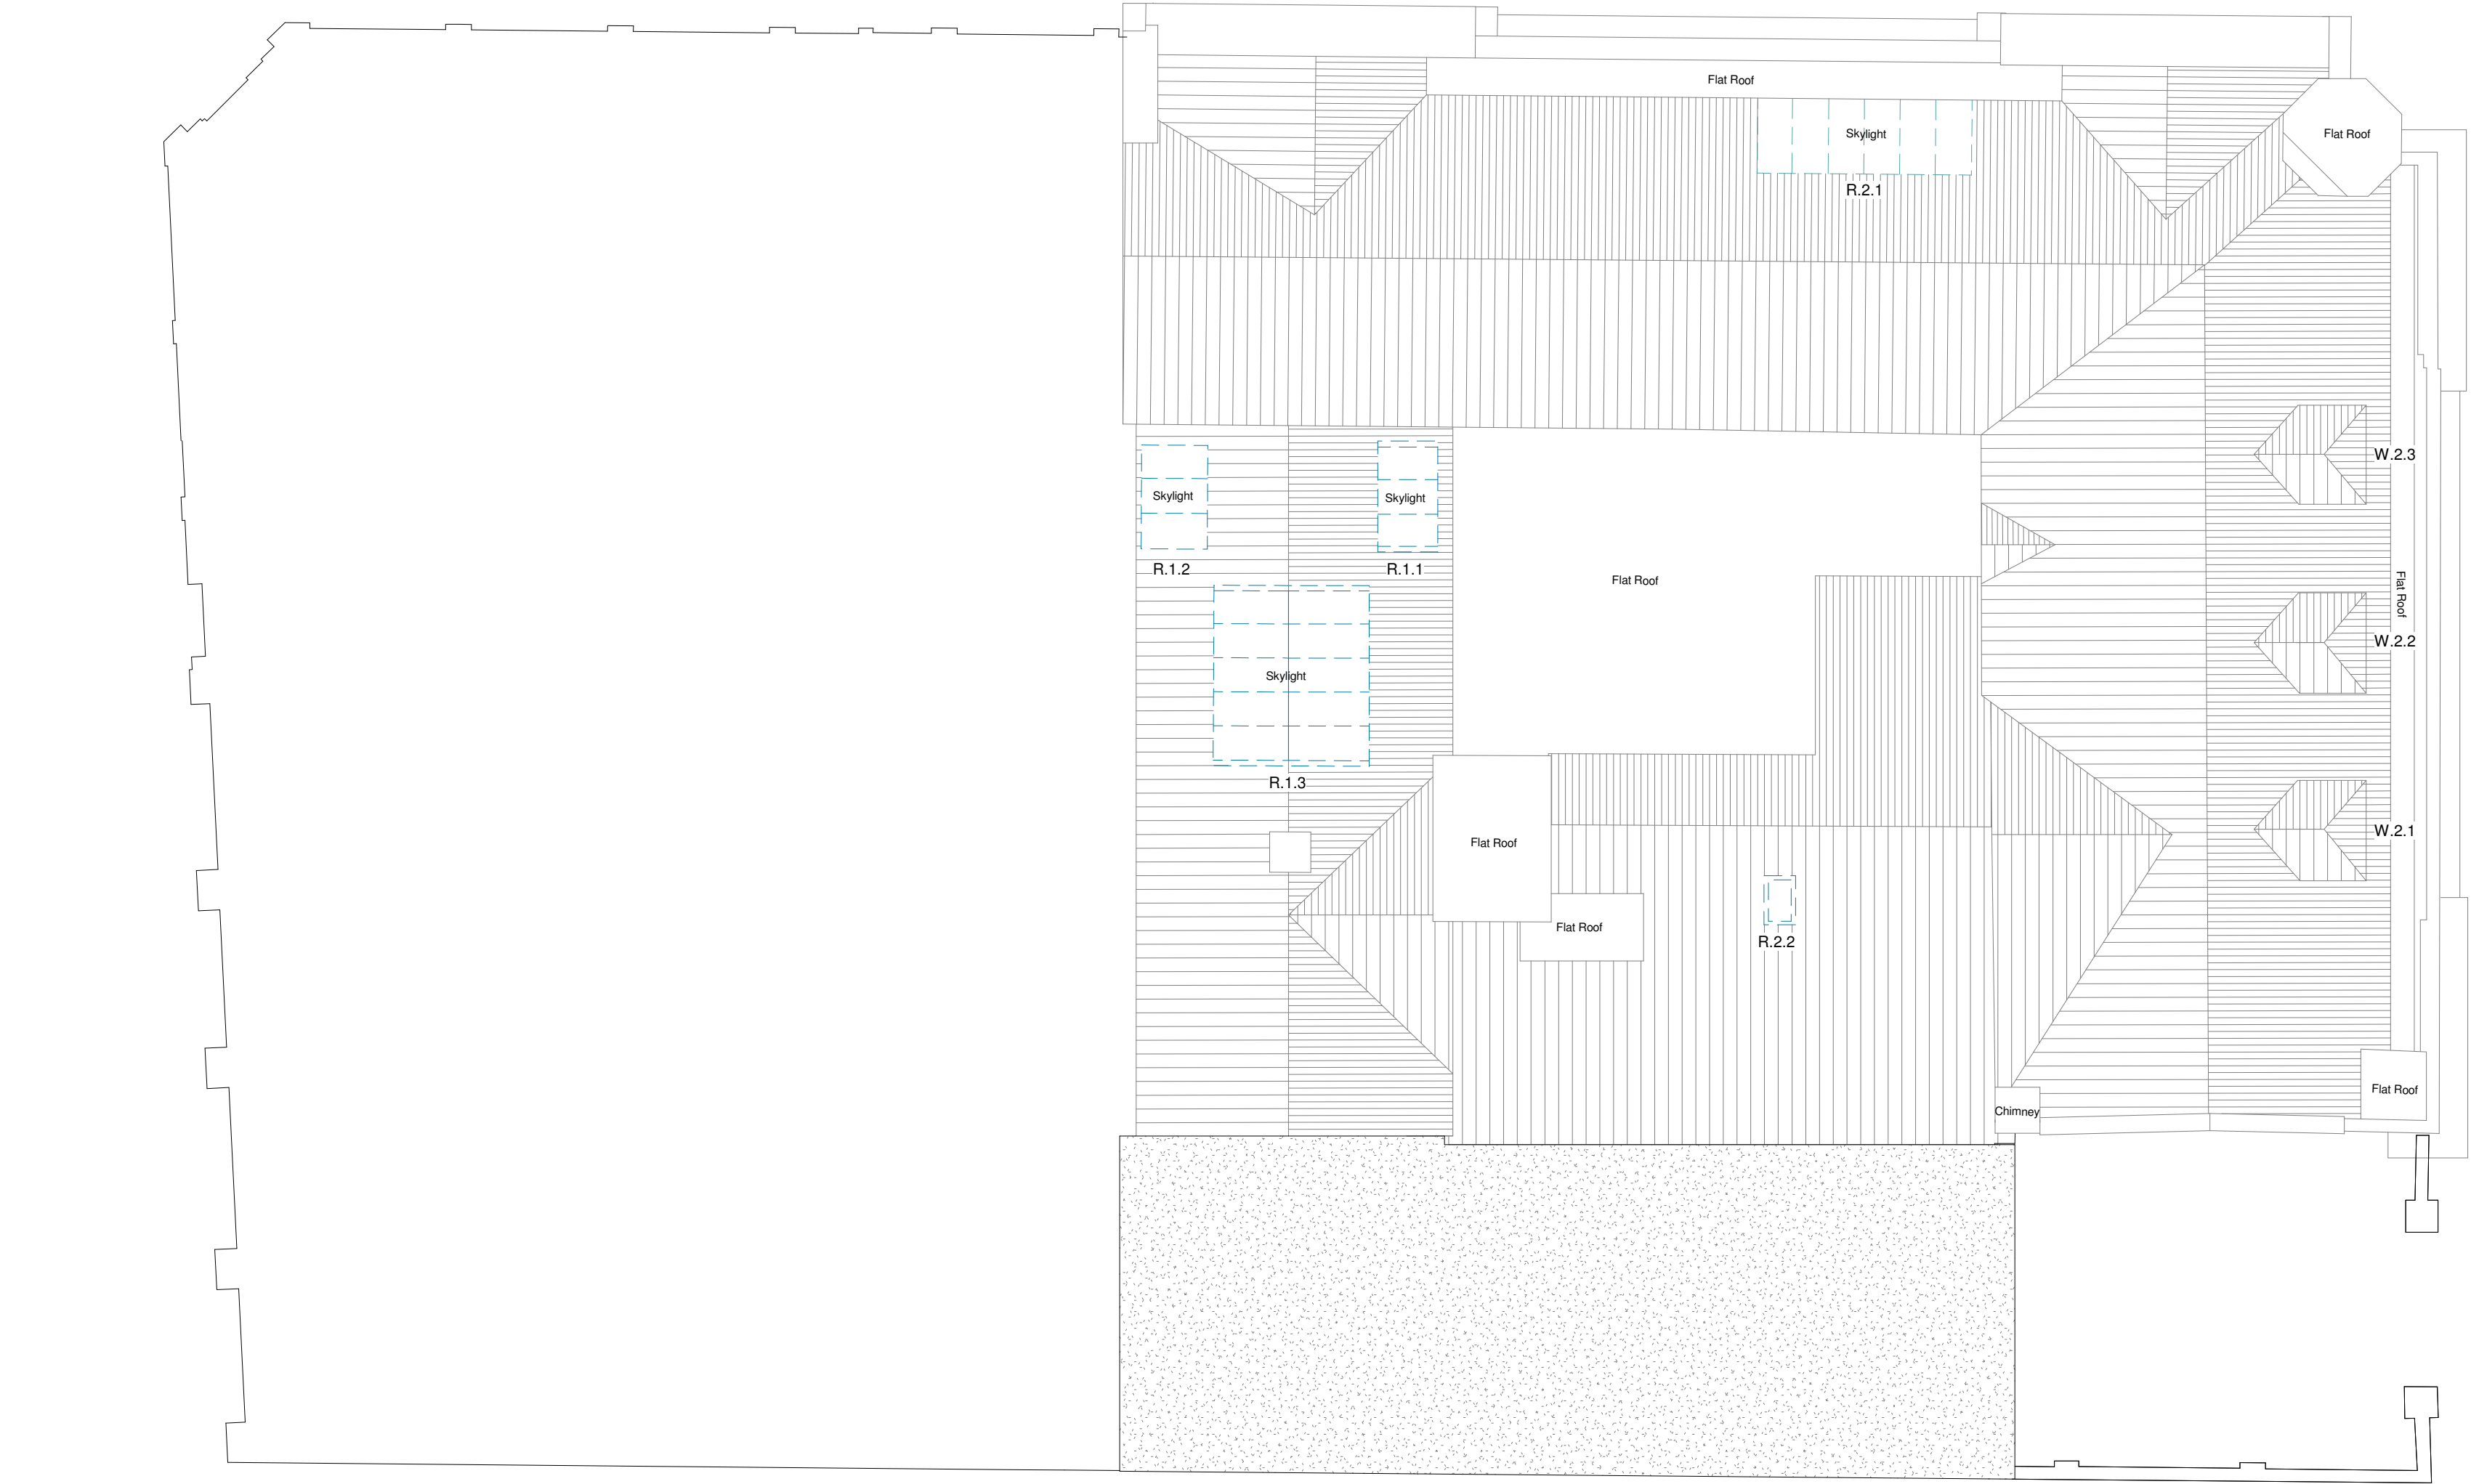


 

Rev	Date	Drawn	Description
ctdarchitects			Client Clerk Bank House Clerk Bank LEEK Staffordshire ST13 5HE t : 01538 373477 f : 01538 386503 e : info@ctdarchitects.co.uk w : www.ctdarchitects.co.uk
Project Residential Development The Old Court House, High Street, Leek			ctd architects © 2024 - This drawing is copyright. - All dimensions to be checked on site before proceeding. - Contractor must notify the architect of any discrepancies before proceeding. - Contractor to check/adjust dimensions of new work to suit existing conditions. Do not assume existing structure or details are plumb, square or level. - All drawings to be read in conjunction with all other consultants drawings and specs.
Client Andrew Yu			Scale 1:100 Size A2 Drawn SC Chk'd PR Date 30/04/24
Title Site Survey Roof Plan 'as existing'			Status PLANNING
Job No. 2361			Drawing No AL07
Rev.			Rev.