


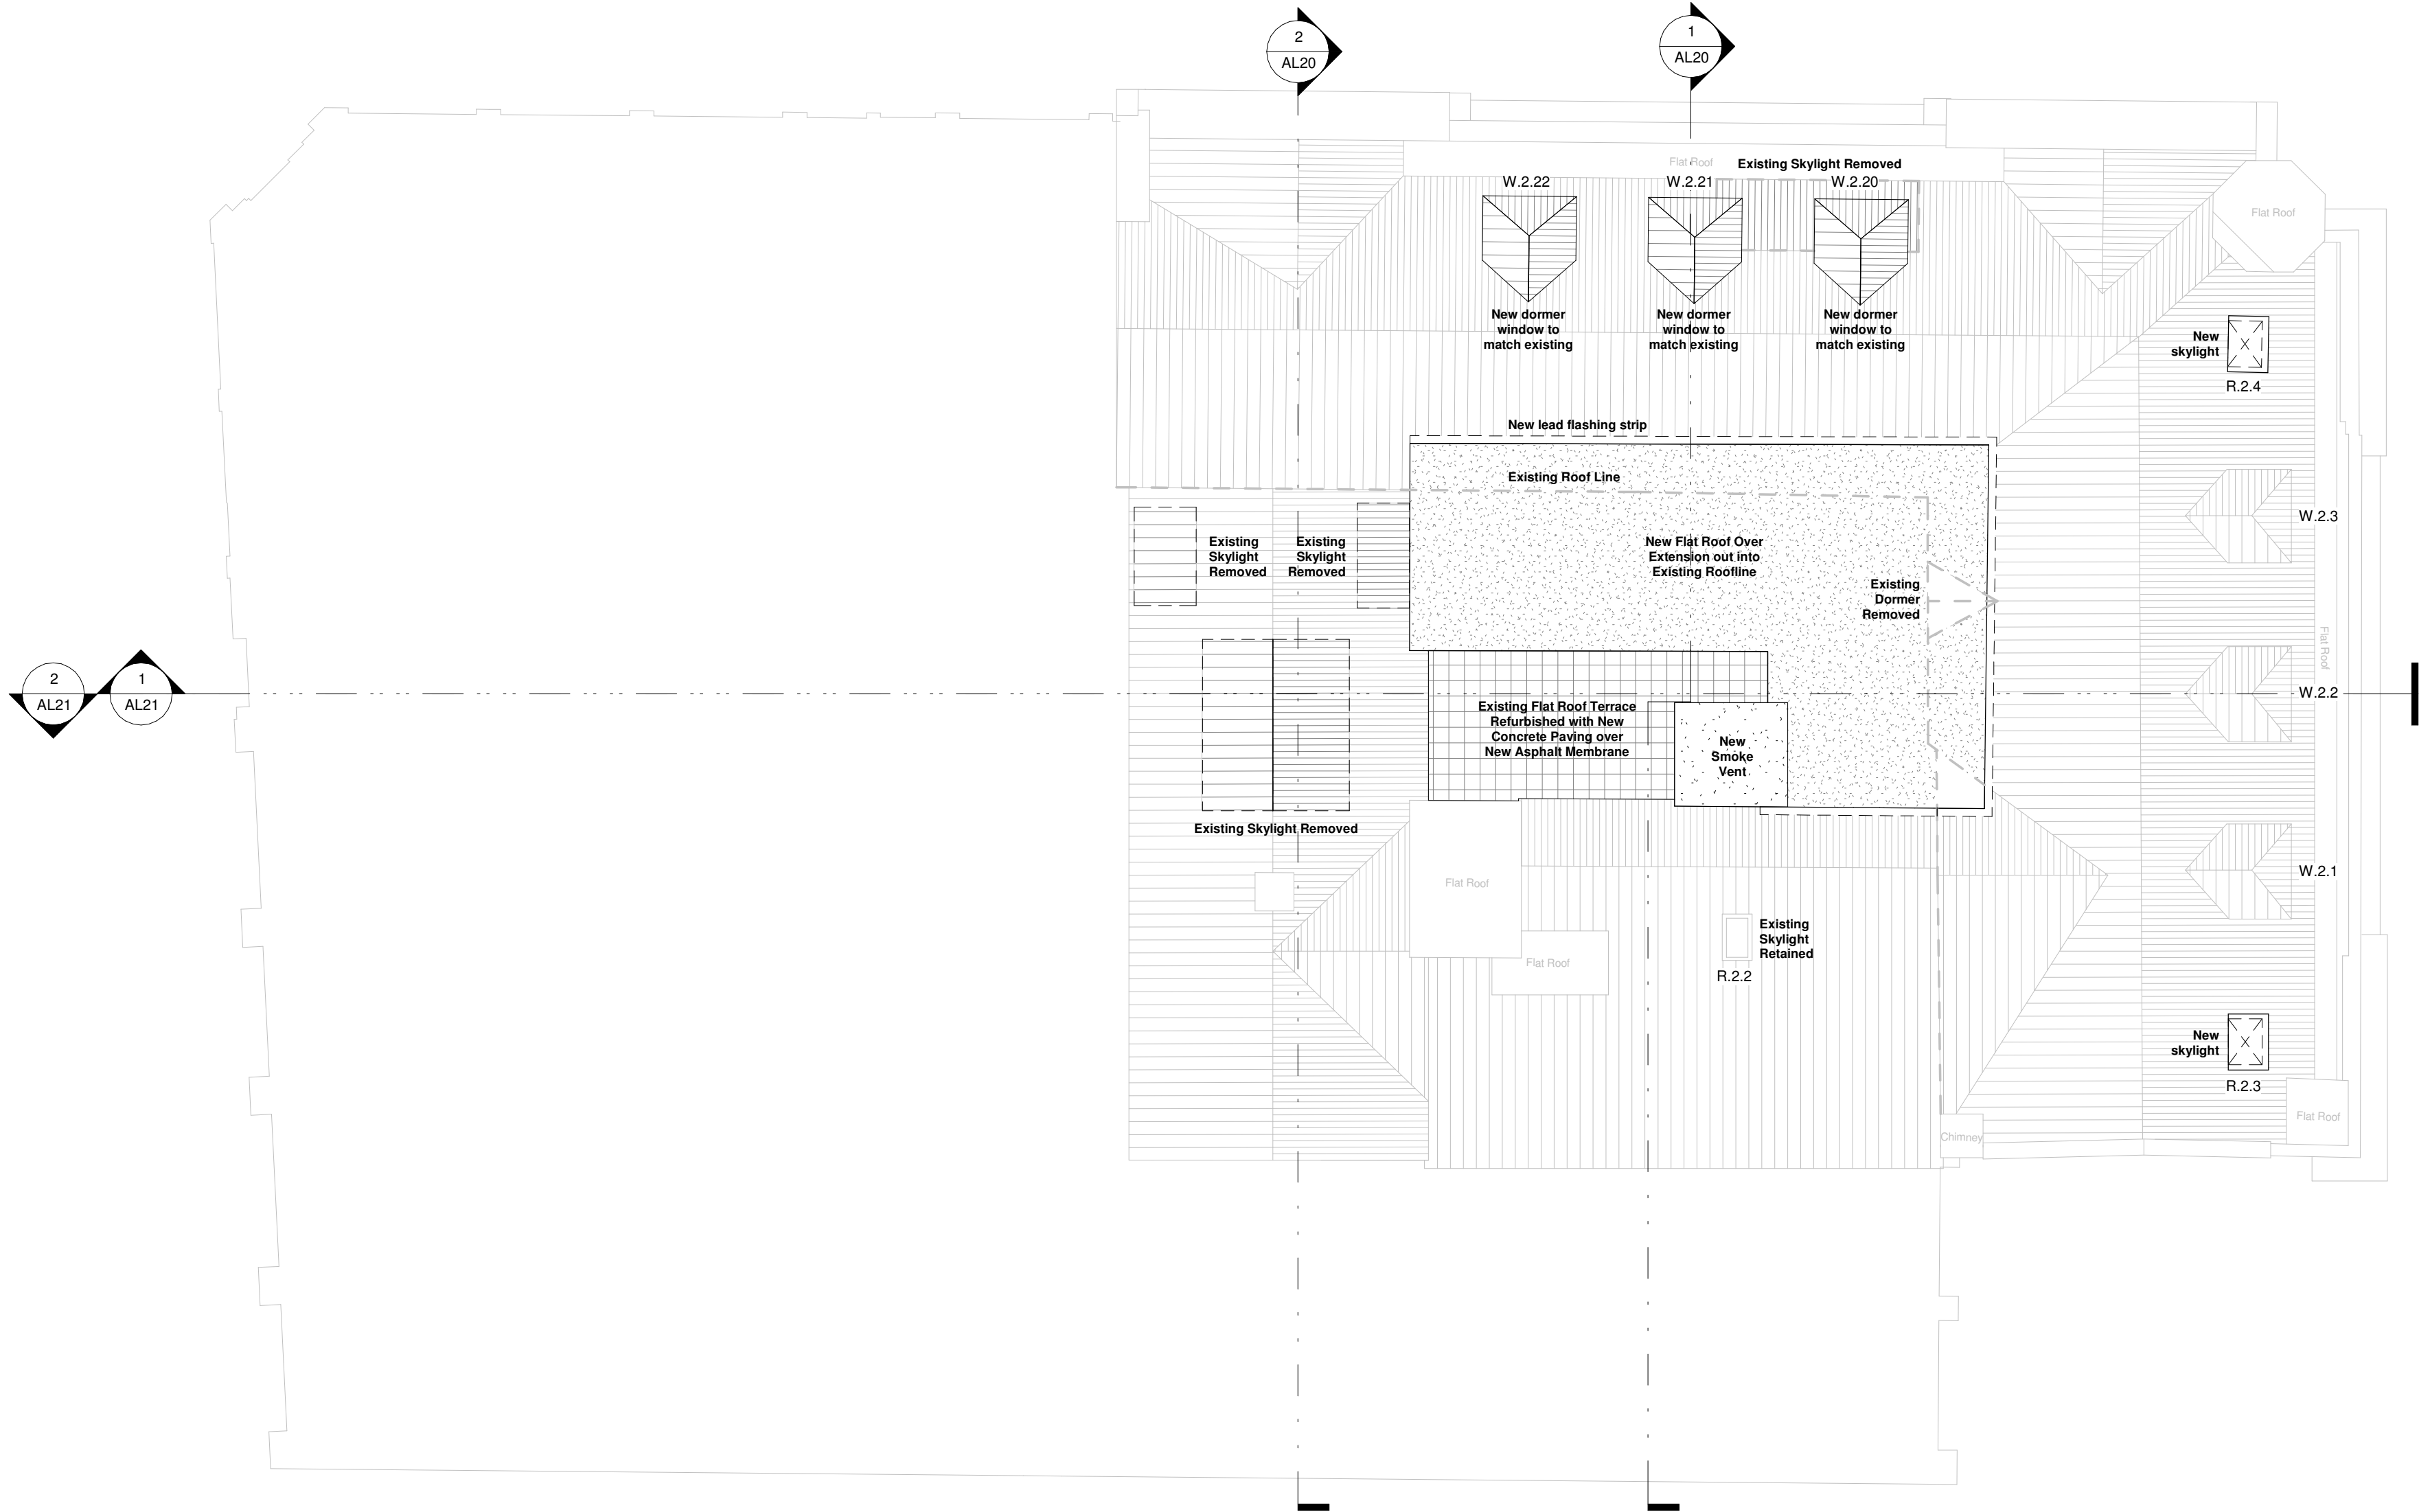

Rev	Date	Drawn	Description							
ctdarchitects Client Andrew Yu Project Residential Development The Old Court House, High Street, Leek Title Roof Plan 'as proposed' ctd architects © 2024 • This drawing is copyright. • All dimensions to be checked on site before proceeding. • Contractor must notify the architect of any discrepancies before proceeding. • Contractor to check/adjust dimensions of new work to suit existing conditions. Do not assume existing structure or details are plumb, square or level. • All drawings to be read in conjunction with all other consultants drawings and specs. t : 01538 373477 f : 01538 386503 e : info@ctdarchitects.co.uk w : www.ctdarchitects.co.uk										
Scale		1:100	Size	A2	Drawn	SC	Chkd	PR	Date	30/04/24
Status		PLANNING								
Job No.		2361		Drawing No		AL17		Rev.		